




1:100 SCALE @ A3

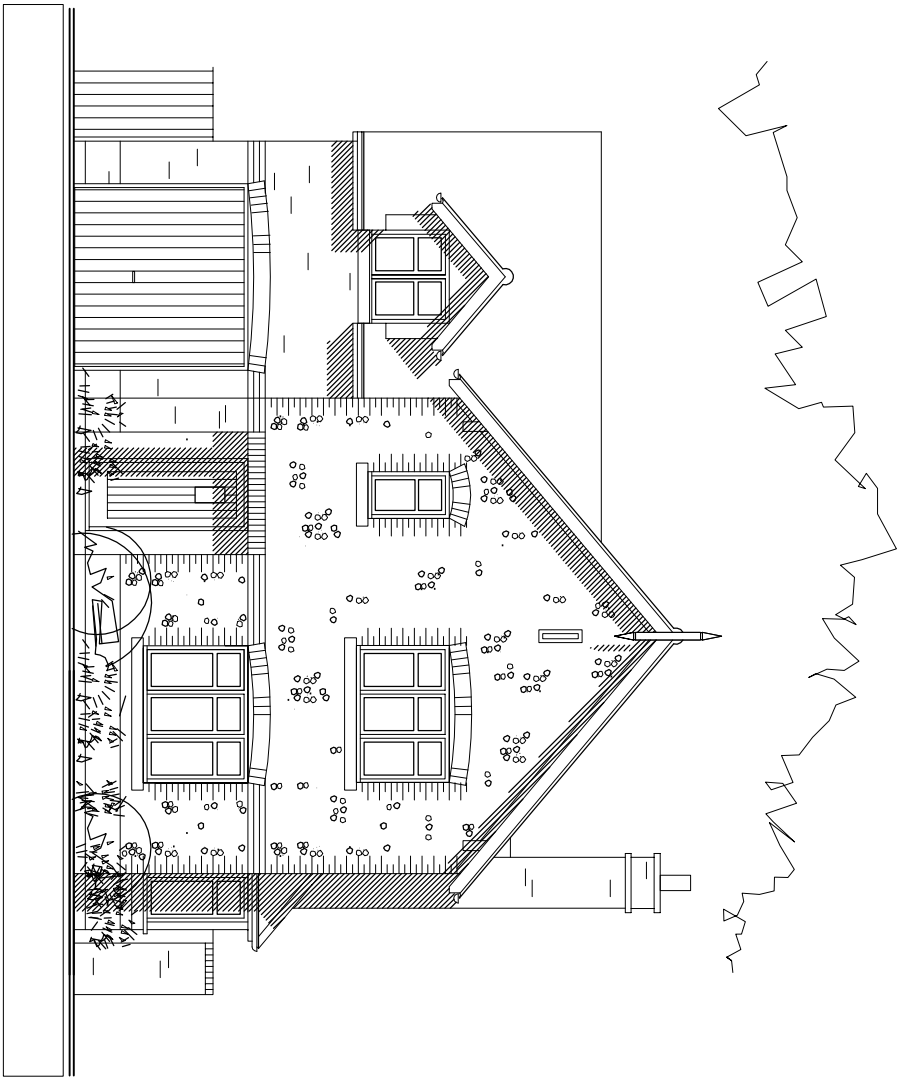


6
FRONT ELEVATION - South

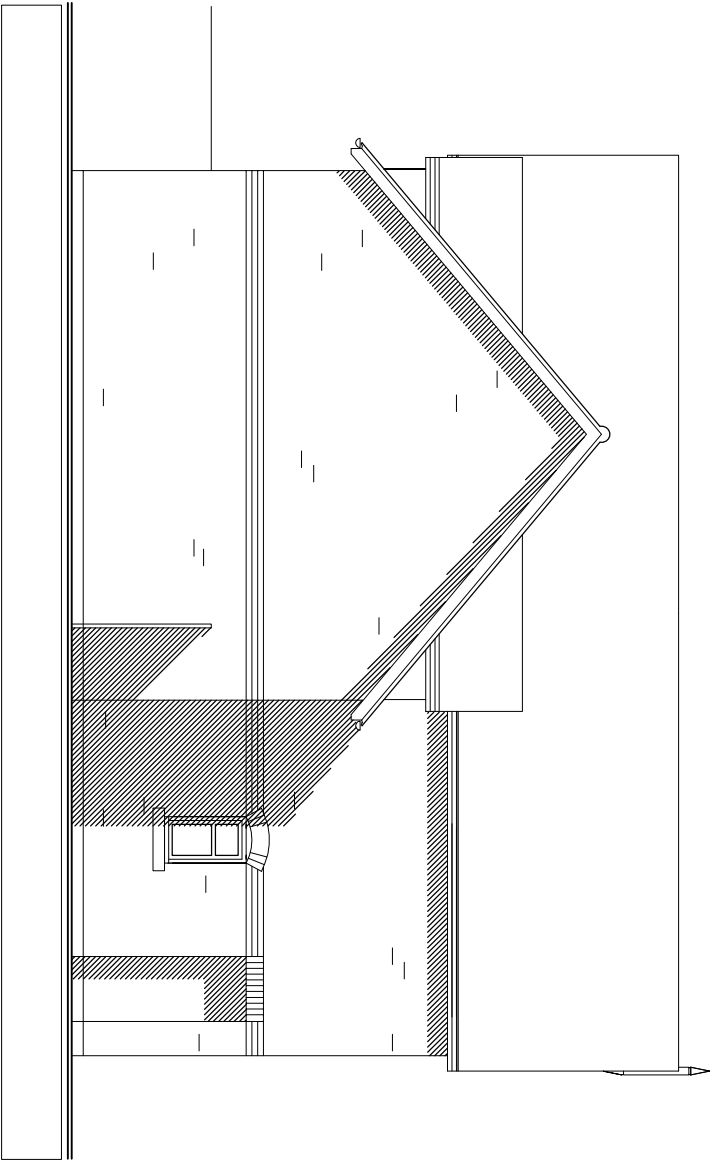

SIDE ELEVATION - West

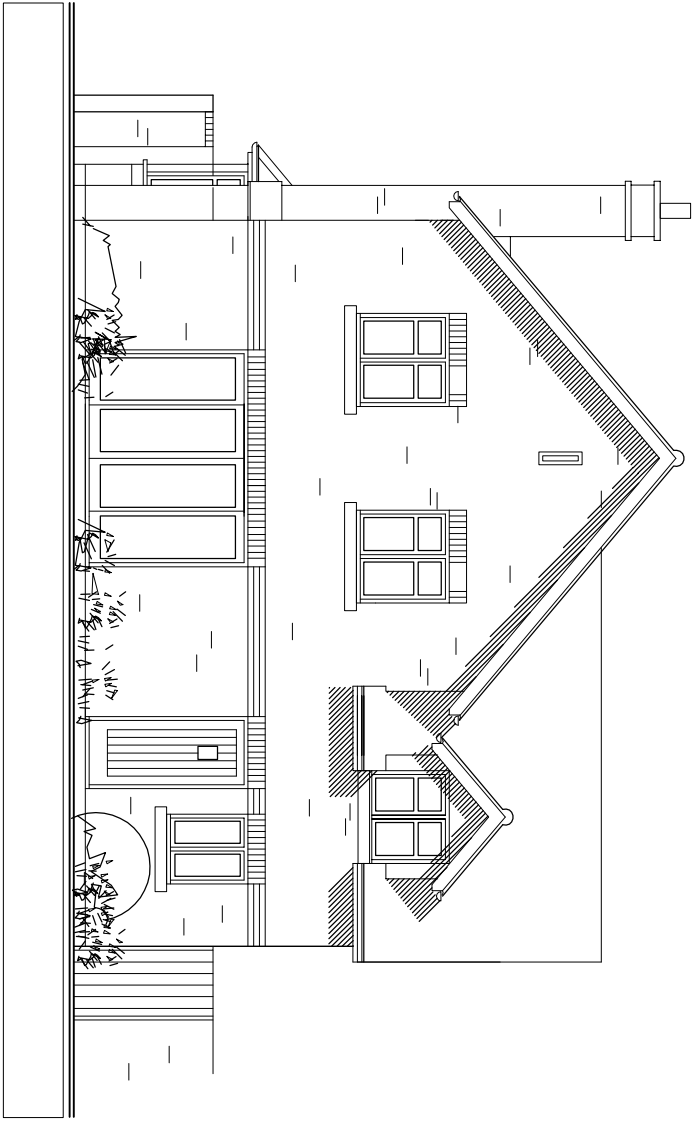

REAR ELEVATION - North

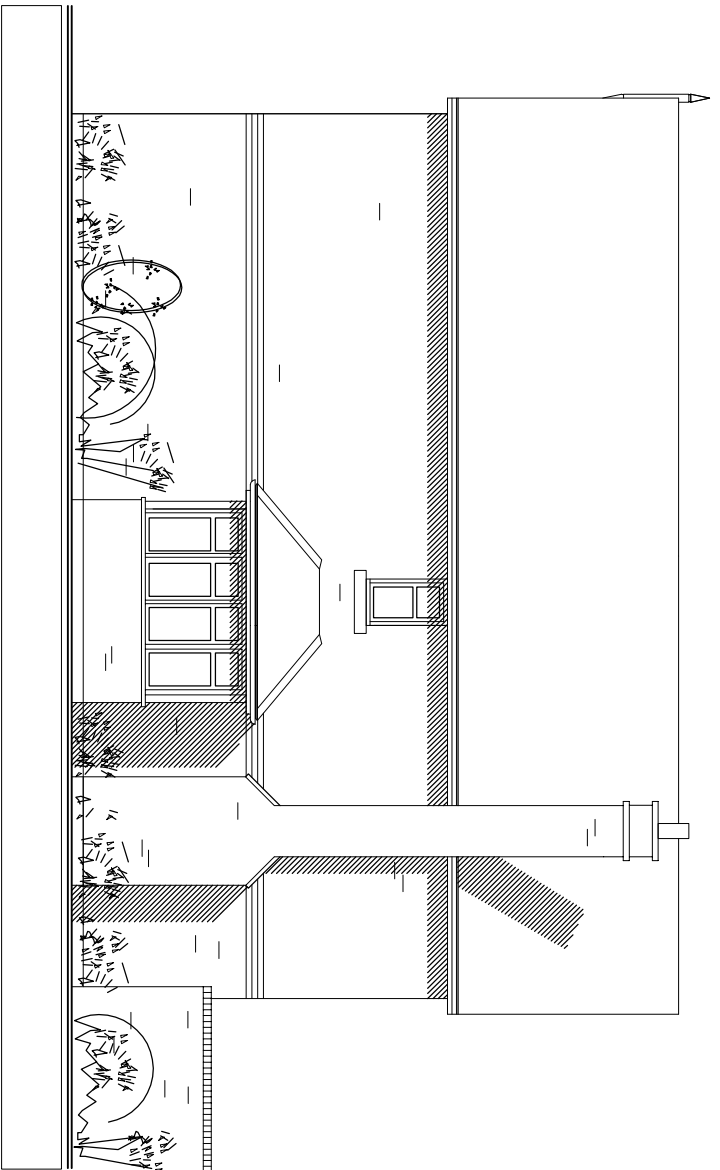

SIDE ELEVATION - East

MATERIALS SCHEDULE

Roof:

Grey Slates at 40 degrees to roof; dormer & bay roofs, Matching ridge tiles. Exposed rafter feet set behind fascia to eaves. Exposed rafter to gables with final (front elevation) & exposed purlin detail.

Walls:

Flint work set between single course corbels & quions in Red dressing brickwork to front elevation, remaining elevations in Red-multi facing brickwork with red dressings. Red soldier arch detail to selected windows to front elevation within flintwork. Straight soldier course brickwork to remaining elevations. Three course brick string to all elevations. Reconstituted stone gable vent feature & window cills.

Windows:

Traditional white pre-finished double glazed casement windows with fanlights. All Bathrooms, Shower Rooms & W.C.'s to have obscured glazing.

Double Doors:

Double glazed doors / sliding folding doors.

Front Doors:

Hardwood vertically boarded with glazed light.

Rainwater Goods:

Black upvc half round guttering with matching downpipes.

Crosley Design Associates

architects

21 Holeybridge Walk Tonbridge Chichester West Sussex
t. 01243 782943 e. mail@crosleydesign.co.uk

client

GRAYFERN HOMES

project

RESIDENTIAL DEVELOPMENT
YAPTON ROAD
BARNHAM
WEST SUSSEX

drawing

ELEVATIONS - Sheet 5 of 20

scale	date	job no.	dwg no.	rev.
1:100	MAY 15	1505	2:20	-