

1:100 SCALE @ A3

MATERIALS SCHEDULE - PLOTS 7 & 8

Roof:
Rustic Brown plain tiles at 40 degrees to roof. Matching ridge tiles. Exposed rafter feet set behind fascia to eaves. Painted support posts to entrance porch with stop end chamfered corners on brick plinths. Exposed rafter to gables with final (front elevation) & exposed purlin detail.

Walls:
Burnt Orange tile hanging with oriental tile feature to first floor front & port side elevations, remaining elevations in Barn stock blend facing brickwork with matching dressings. Reconstituted stone window cills.

Windows:
Traditional white pre-finished double glazed casement windows with fanlight & glazing bar. All Bathrooms, Shower Rooms & N.C.'s to have obscured glazing.

Double Doors:
Double glazed doors / sliding folding doors.

Front Doors:
Hardwood vertically boarded with glazed light.

Rainwater Goods:
Black upvc half round guttering with matching downpipes.

MATERIALS SCHEDULE - PLOT 35

Roof:
Grey Slates at 40 degrees to roof. Matching ridge tiles. Exposed rafter feet set behind fascia to eaves. Painted support posts to entrance porch with stop end chamfered corners on brick plinths. Exposed rafter to gables with final (front elevation) & exposed purlin detail.

Walls:
Red tile hanging with oriental tile feature to first floor front & port side elevations, remaining elevations in Red-mull facing brickwork with red dressings. Reconstituted stone window cills.

Windows:
Traditional white pre-finished double glazed casement windows with fanlight & glazing bar. All Bathrooms, Shower Rooms & N.C.'s to have obscured glazing.

Double Doors:
Double glazed doors / sliding folding doors.

Front Doors:
Hardwood vertically boarded with glazed light.



Rainwater Goods:
Black upvc half round guttering with matching downpipes.

Crosley Design Associates
architects
21 Holeybridge Walk Tongmore Chichester West Sussex
t. 01243 782943 e. mail@crosleydesign.co.uk

client
GRAYFERN HOMES
project
RESIDENTIAL DEVELOPMENT
YAPTON ROAD
BARNHAM
WEST SUSSEX
drawing


ELEVATIONS - Sheet 6 of 20

scale	date	job no.	dwg no.	rev.
1:100	MAY 15	1505	2:21	-

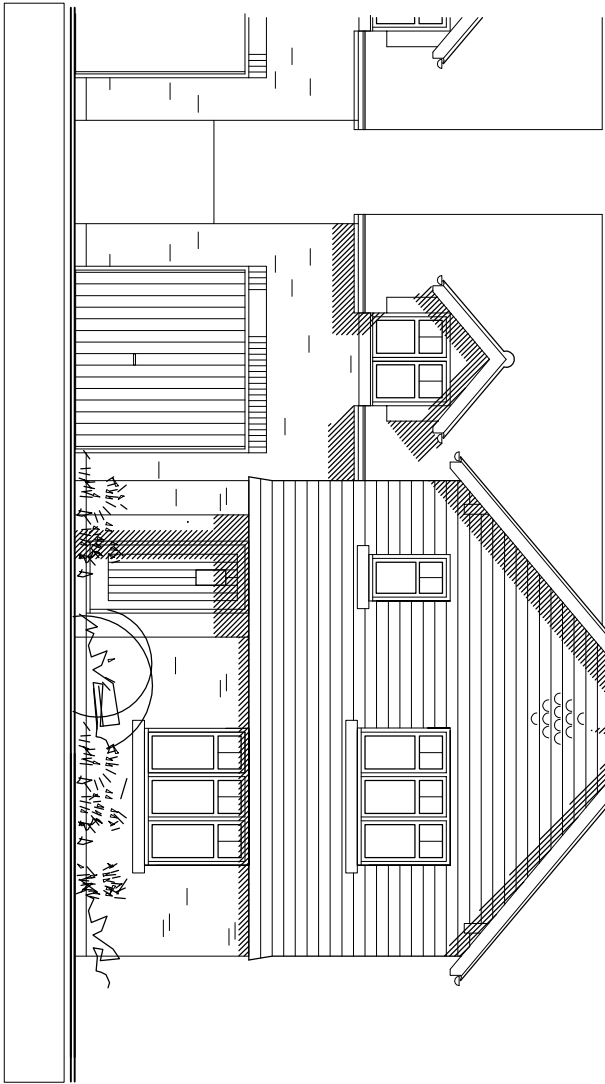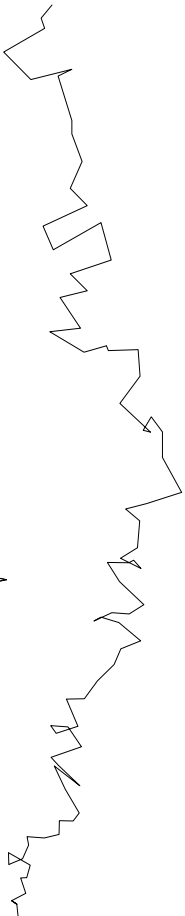


7 (as), 8 & 35 (handed)


FRONT ELEVATION - South (North - plot 35)

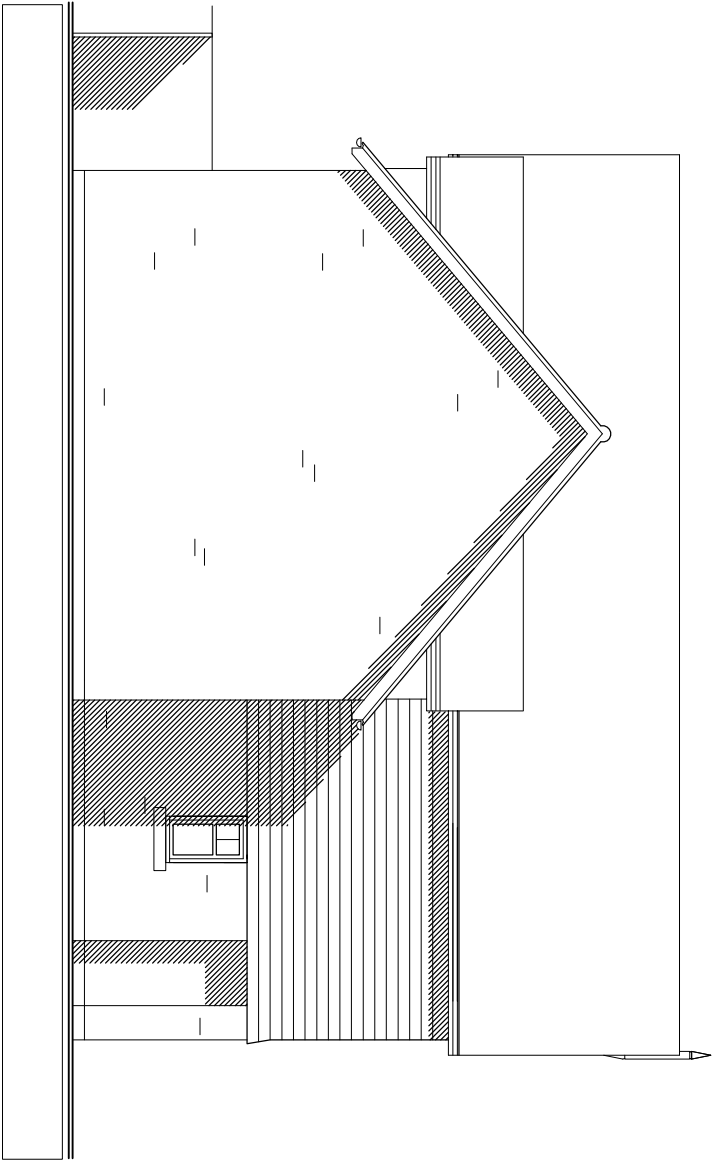

SIDE ELEVATION - West (handed - plot 35)

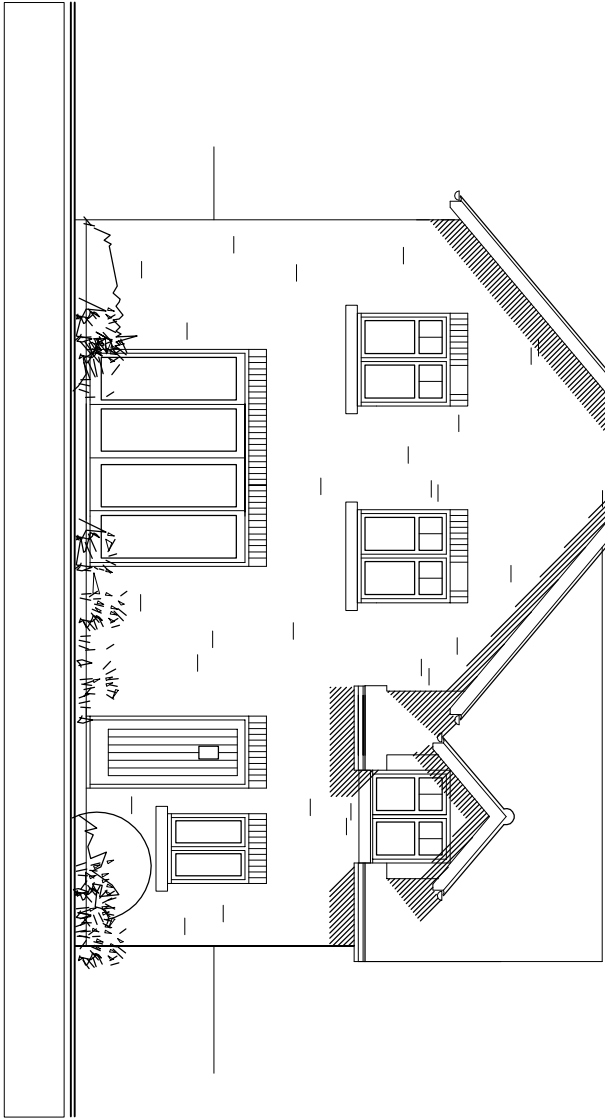

REAR ELEVATION - North (South - plot 35)

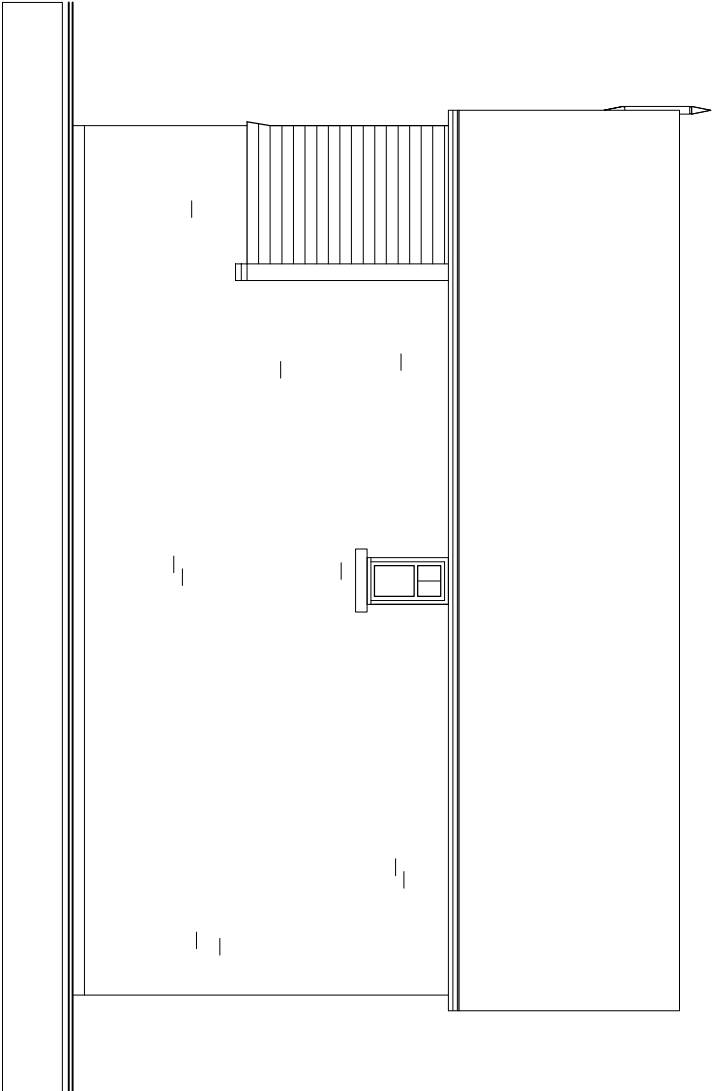

SIDE ELEVATION - East (handed - plot 35)