

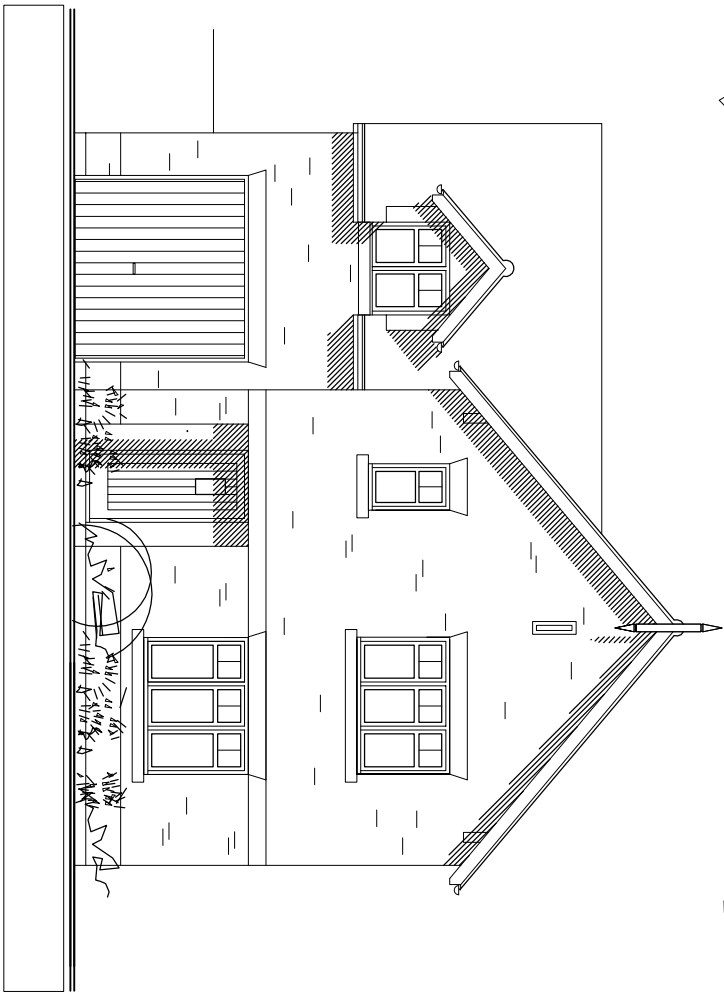


1:100 SCALE @ A3

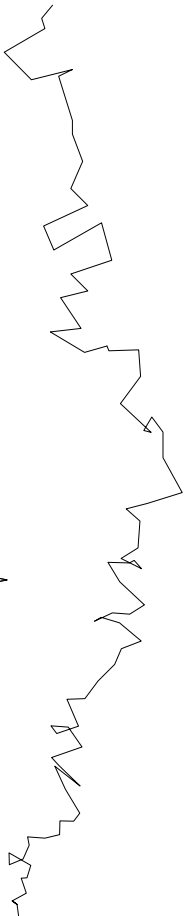

36 (handed), 37 (as)

FRONT ELEVATION - North

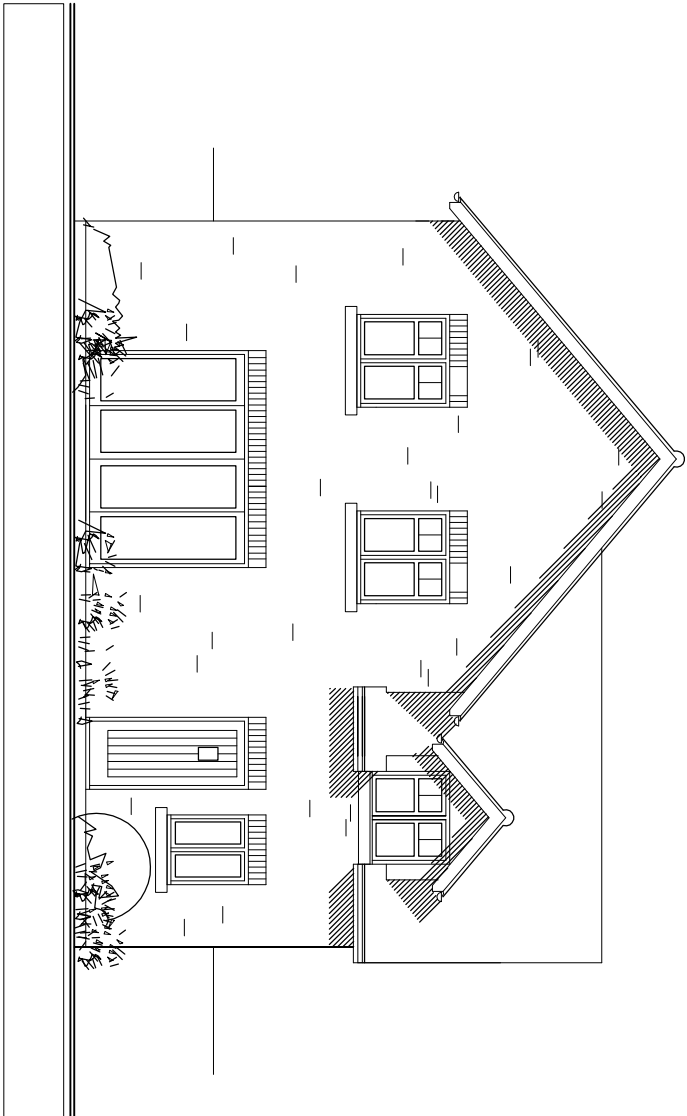

REAR ELEVATION - South

MATERIALS SCHEDULE

Roof:
Rustic Brown (plot 36) & red (plot 37) plain tiles at 40 degrees to roof. Matching ridge tiles. Exposed rafter feet set behind fascia to eaves. Painted support posts to entrance porch with stop end chamfered corners on brick plinths. Exposed rafter to gables with thial (front elevation) & exposed purlin detail.


Walls:
Barn Stock Blend facing brickwork with matching dressings. Reconstituted stone heads, bond course & window cills. Matching soldier course heads to rear elevation.

Windows:
Traditional white pre-finished double glazed casement windows with fanlight & glazing bar. All Bathrooms, Shower Rooms & W.C.'s to have obscured glazing.


Double Doors:
Double glazed doors / sliding folding doors.

Front Doors:
Hardwood vertically boarded with glazed light.

Rainwater Goods:
Black upvc half round guttering with matching downpipes.

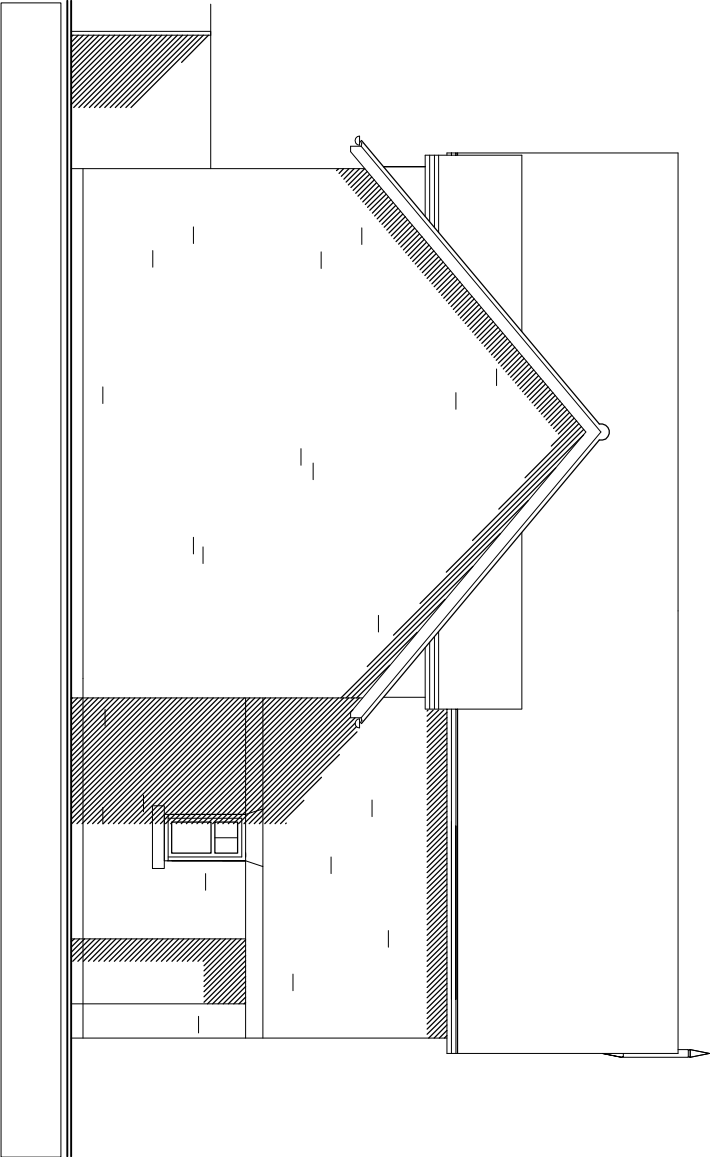

SIDE ELEVATION (handed - plot 36)

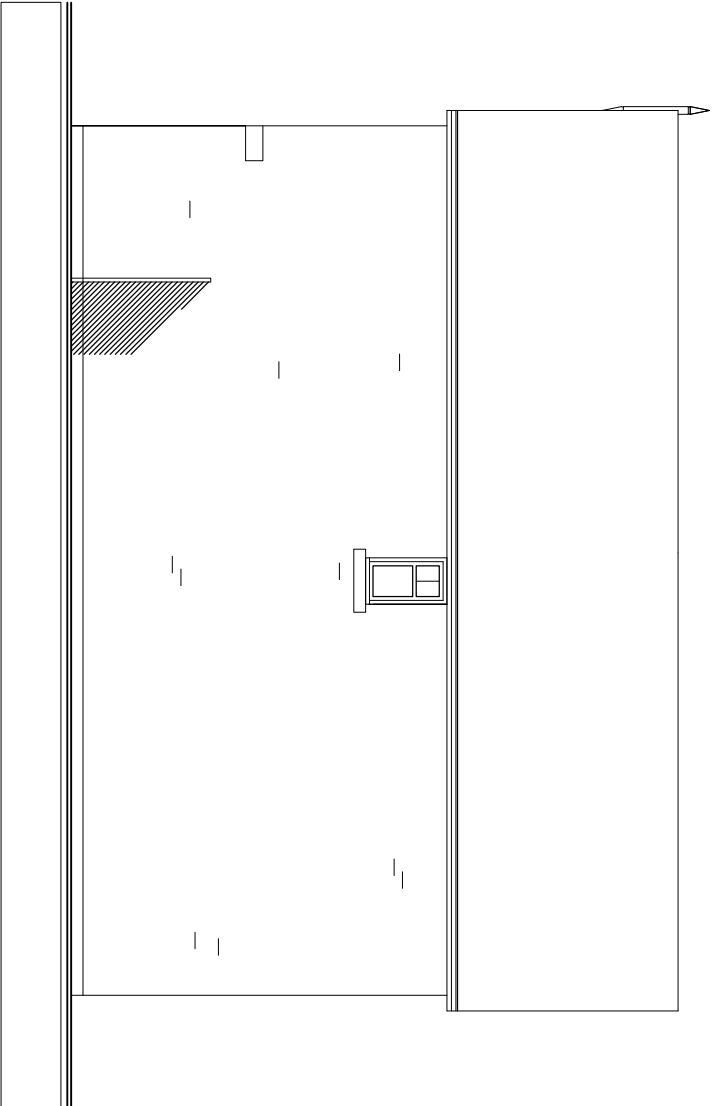

SIDE ELEVATION (handed - plot 36)

Crossley Design Associates
architects
21 Holeybridge Walk Tongmore Chichester West Sussex
t. 01243 782943 e. mail@crossleydesign.co.uk

client
GRAYFERN HOMES

project
RESIDENTIAL DEVELOPMENT
YAPTON ROAD
BARNHAM
WEST SUSSEX

drawing
ELEVATIONS - Sheet 7 of 20

scale	date	job no.	dwg no.	rev.
1:100	MAY 15	1505	2:22	-