

1:100 SCALE @ A3

MATERIALS SCHEDULE - PLOTS 9 & 10

Roof:

Grey Slates at 35 degrees to roof. Matching ridge & hip tiles. Exposed rafter feet set behind fascia to eaves. Lead or similar flat roof porch with angled twin support bracket detail.

Walls:

Barn stock blend facing brickwork with matching dressings. Reconstituted stone head & window cills. Soldier course brick heads to rear elevation.

Windows:

Traditional white pre-finished double glazed casement windows with fanlight & glazing bar. All Bathrooms, Shower Rooms & K.C.'s to have obscured glazing.

Double Doors:

Double glazed doors / sliding folding doors.

Front Doors:

Hardwood vertically boarded with glazed light.

Rainwater Goods:

Black upvc half round guttering with matching downpipes.

MATERIALS SCHEDULE - PLOTS 30 & 31

Roof:

Red plain tiles at 35 degrees to roof. Matching ridge & hip tiles. Exposed rafter feet set behind fascia to eaves. Lead or similar flat roof porch with angled twin support bracket detail.

Walls:

Red-Multifacing brickwork with Red dressings. Reconstituted stone head & window cills. Soldier course brick heads to rear elevation.

Windows:

Traditional white pre-finished double glazed casement windows with fanlight & glazing bar. All Bathrooms, Shower Rooms & K.C.'s to have obscured glazing.

Double Doors:



Double glazed doors / sliding folding doors.

Front Doors:

Hardwood vertically boarded with glazed light.

Rainwater Goods:


Black upvc half round guttering with matching downpipes.

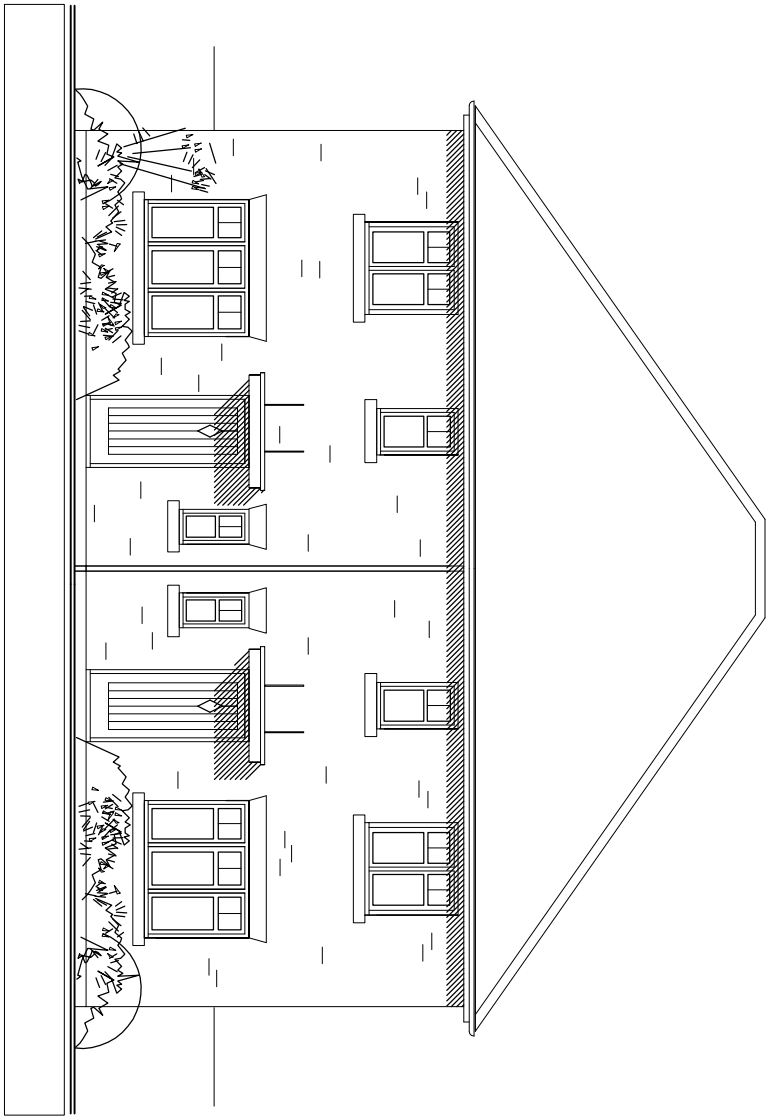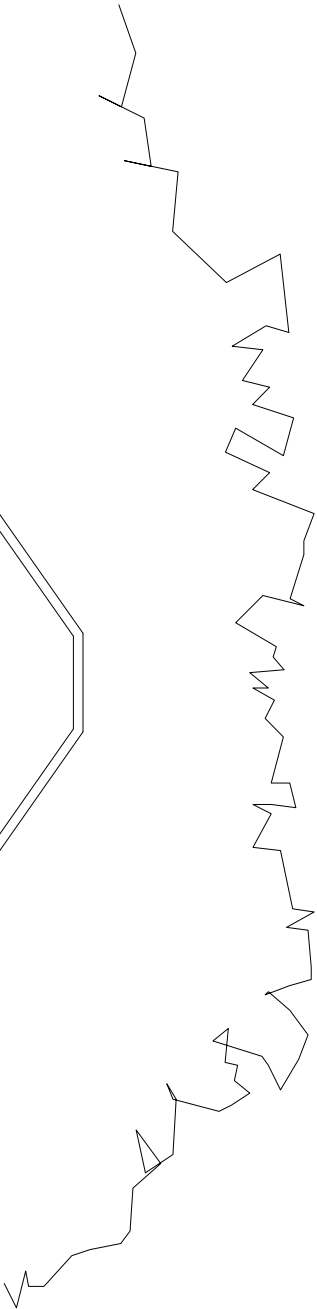

10/31

9/30


FRONT ELEVATION

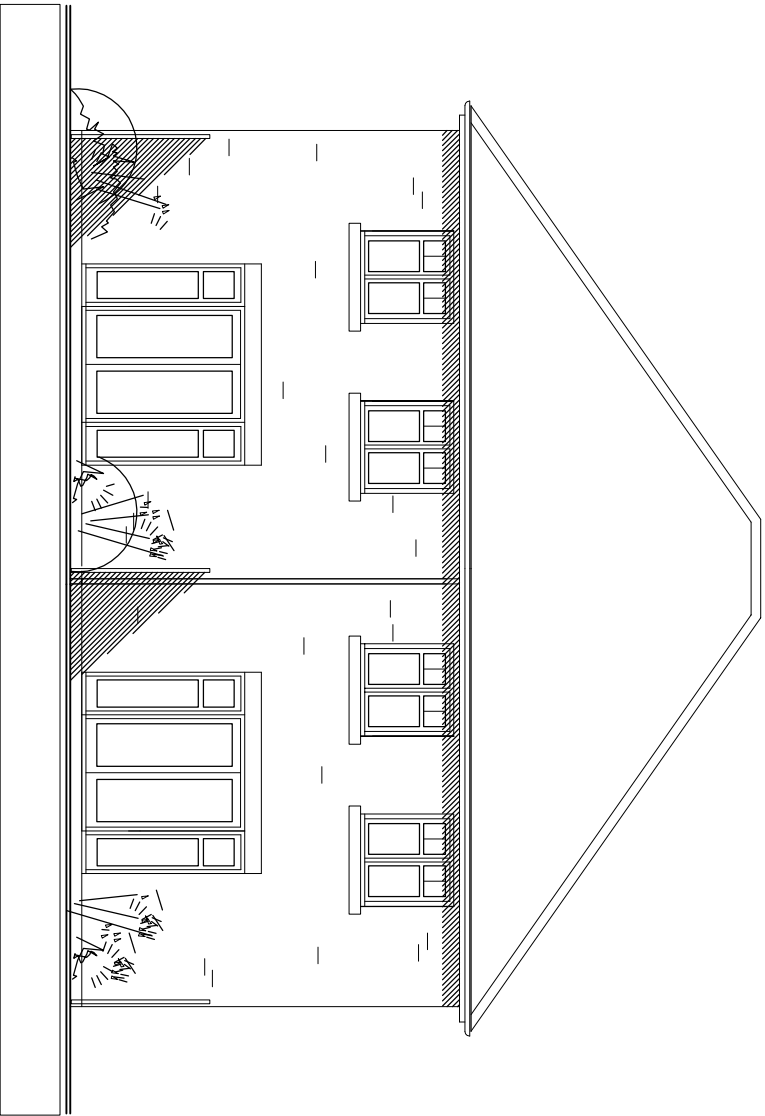

9/30


10/31

REAR ELEVATION

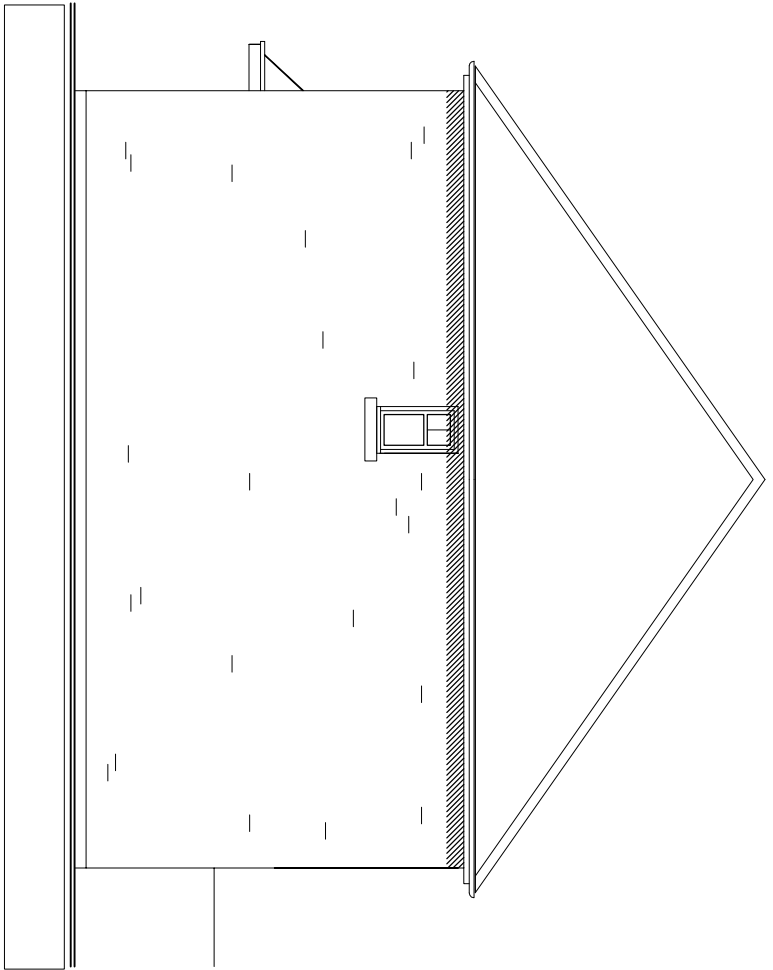

9/30

SIDE ELEVATION

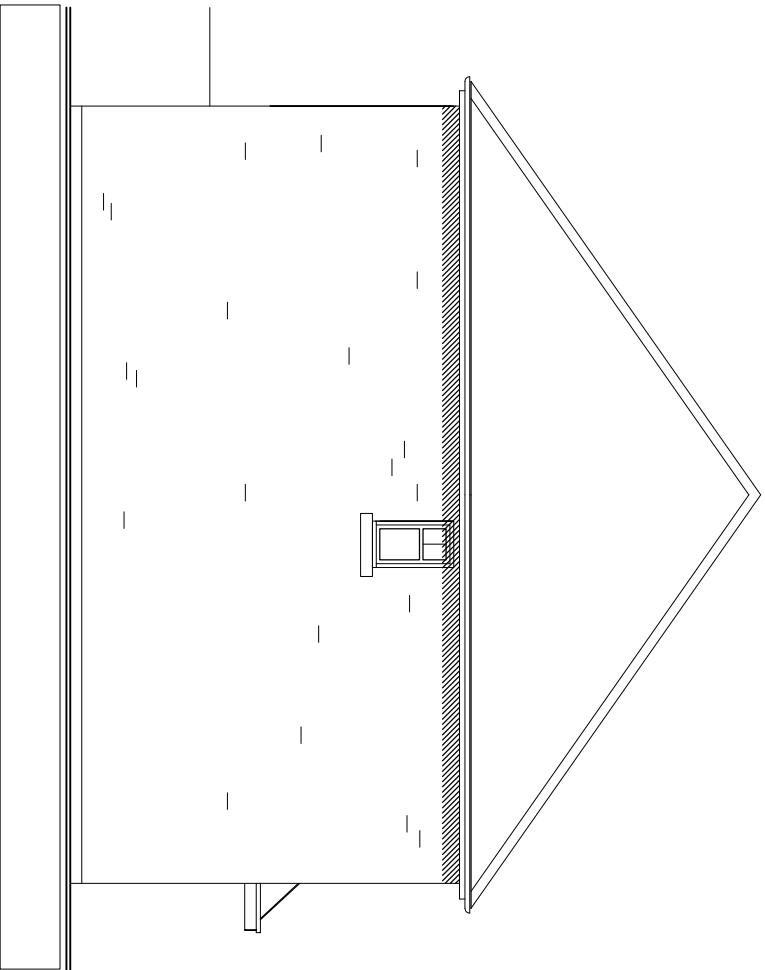

10/31

SIDE ELEVATION

Crosley Design Associates

Architecture

21 Holeybridge Walk Tonbridge Chichester West Sussex  
T. 01243 782943 E. mail@crosleydesign.co.uk

client

GRAYFERN HOMES

project

RESIDENTIAL DEVELOPMENT  
YAPTON ROAD  
BARNHAM  
WEST SUSSEX

drawing

ELEVATIONS - Sheet 10 of 20

| scale | date   | job no. | dwg no. | rev. |
|-------|--------|---------|---------|------|
| 1:100 | MAY 15 | 1505    | 2:25    | -    |

This drawing is the copyright of Crosley Design Associates.