

1:100 SCALE @ A3




16

15


14

FRONT ELEVATION - West

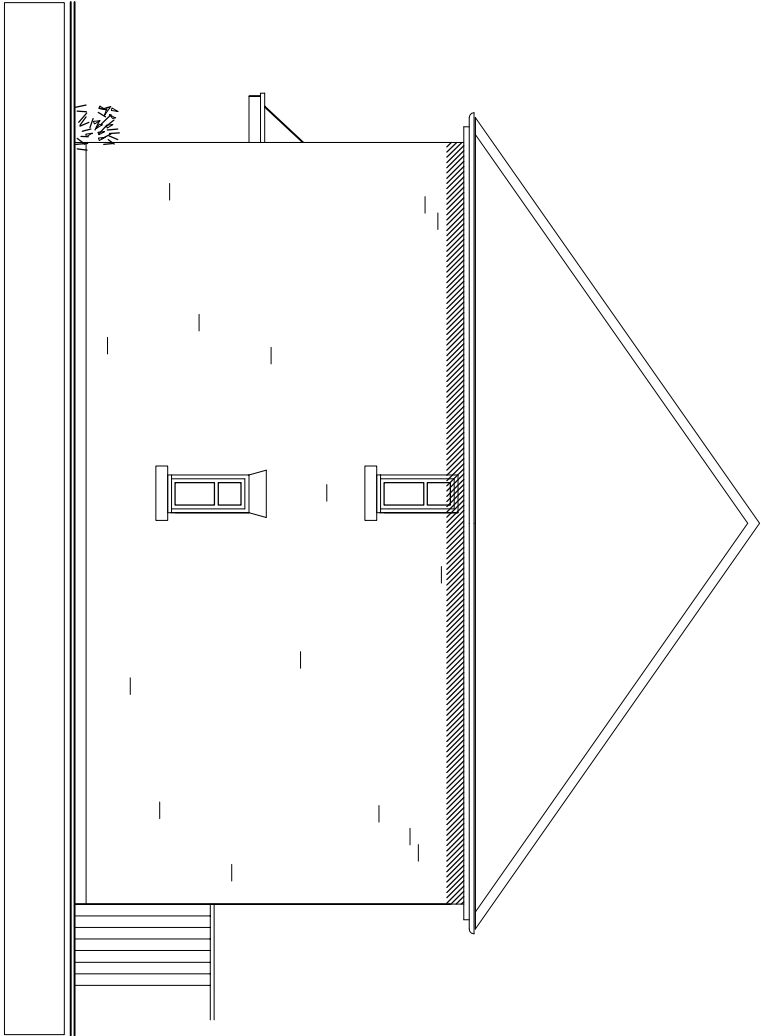

14

SIDE ELEVATION - South

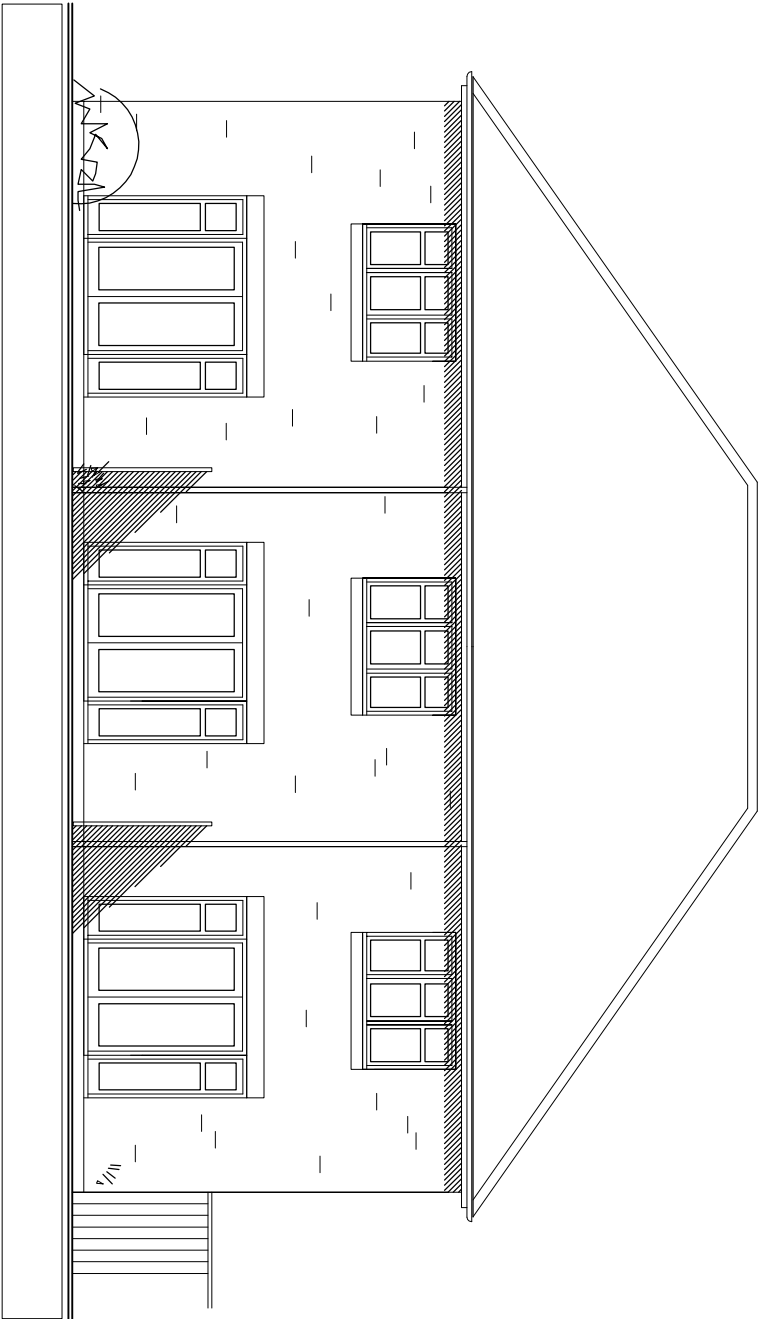


14

15

16

REAR ELEVATION - East

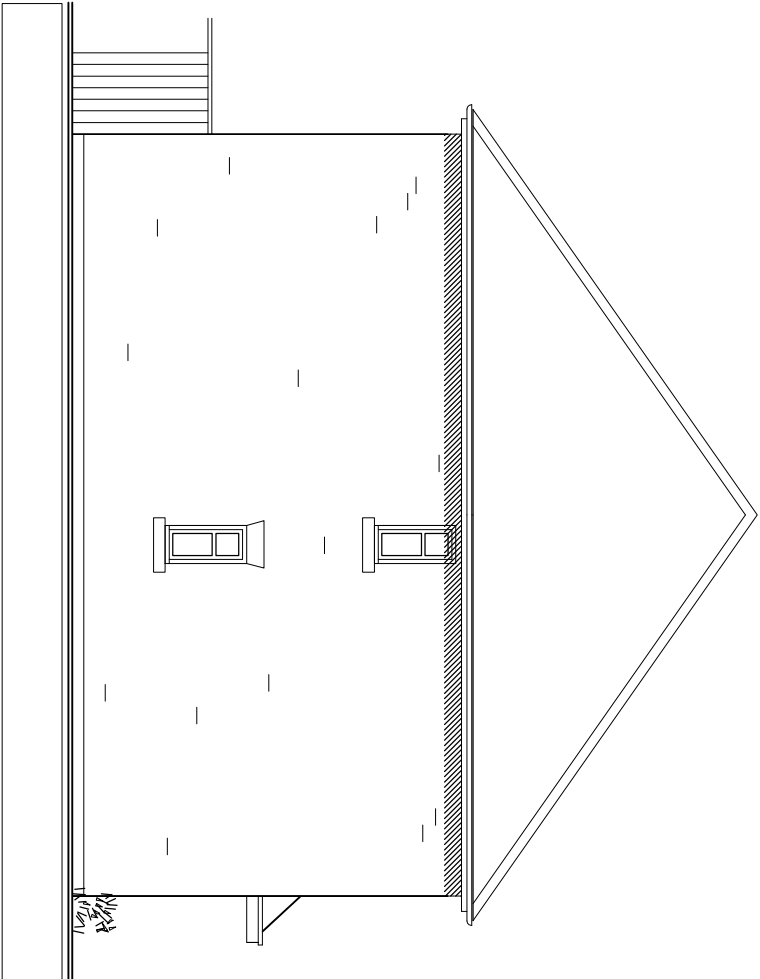

16

SIDE ELEVATION - North

MATERIALS SCHEDULE - PLOTS 14 to 16

Roof:

Grey Slates at 35 degrees to roof. Matching ridge & hip tiles. Exposed rafter feet set behind fascia to eaves. Lead or similar flat roof porch with angled twin support bracket detail.

Walls:

Barn stock blend facing brickwork with matching dressings. Reconstituted stone head & window cills. Soldier course brick heads to rear elevation.

Windows:

Traditional white pre-finished double glazed casement windows with fanlight. All Bathrooms, Shower Rooms & M.C.'s to have obscured glazing.

Double Doors:

Double glazed doors / sliding folding doors.

Front Doors:

Hardwood vertically boarded with glazed light.

Rainwater Goods:

Black upvc half round guttering with matching downpipes.

Crosley Design Associates

architect u r e

21 Holeybridge Walk Tonbridge Chichester West Sussex
t. 01243 782943 e. mail@crosleydesign.co.uk

client

GRAYFERN HOMES

project

RESIDENTIAL DEVELOPMENT
YAPTON ROAD
BARNHAM
WEST SUSSEX

drawing

ELEVATIONS - Sheet 12 of 20

scale	date	job no.	dwg no.	rev.
1:100	MAY 15	1505	2:27	-