

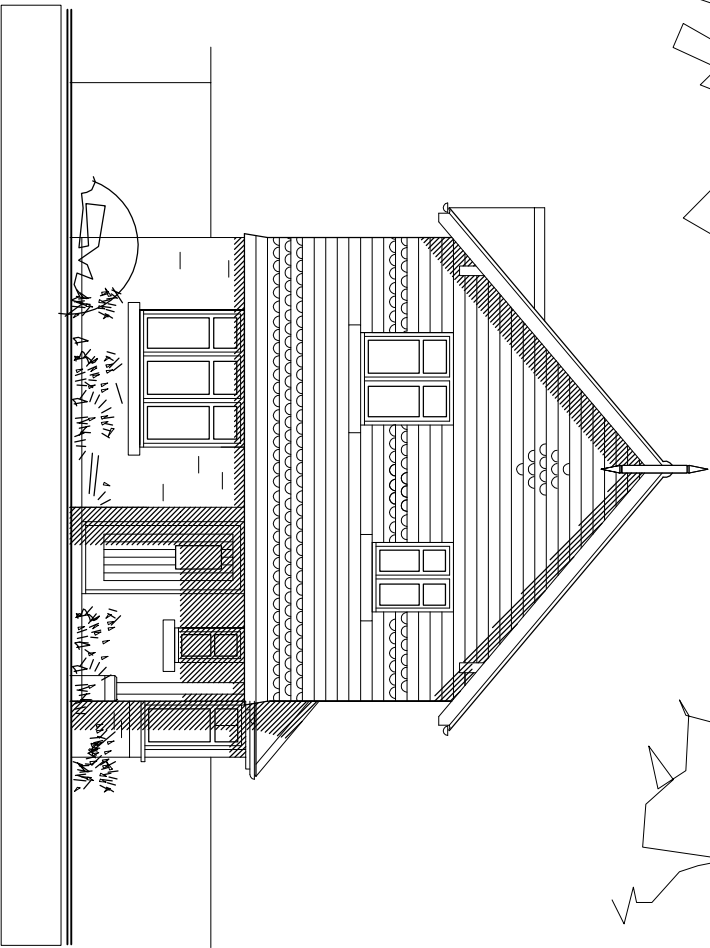


1:100 SCALE @ A3

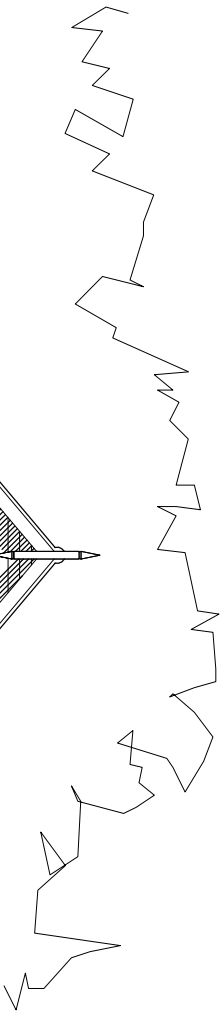


20

FRONT ELEVATION - East

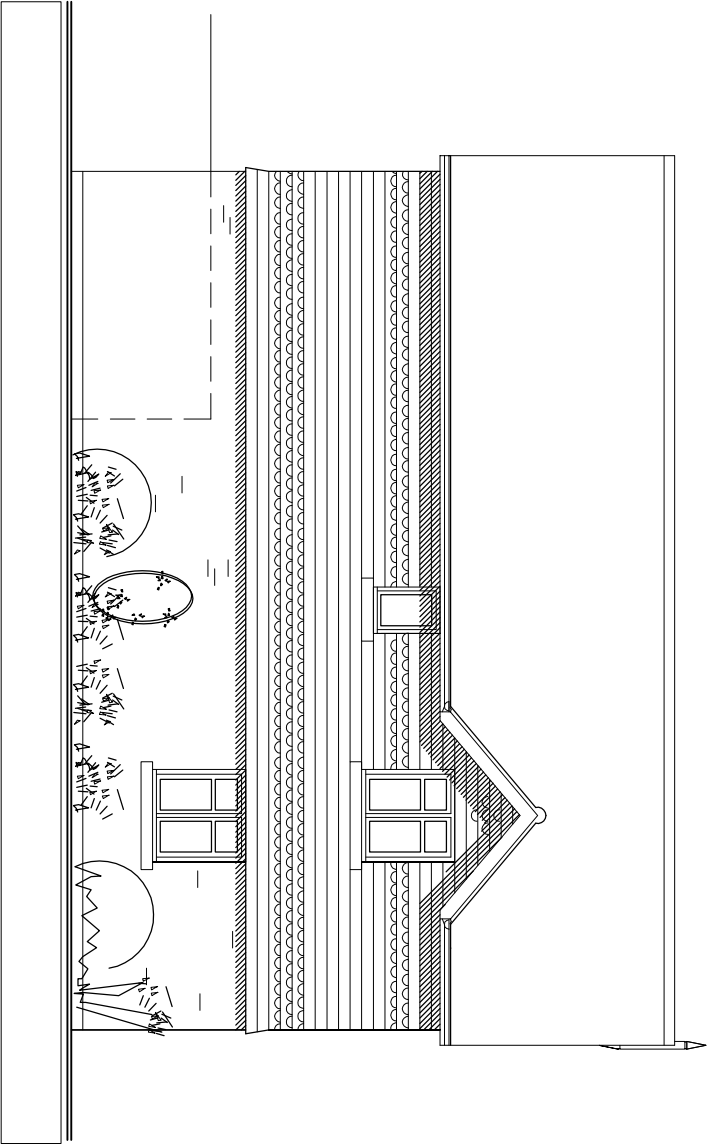


20

SIDE ELEVATION - South

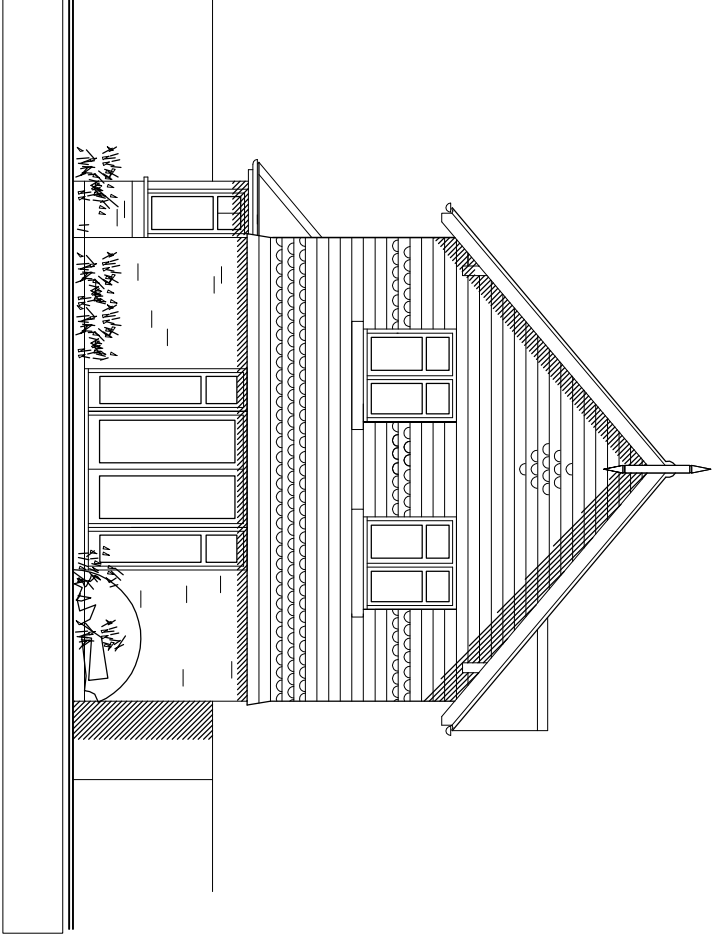

20

REAR ELEVATION - West

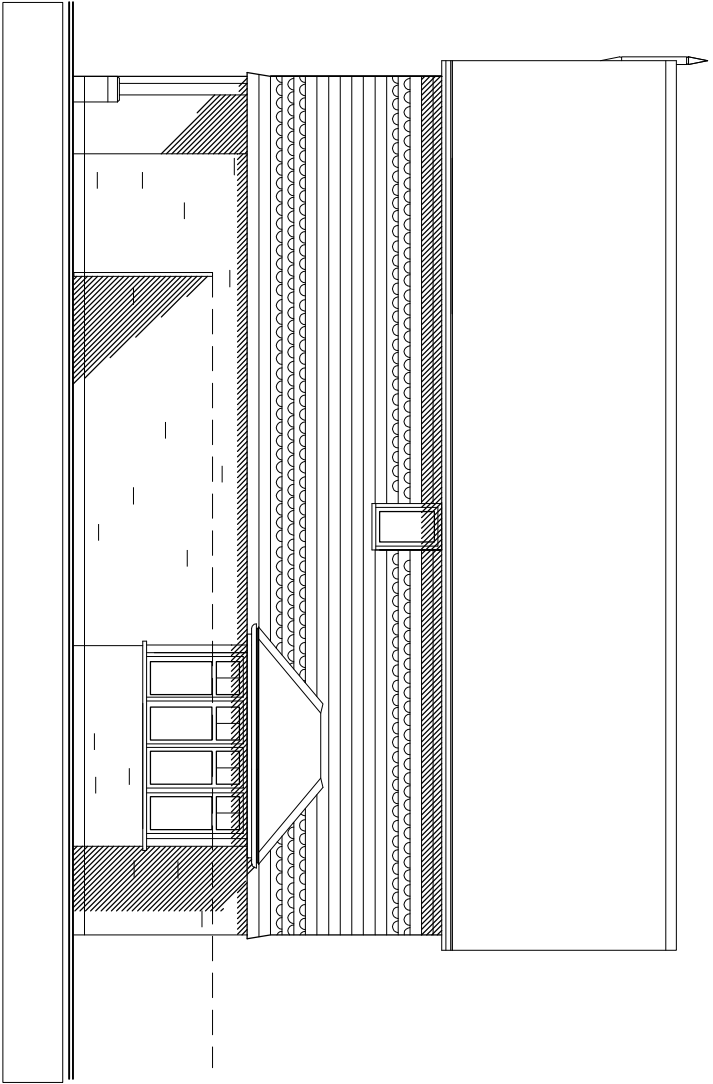

20

SIDE ELEVATION - North

MATERIALS SCHEDULE

Roof:

Rustic Brown Plain tiles at 40 degrees to roof. Matching ridge tiles. Exposed rafter feet set behind fascia to eaves. Painted support posts to entrance porch with slop end chamfered corners on brick plinths. Exposed rafter to gables with finial (front elevation) & exposed purlin detail.

Walls:

Burnt Orange tile hanging with ornamental tile courses to first floor front & port side elevations, remaining elevations in Barn. Stock facing brickwork with matching dressings. Reconstituted stone window cills.

Windows:

Traditional white pre-finished double glazed casement windows with tonights. All Bathrooms, Shower Rooms & M.C.'s to have obscured glazing.

Double Doors:

Double glazed doors / sliding folding doors.

Front Doors:

Hardwood vertically boarded with glazed light.

Rainwater Goods:

Black upvc half round guttering with matching downpipes.

Crosley Design Associates

architect u r e

21 Holeybridge Walk Tonmire Chichester West Sussex
t. 01243 782943 e. mail@crosleydesign.co.uk

client

GRAYFERN HOMES

project

RESIDENTIAL DEVELOPMENT
YAPTON ROAD
BARNHAM
WEST SUSSEX

drawing

ELEVATIONS - Sheet 16 of 20

scale	date	job no.	dwg no.	rev.
1:100	MAY 15	1505	2:31	-

This drawing is the copyright of Crosley Design Associates.