





1:100 SCALE @ A3




FRONT ELEVATION - North

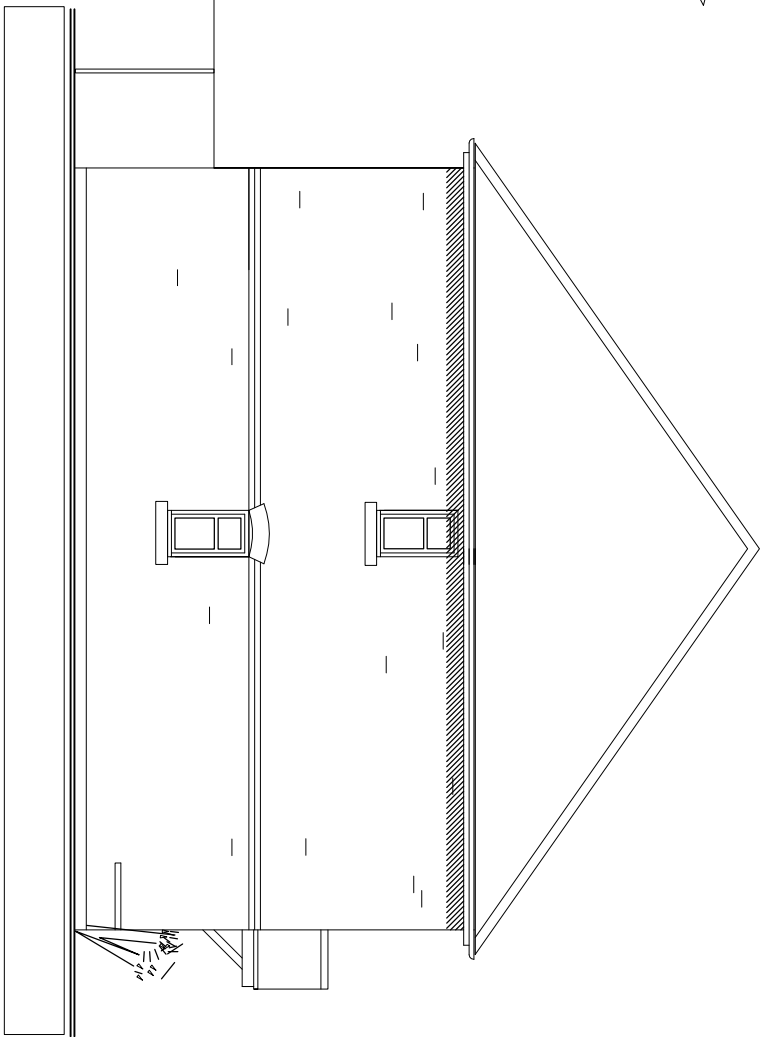

SIDE ELEVATION - West

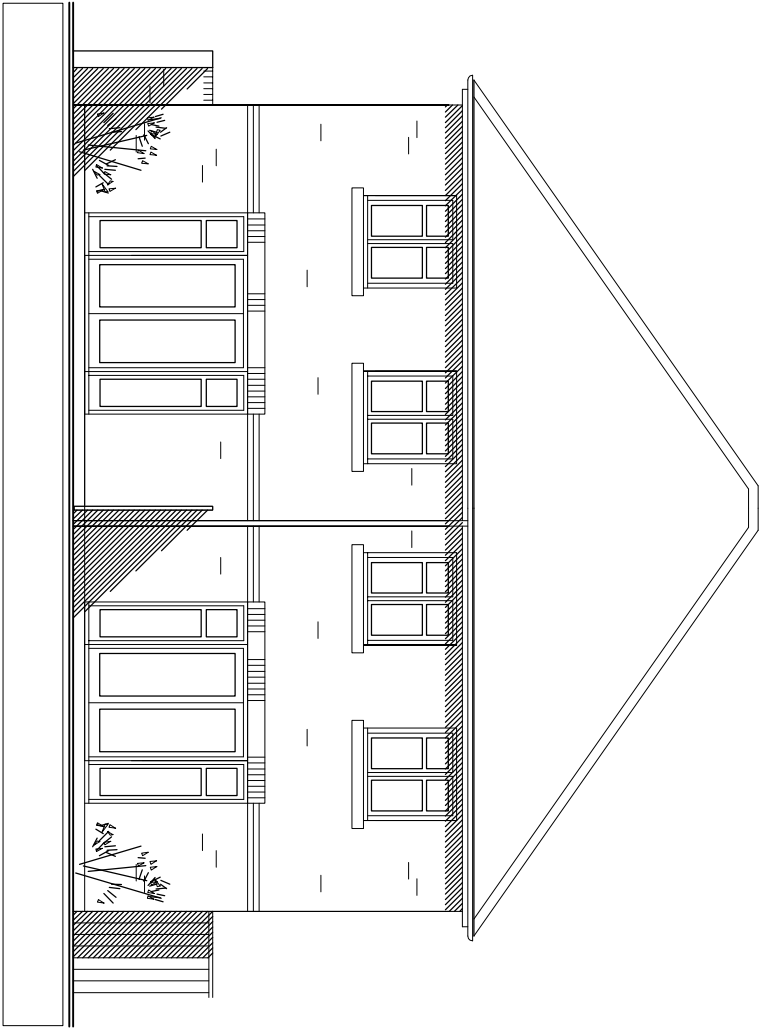

REAR ELEVATION - North

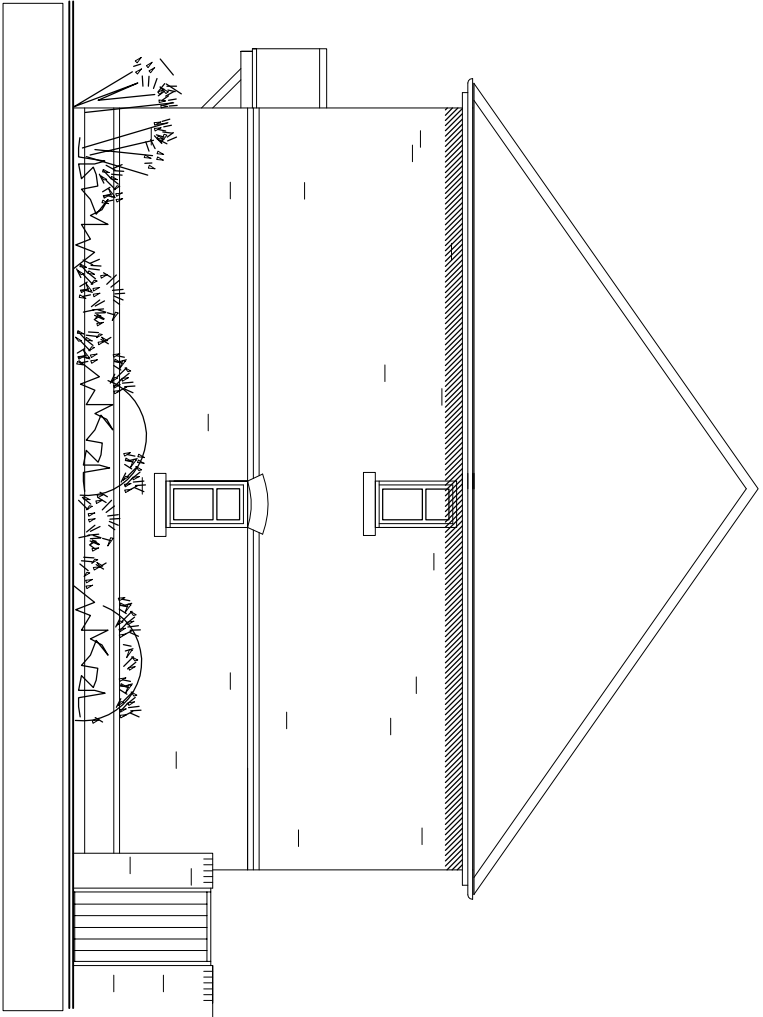

SIDE ELEVATION - West

MATERIALS SCHEDULE - PLOTS 21 & 22

Roof:

Red plain tiles at 35 degrees to main & porch roofs.
Matching ridge & hip tiles. Exposed rafter feet set behind fascia to eaves. Pitched roof porches supported on white finished gullions brackets.

Walls:

Red-Multi facing brickwork with Red dressings. Red brick arch detail to front elevation ground floor. Red single course projecting plinth detail. Reconstituted stone window cills. Soldier course brick heads to rear elevation.

Windows:

Traditional white pre-finished double glazed casement windows with fanlight. All Bathrooms, Shower Rooms & H.C.'s to have obscured glazing.

Double Doors:

Double glazed doors / sliding folding doors.

Front Doors:

Hardwood vertically boarded with glazed light.

Rainwater Goods:

Black upvc half round guttering with matching downpipes.

Crosley Design Associates

architects

21 Holeybridge Walk Tongmore Chichester West Sussex
t. 01243 782943 e. mail@crosleydesign.co.uk

client

GRAYFERN HOMES

project

RESIDENTIAL DEVELOPMENT
YAPTON ROAD
BARNHAM
WEST SUSSEX

drawing

ELEVATIONS - Sheet 17 of 20

scale	date	job no.	dwg no.	rev.
1:100	MAY 15	1505	2:32	-