





1:100 SCALE @ A3

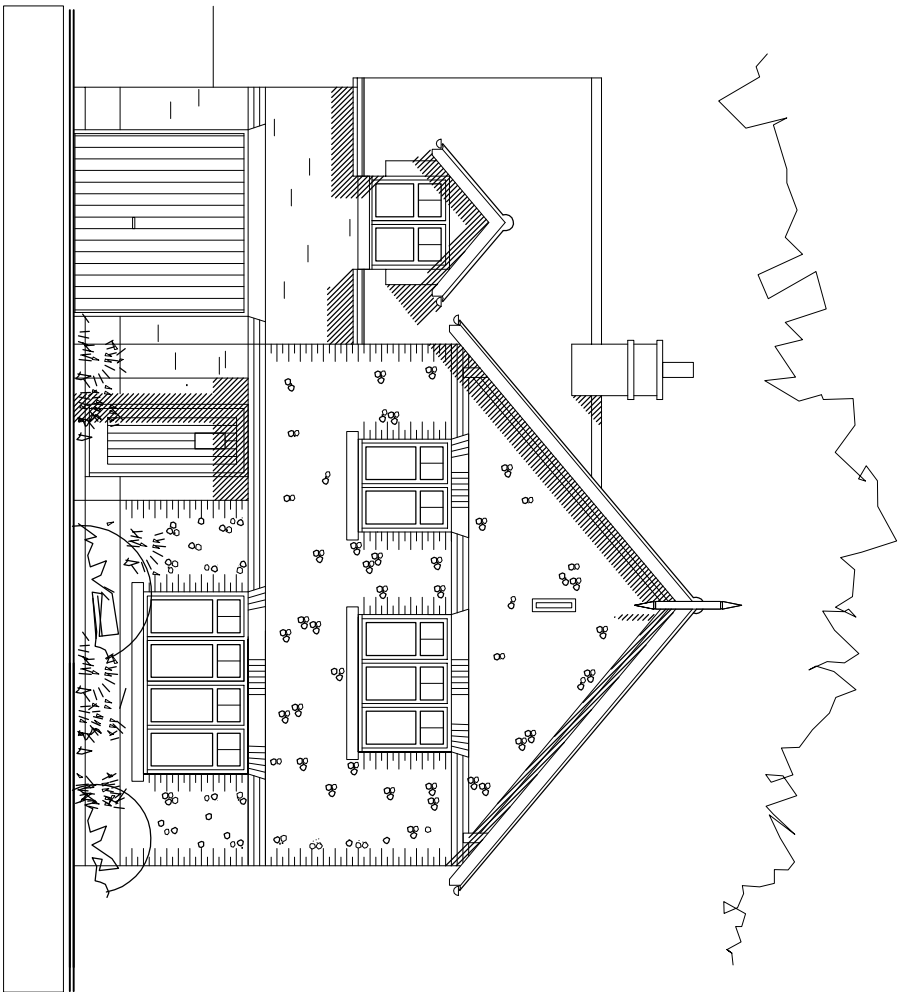

23

FRONT ELEVATION - North

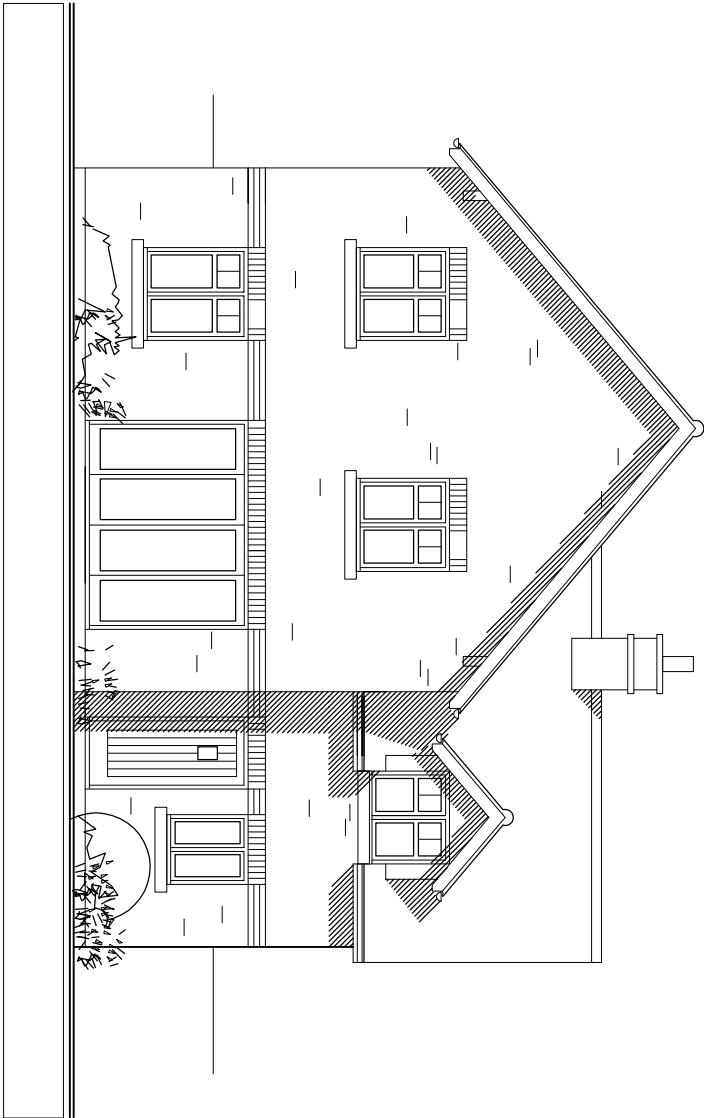

23

REAR ELEVATION - South

MATERIALS SCHEDULE

Roof:
Grey Slates at 40 degrees to roof, dormer & bay roofs. Matching ridge tiles. Exposed rafter feet set behind fascia to eaves. Exposed rafter to gables with final (front elevation) & exposed purlin detail.

Walls:
Flint work set between single course corbels & quoins in Red dressing brickwork to front elevation, remaining elevations in Red-mullt facing brickwork with red dressings. Red soldier arch detail to selected windows to front elevation within flintwork. Straight soldier course brickwork to remaining elevations. Three course brick string to all elevations. Reconstituted stone gable vent feature & window cills.

Windows:
Traditional white pre-finished double glazed casement windows with fanlights. All Bathrooms, Shower Rooms & M.C.'s to have obscured glazing.

Double Doors:
Double glazed doors / sliding folding doors.

Front Doors:
Hardwood vertically boarded with glazed light.

Rainwater Goods:
Black upvc half round guttering with matching downpipes.

Crosley Design Associates

ARCHITECTURE
21 Holeybridge Walk Tonbridge Chichester West Sussex
T. 01243 782943 E. mail@crosleydesign.co.uk


client
GRAYFERN HOMES

project
RESIDENTIAL DEVELOPMENT
YAPTON ROAD
BARNHAM
WEST SUSSEX

drawing
ELEVATIONS - Sheet 18 of 20


scale	date	job no.	dwg no.	rev.
1:100	MAY 15	1505	2:33	-

This drawing is the copyright of Crosley Design Associates.

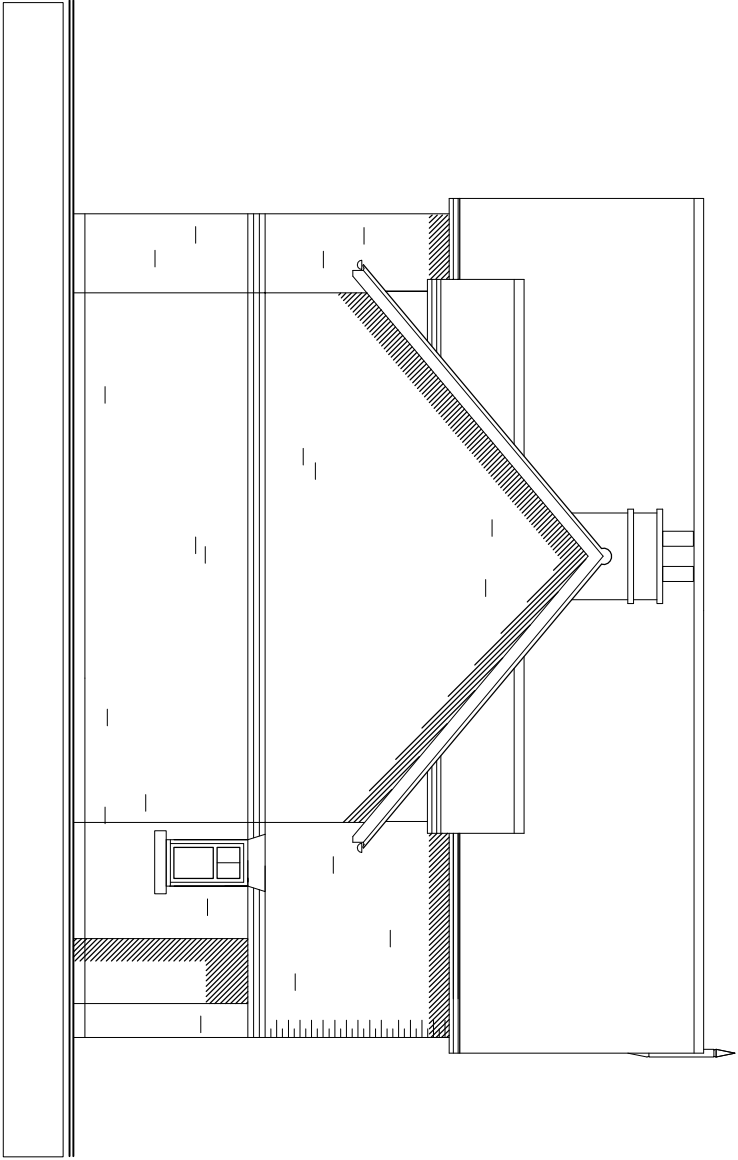

23

SIDE ELEVATION - East

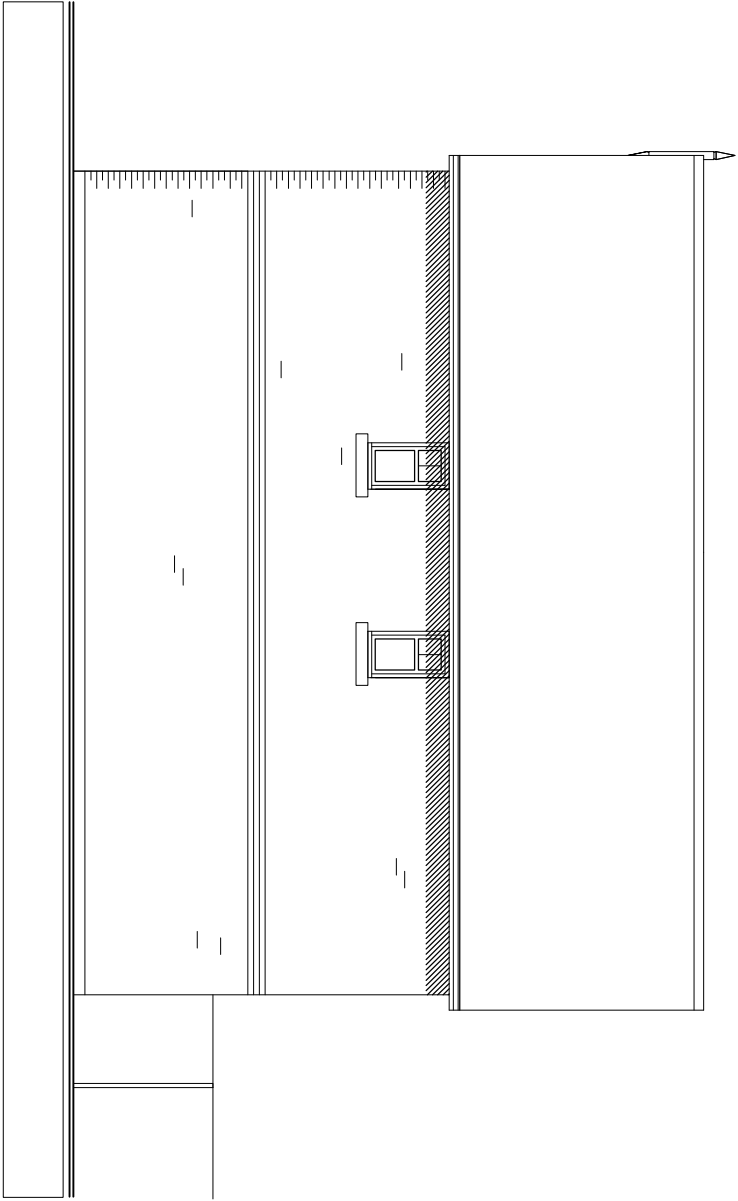

23

SIDE ELEVATION - West