


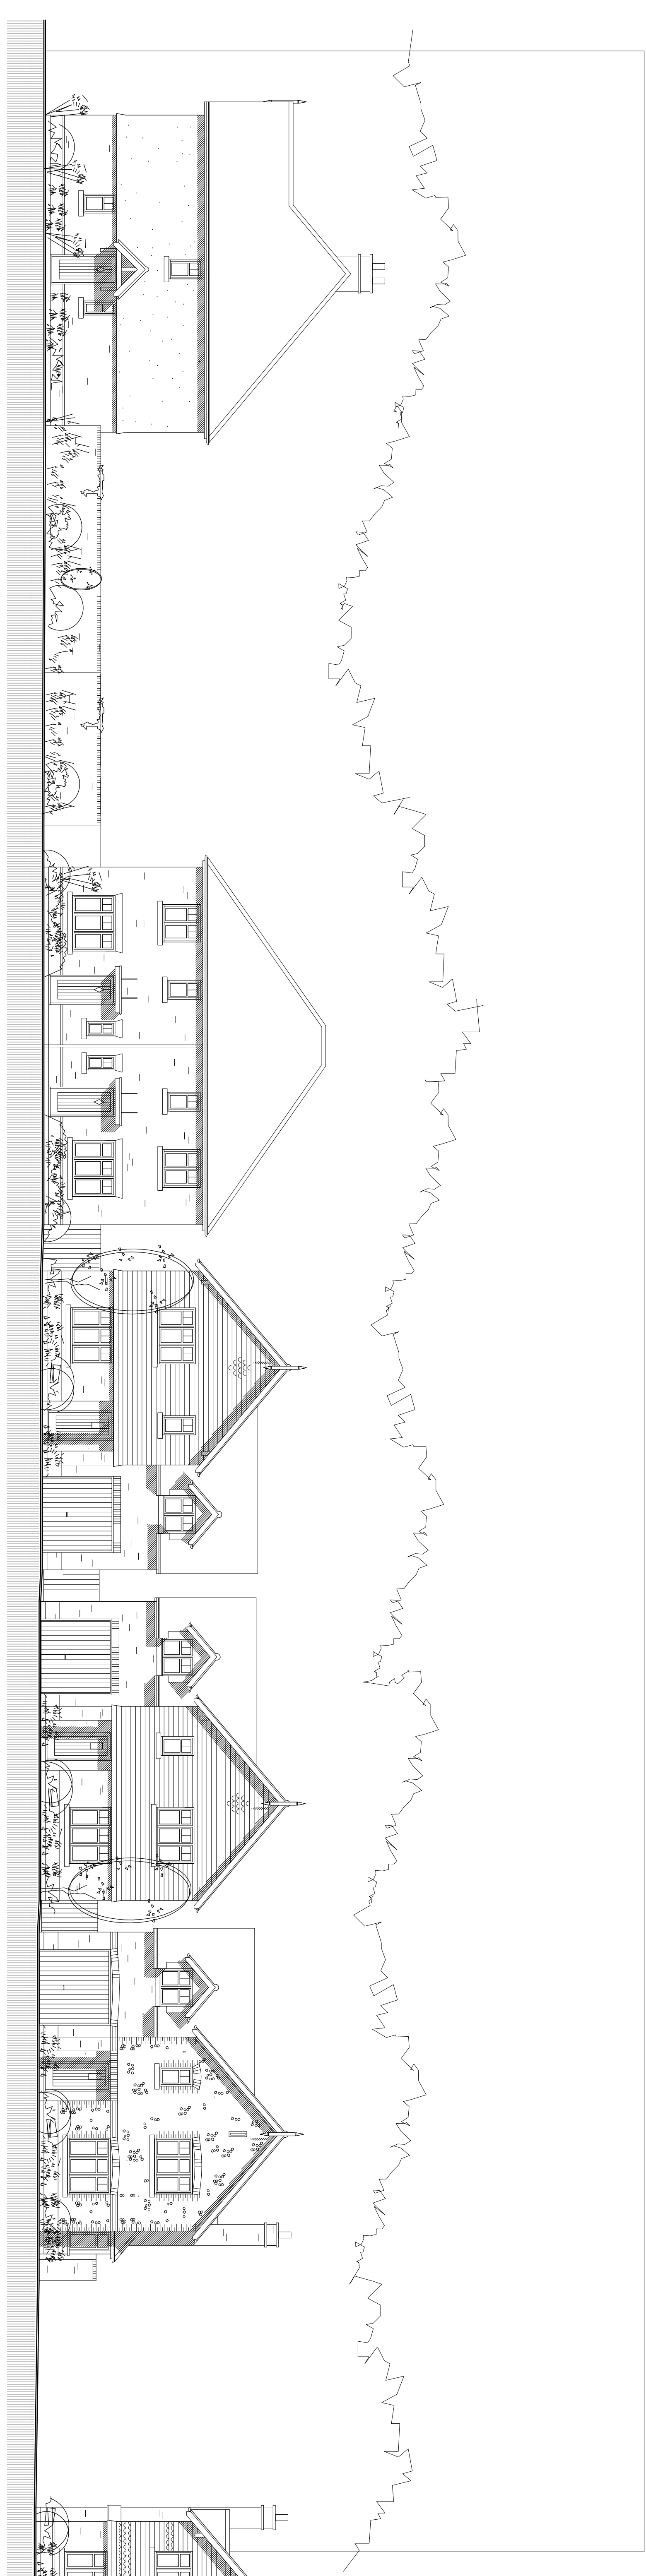

STREET SCENE A - A plots 1 to 6



STREET SCENE A - A continued plots 7 to 11