



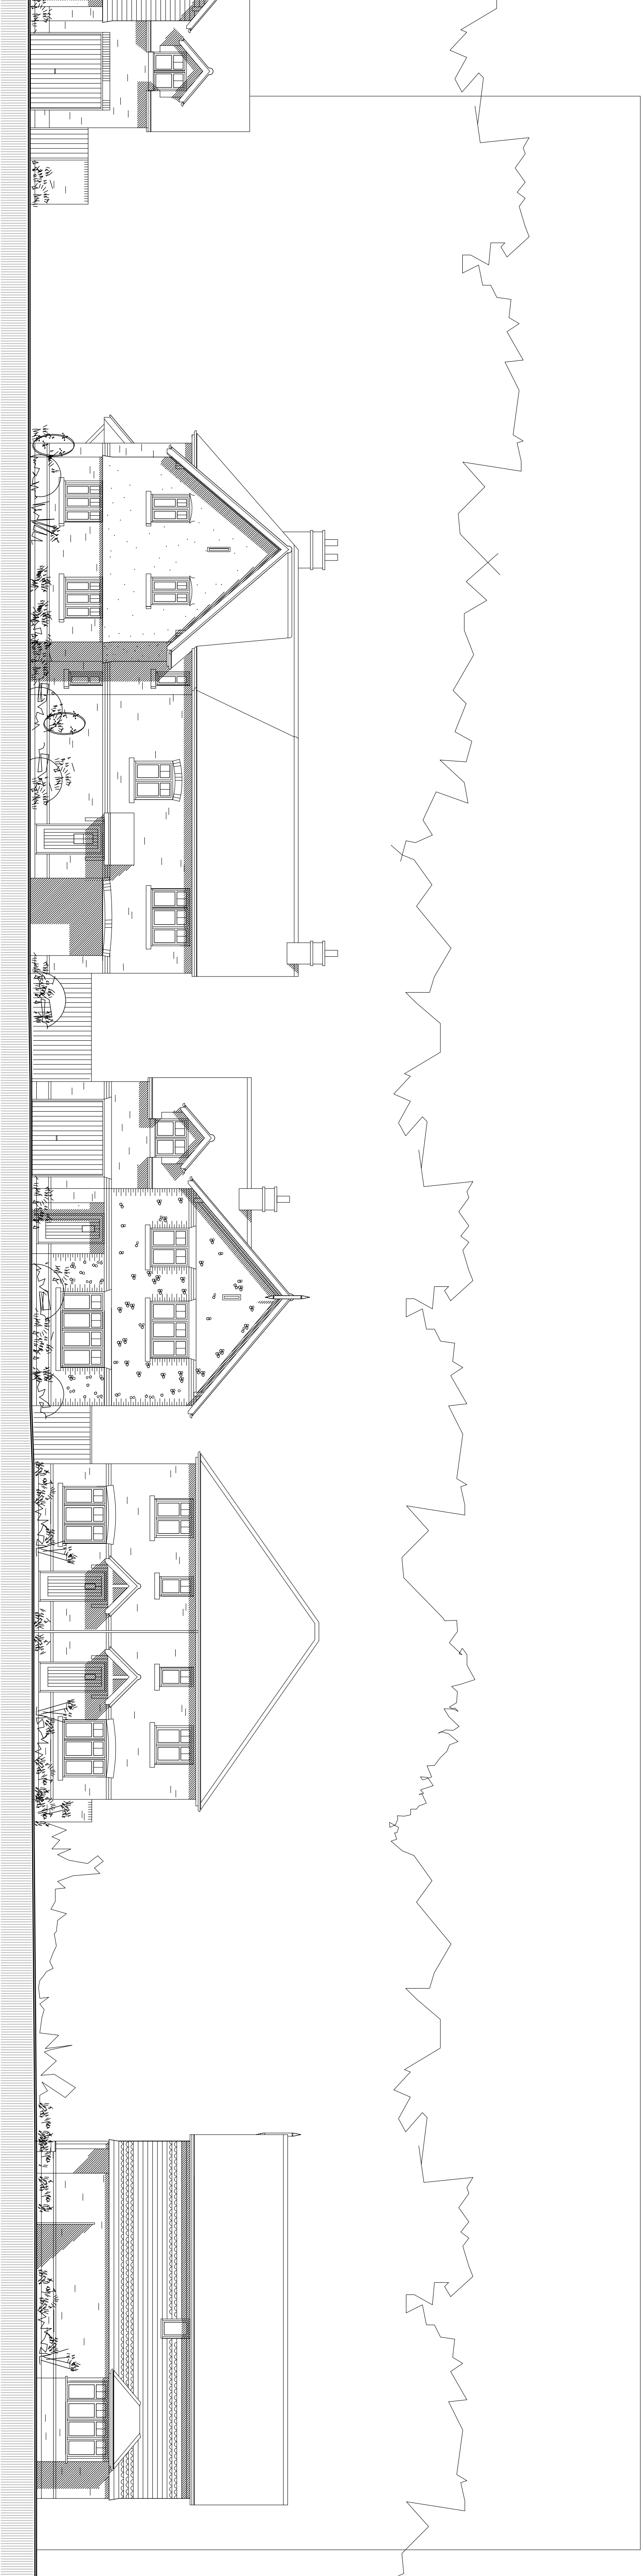

STREET SCENE C - C plots 20 to 25

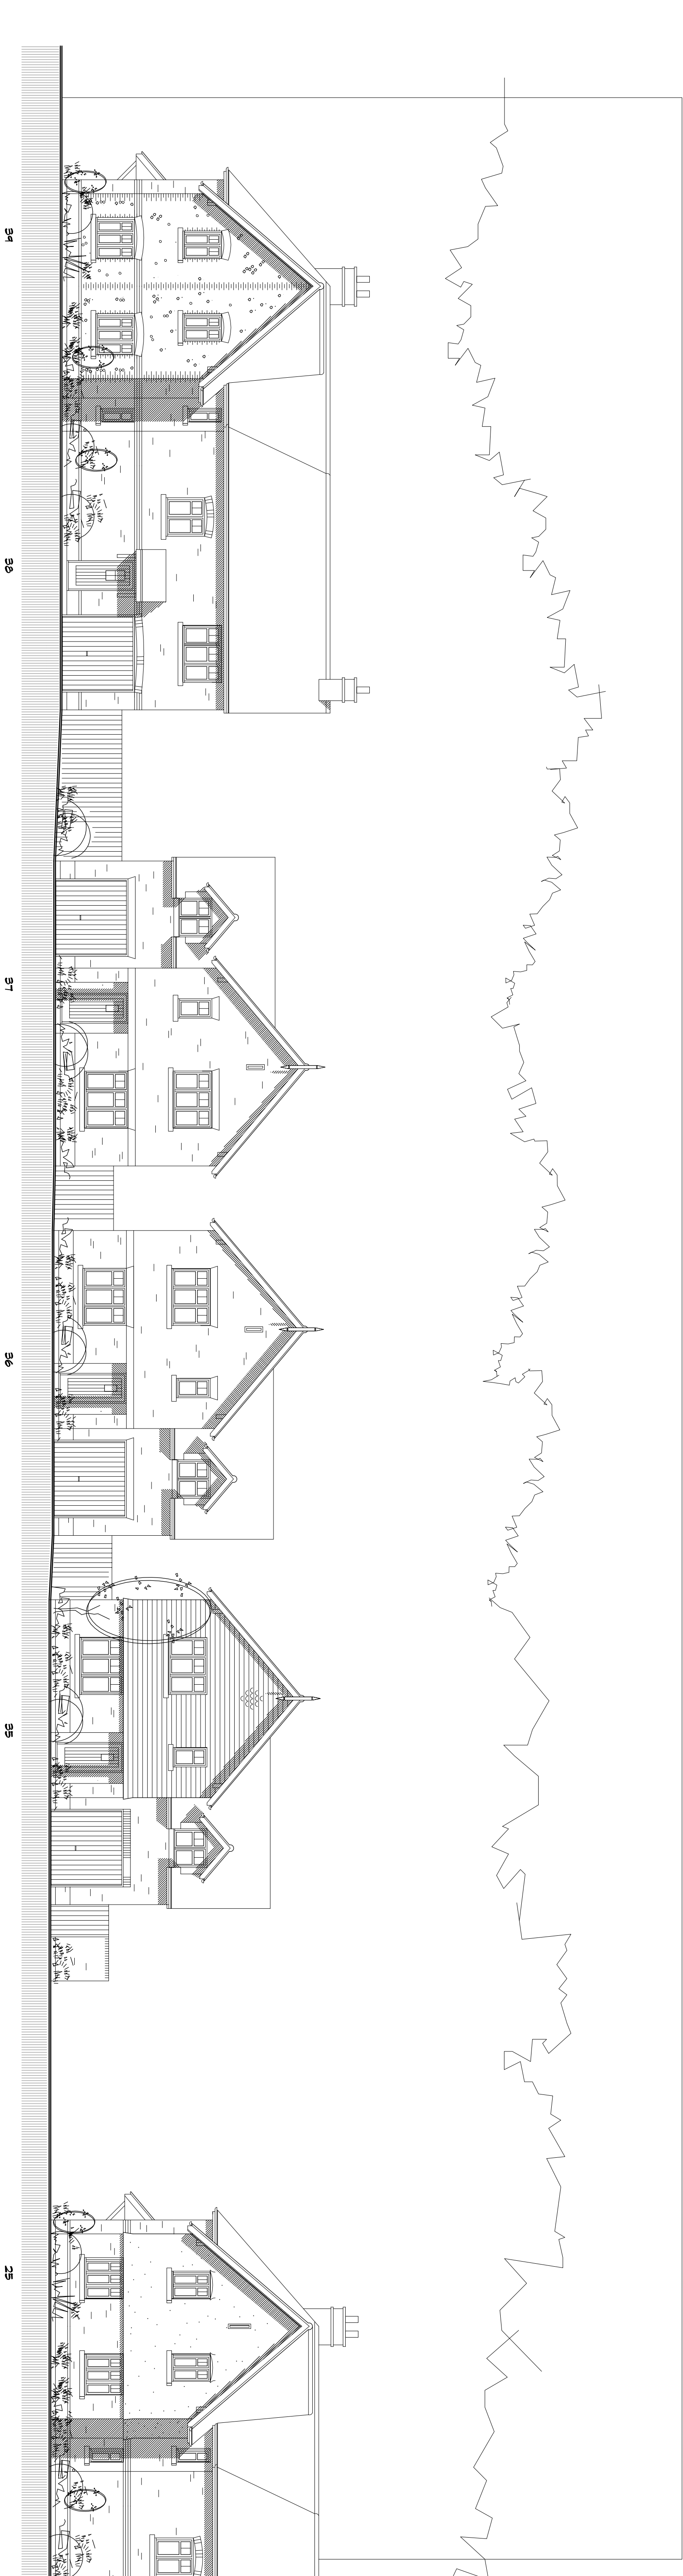

STREET SCENE C - C continued plots 25 to 39