



1:100 SCALE @ A3

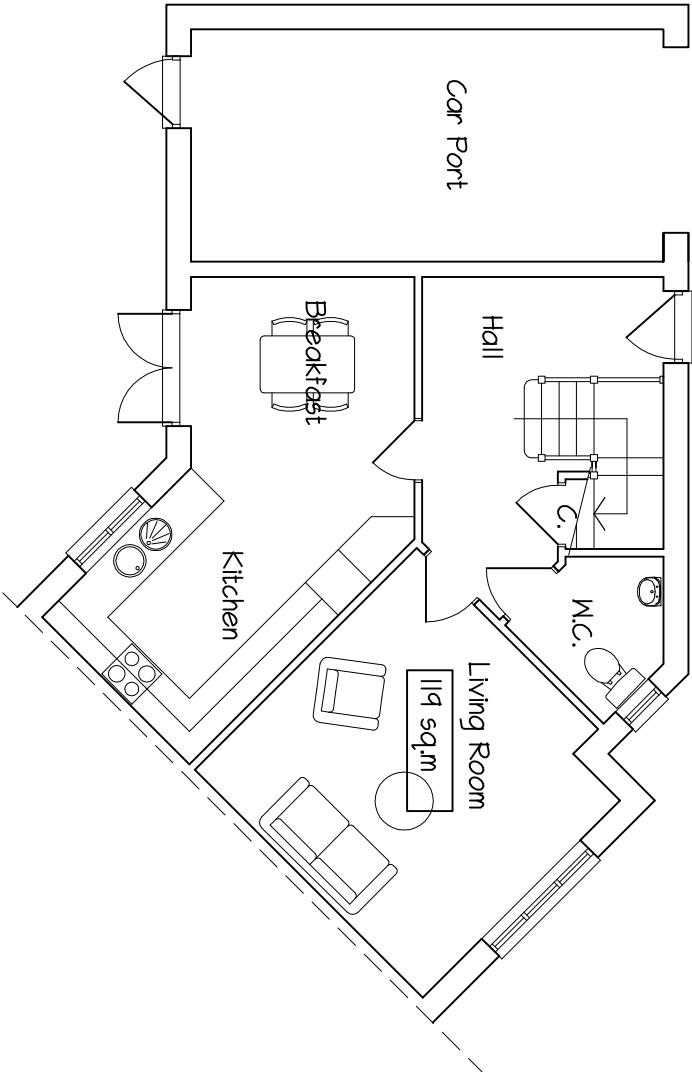


GROUND FLOOR PLAN

4 BEDROOM

Semi-detached corner unit - shared ownership
Plots 24 (as) & 25 (handed).

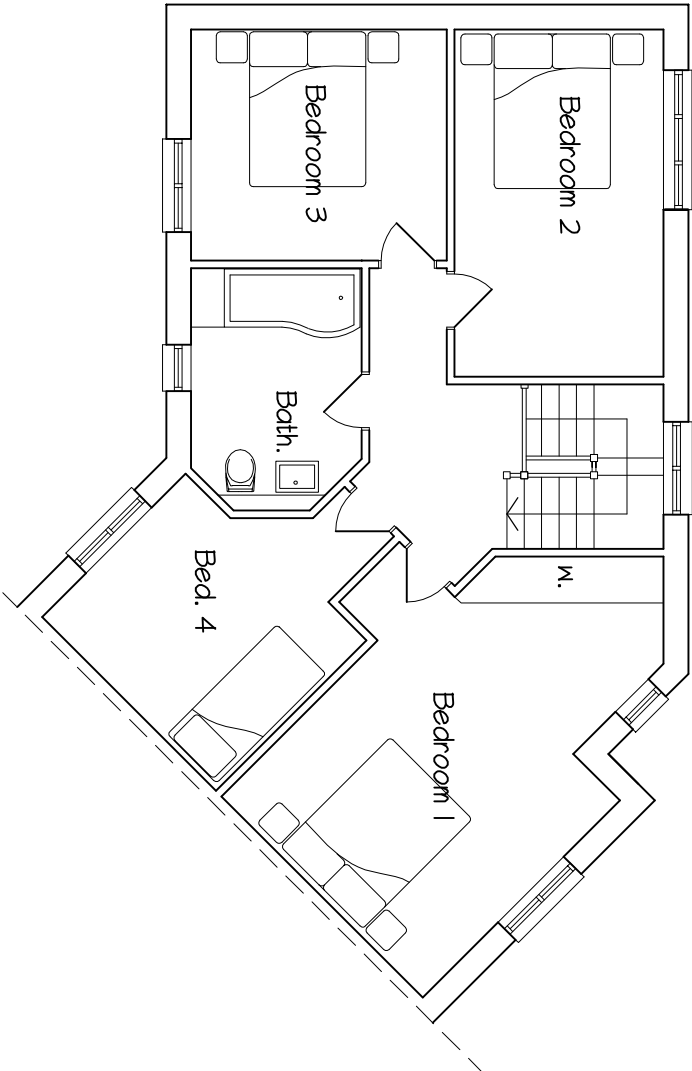


FIRST FLOOR PLAN

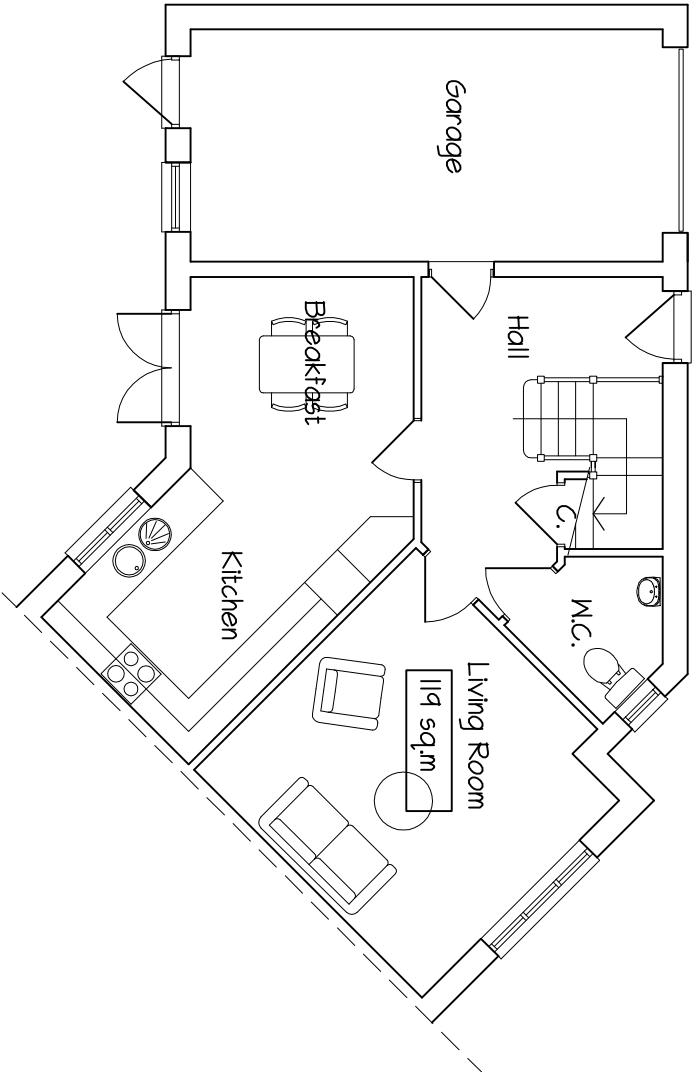

GROUND FLOOR PLAN

4 BEDROOM

4 bedroom semi-detached corner unit - market
Plots 38 (as) & 39 (handed)

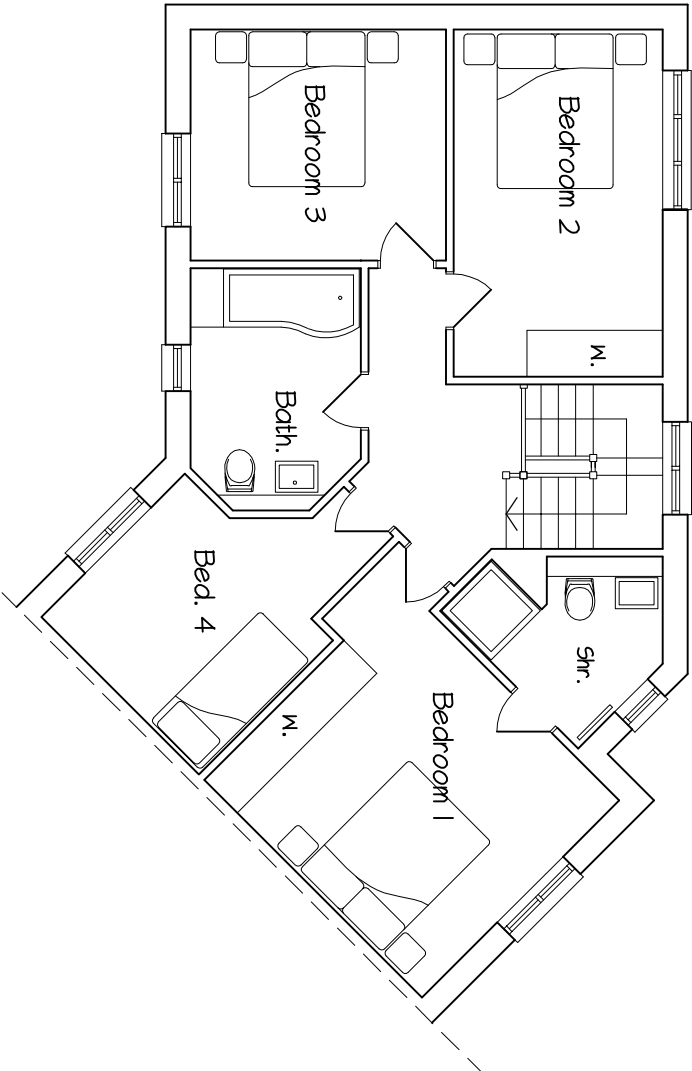

FIRST FLOOR PLAN

A staircase windows removed from ground floor to accord with elevations. JULY 15

Crossley Design Associates

architect
21 Holeybridge Walk, Tongmere, Chichester, West Sussex
t. 01243 782943 e. mail@crossleydesign.co.uk

client

CRATFERN HOMES

project
RESIDENTIAL DEVELOPMENT
TAPTON ROAD
BARNHAM
WEST SUSSEX

drawing
FLOOR PLANS - Sheet 3 of 5

scale	date	job no.	dwg no.	rev.
1:100	MAR. 15	1505	2:13	A

This drawing is the copyright of Crossley Design Associates.