




1:100 SCALE @ A3

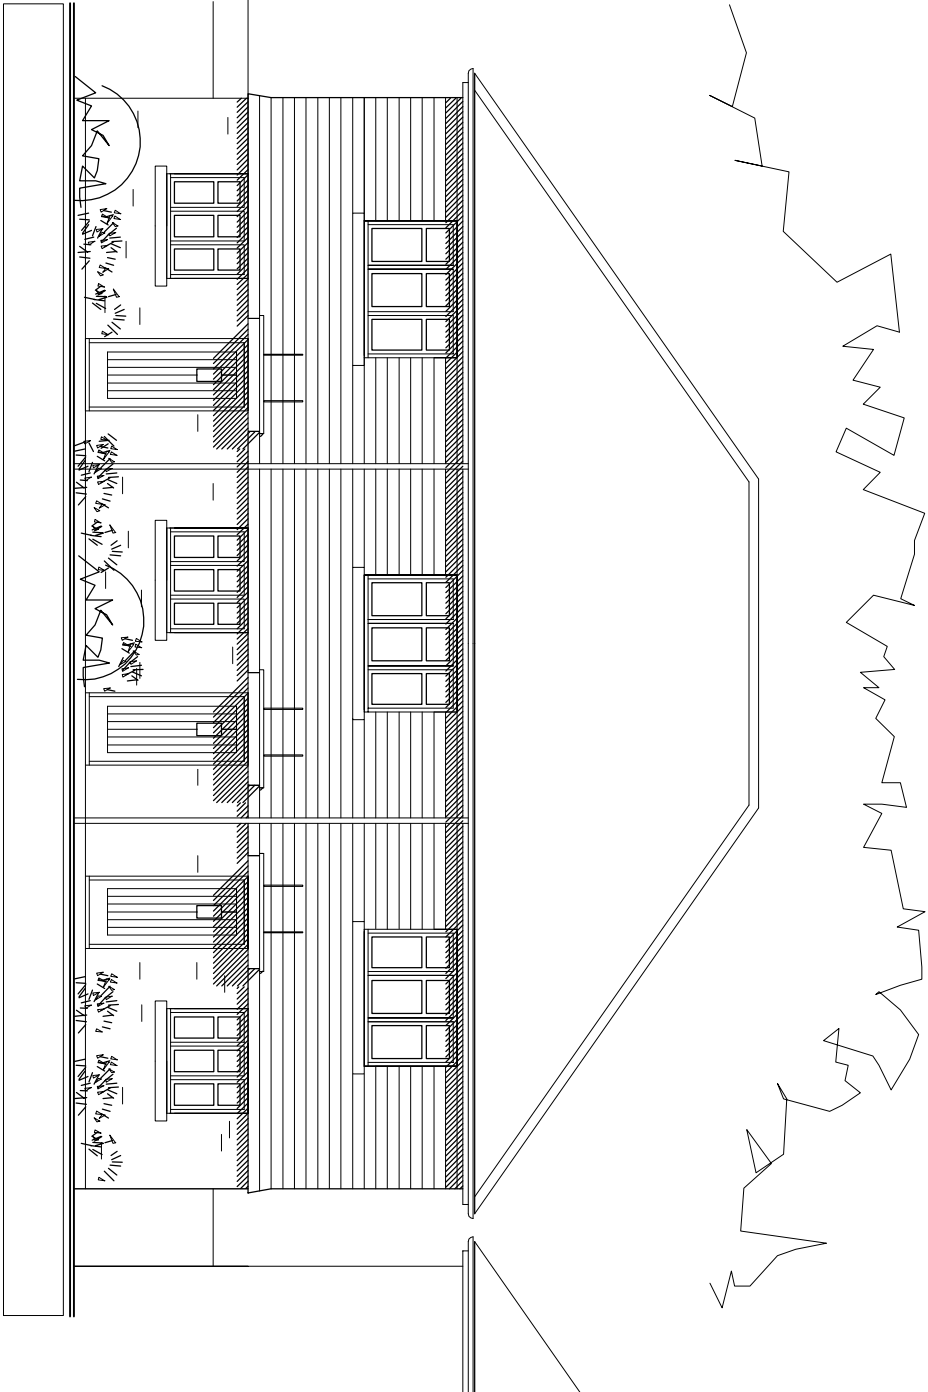


FRONT ELEVATION - West

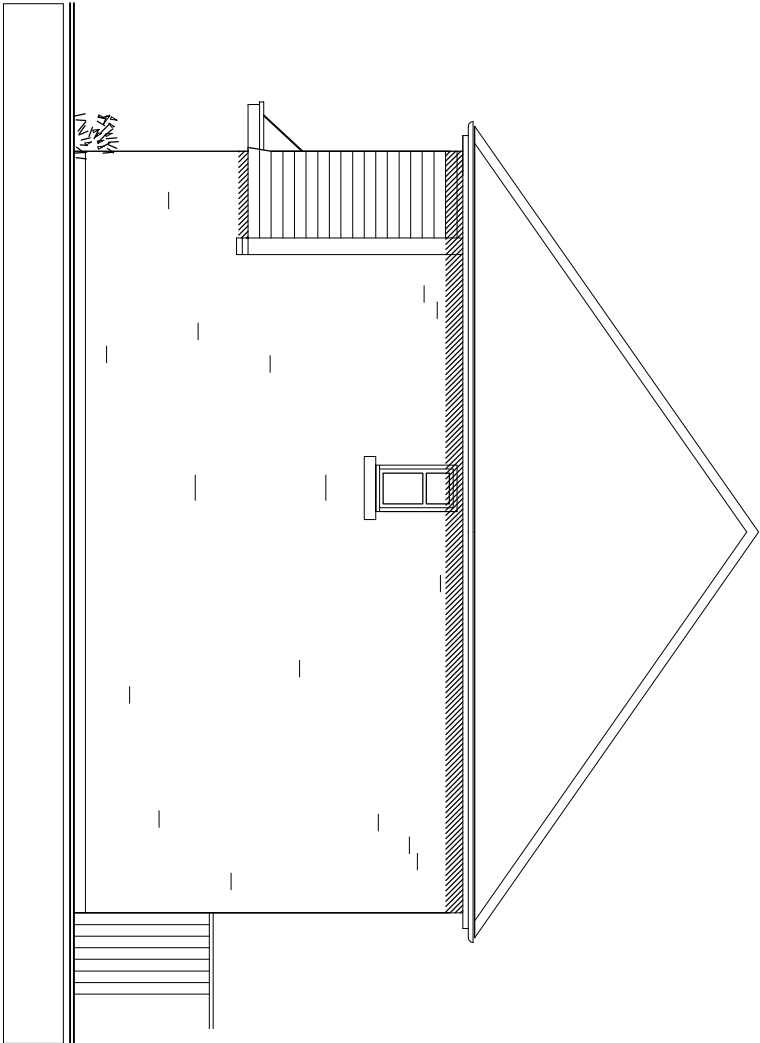

SIDE ELEVATION - South

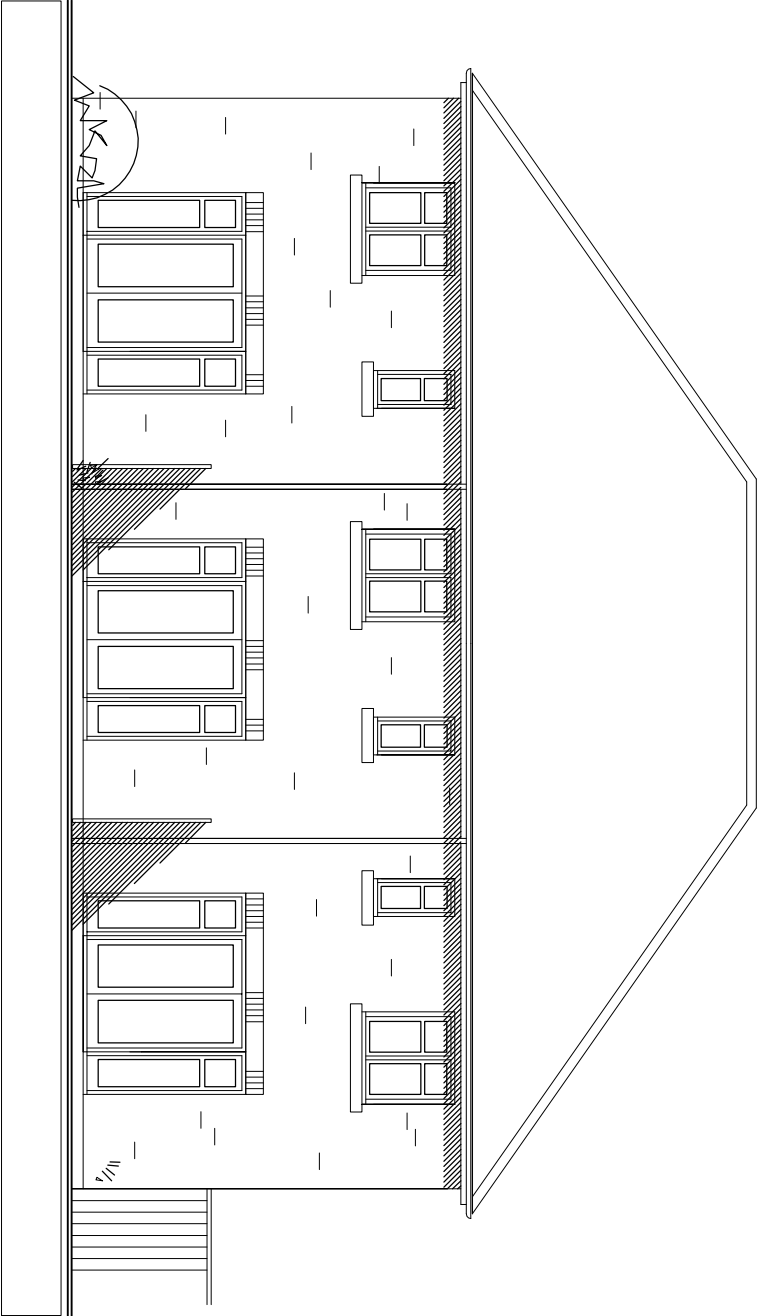

REAR ELEVATION - East

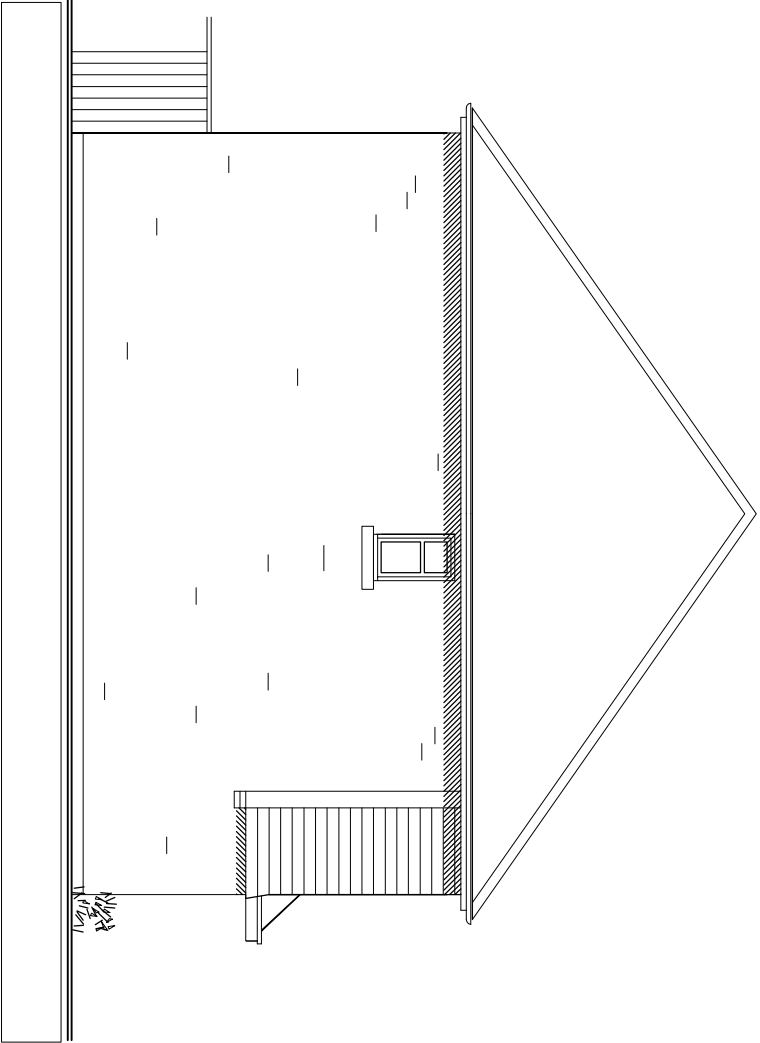

SIDE ELEVATION - North

MATERIALS SCHEDULE

Roof:
Rustic Brown plain tiles at 35 degrees to roof.
Matching ridge & hip tiles. Exposed rafter feet set behind fascia to eaves. Lead or similar flat roof porches with angled supports.

Walls:
Burnt Orange tile hanging to first floor front & part side elevations, removing elevations in Barn Stock facing brickwork with matching dressings. Reconstituted stone window cills.

Windows:
Traditional white pre-finished double glazed casement windows with fanlights. All Bathrooms, Shower Rooms & M.C.S to have obscured glazing.

Double Doors:
Double glazed doors / sliding folding doors.

Front Doors:
Hardwood vertically boarded with glazed light.

Rainwater Goods:
Black upvc half round guttering with matching downpipes.

A Ground floor side windows to North & South removed to accord with plans. JULY 15

Crosley Design Associates
a r c h i t e c t u r e
21 Holeybridge Walk Tongmere, Chichester, West Sussex
t. 01243 782943 e. mail@crosleydesign.co.uk

client
GRAYFERN HOMES

project
**RESIDENTIAL DEVELOPMENT
TAPTON ROAD
BARNHAM
WEST SUSSEX**

drawing
ELEVATIONS - Sheet 15 of 20

scale	date	job no.	dwg no.	rev.
1:100	MAY 15	1505	2:30	A

The drawing is the copyright of Crosley Design Associates.