


Land to the North of Yapton Road, Barnham

Tree Constraints Drawing

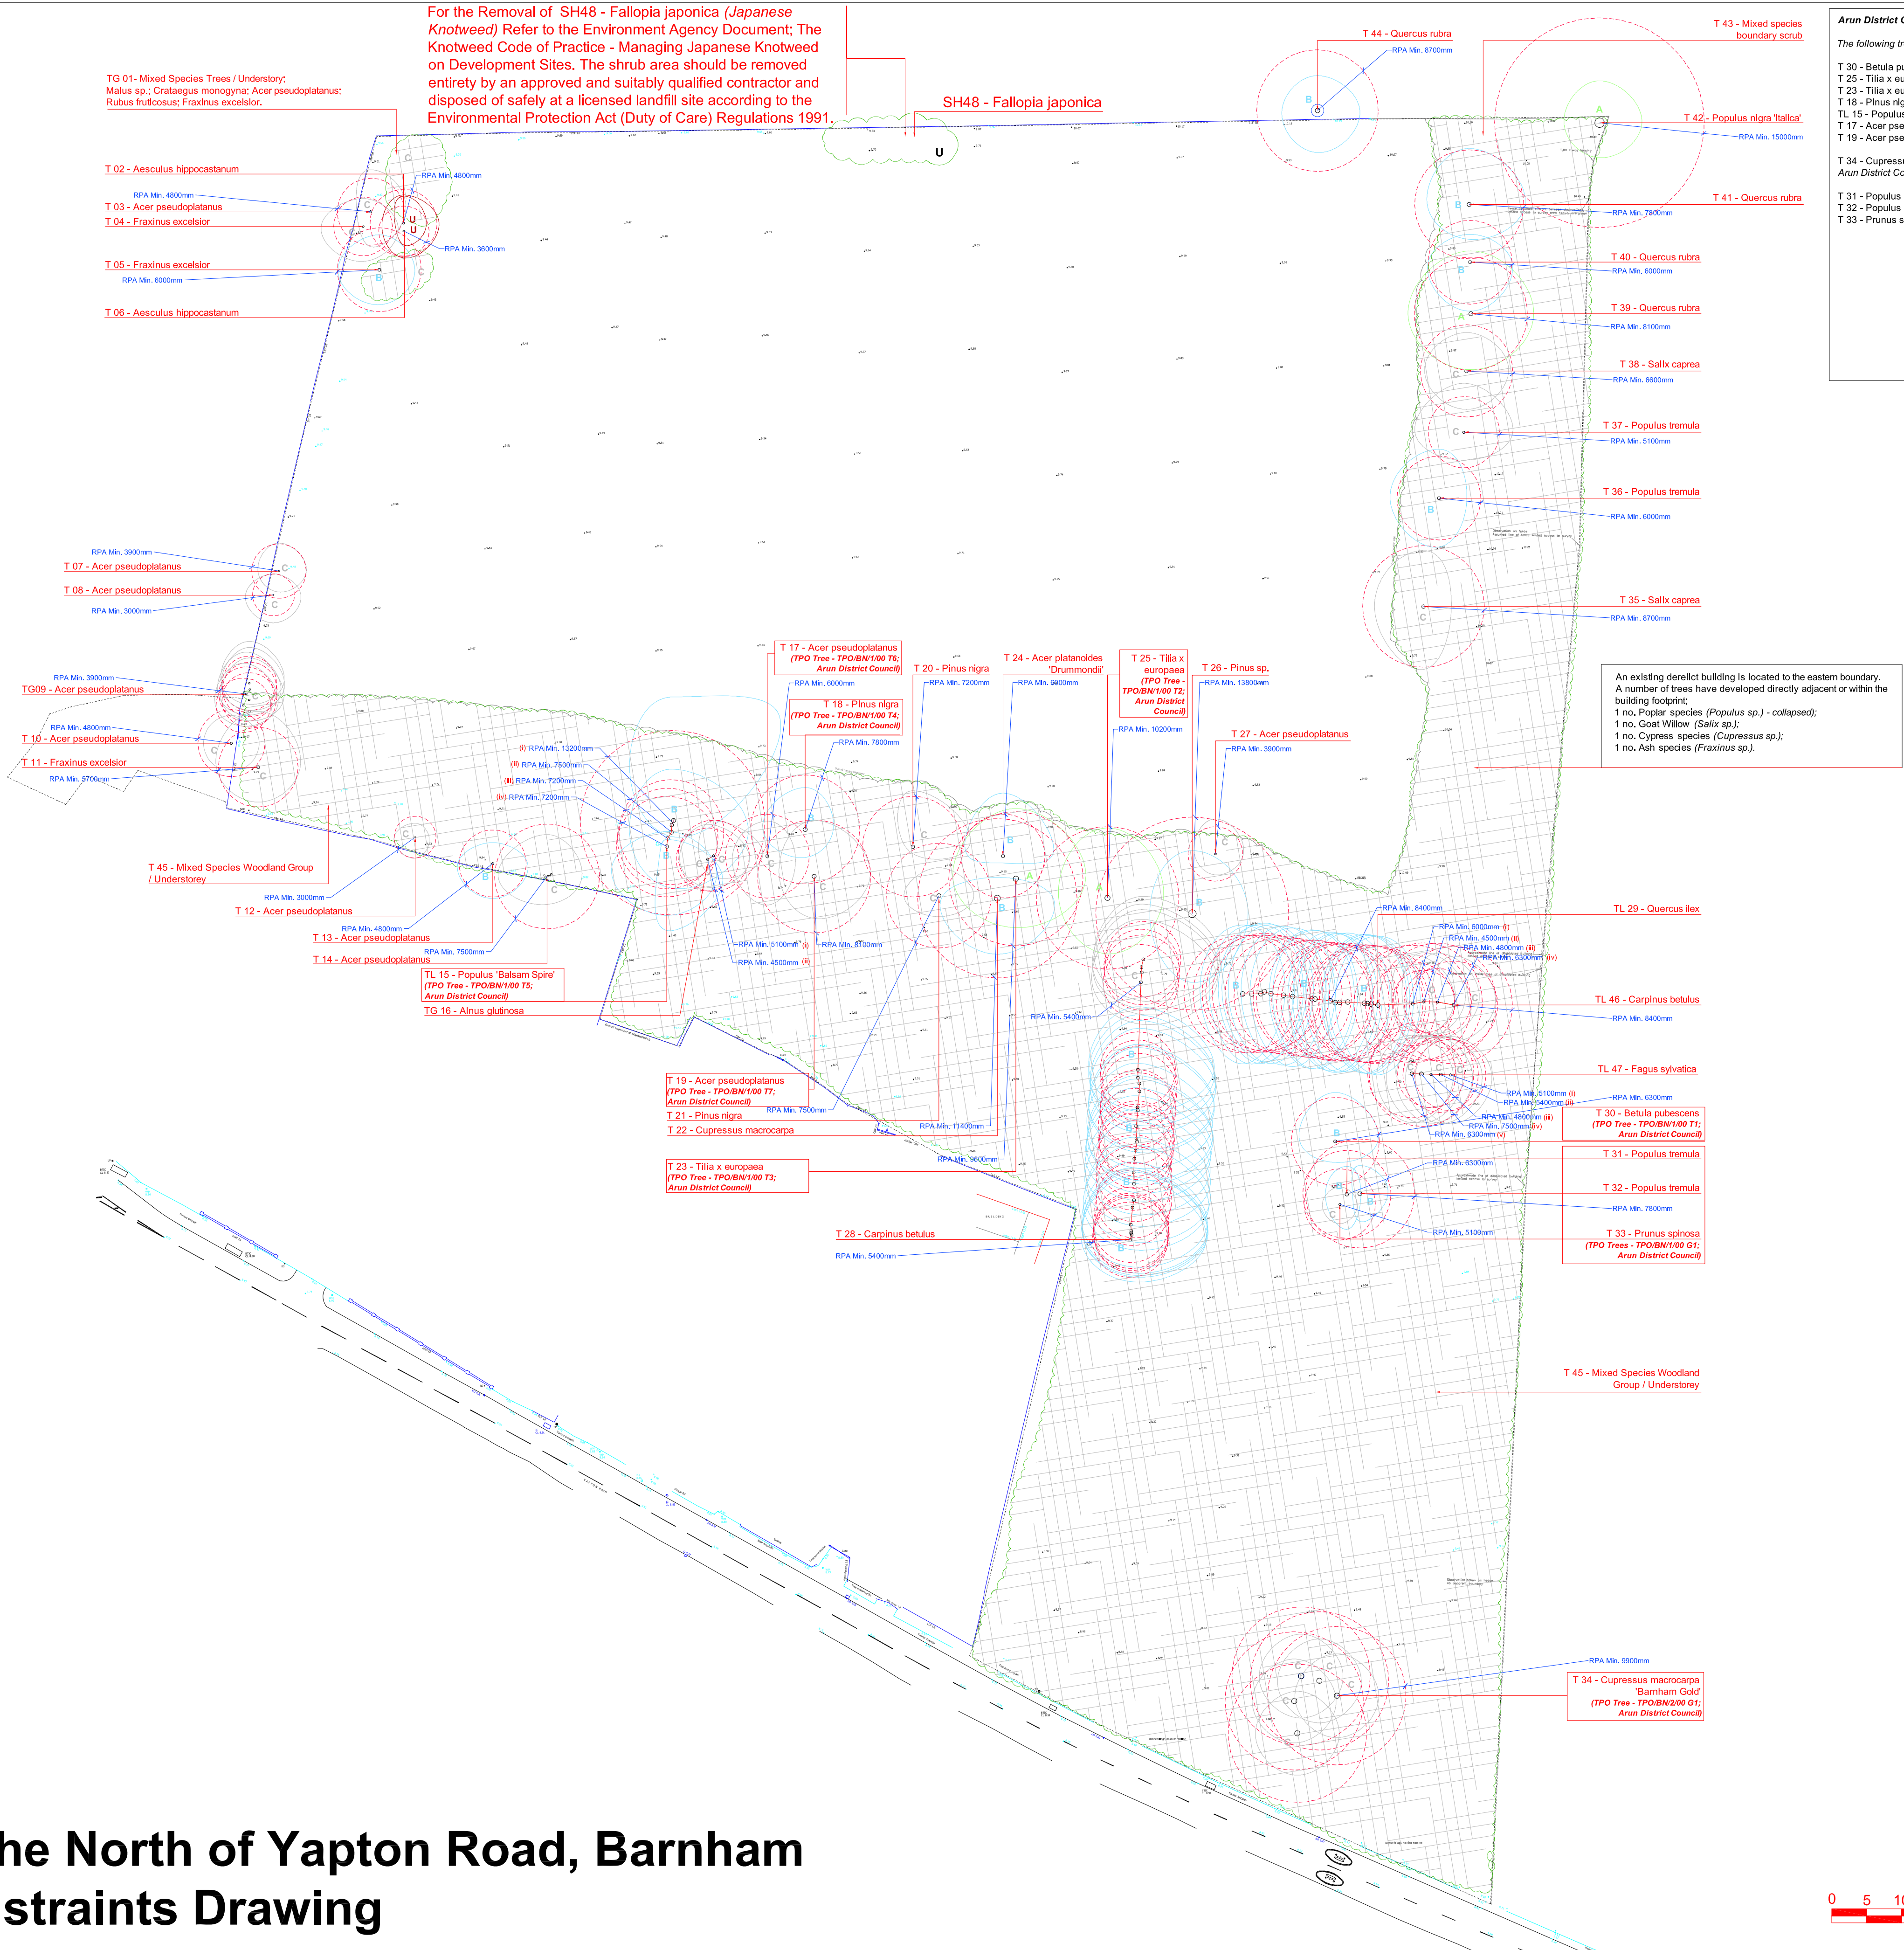

Arun District Council - Tree Preservation Orders

The following trees are subject to statutory protection:

- T 30 - Betula pubescens (TPO Tree - TPO/BN/1/00 T1; Arun District Council);
T 25 - Tilia x europaea (TPO Tree - TPO/BN/1/00 T2; Arun District Council);
T 23 - Tilia x europaea (TPO Tree - TPO/BN/1/00 T3; Arun District Council);
T 18 - Pinus nigra (TPO Tree - TPO/BN/1/00 T4; Arun District Council);
TL 15 - Populus 'Balsam Spire' (TPO Tree - TPO/BN/1/00 T5; Arun District Council);
T 17 - Acer pseudoplatanus (TPO Tree - TPO/BN/1/00 T6; Arun District Council);
T 19 - Acer pseudoplatanus (TPO Tree - TPO/BN/1/00 T7; Arun District Council);
T 34 - Cupressus macrocarpa 'Barnham Gold' (TPO Tree - TPO/BN/2/00 G1; Arun District Council);
T 31 - Populus tremula (TPO Trees - TPO/BN/1/00 G1; Arun District Council);
T 32 - Populus tremula (TPO Trees - TPO/BN/1/00 G1; Arun District Council);
T 33 - Prunus spinosa (TPO Trees - TPO/BN/1/00 G1; Arun District Council);

Legend

- Existing Trees**
- Existing Areas of Boundary Vegetation**
- Tree, Shrub, and Hedge Numbers**
Identification number and species.
- Tree Root Protection Areas**
Tree Root Protection Areas calculated and specified in accordance with BS 5837:2012 'Trees in Relation to Design, Demolition and Construction - recommendations'.
- Category U Trees;**
Trees Unviable for Long Term Retention
- Category A Trees;**
Trees of High Quality / Retention Value
- Category B Trees**
Trees of Moderate Quality / Retention Value
- Category C Trees**
Trees of Low Quality / Retention Value
- Category C**
Shrub / Hedge / Tree Group of Low Quality / Retention Value

Note:
The original of this drawing was produced in colour - a monochrome copy should not be relied upon.

Rev	Description	Date	Initials
03	Planning Issue	12/06/15	KM
02	Draft Planning Issue	14/05/15	KM
01	Draft Planning Issue	11/05/15	KM
00	Draft Issue	16/04/15	KM

Lizard Landscape Design

Lizard Landscape Design
19 Broadwater Street East
Worthing
West Sussex
BN14 9AA
Tel. 01903 216033
Fax. 01903 214777
Email. lizardlandscape@btconnect.com



Project title	Land to the North of Yapton Road, Barnham, West Sussex
Drawing title	Tree Constraints Drawing
Scale	1:500@A1
Drawn	KM
Date	16.04.15
Drawing No	LLD833 / 01
CAD Filename	LLD833/CADDrawings
Revision	03

