






proposed rear elevation

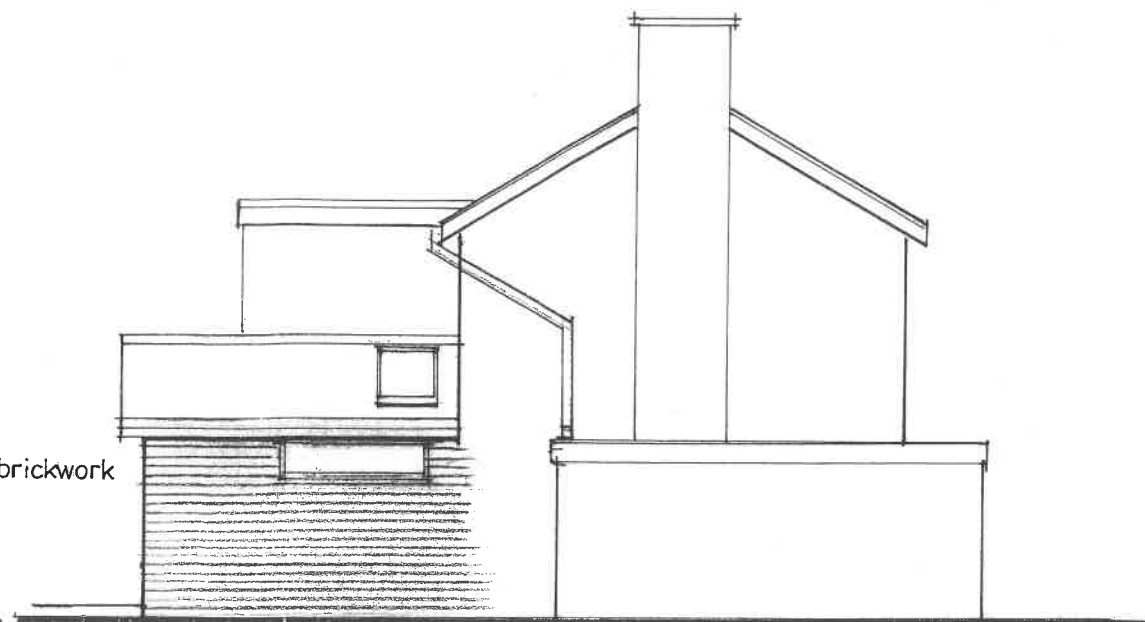


proposed side elevation

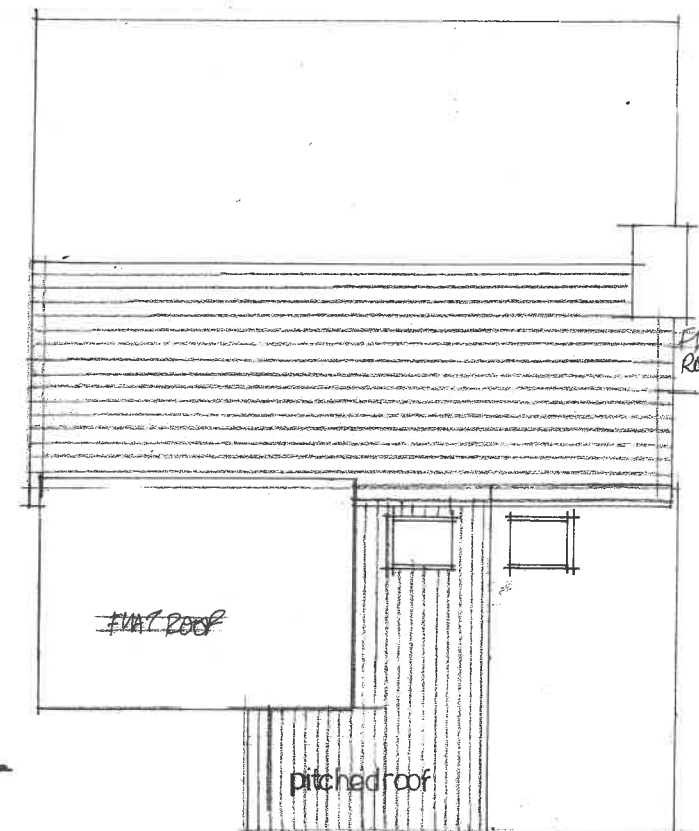


proposed roof plan

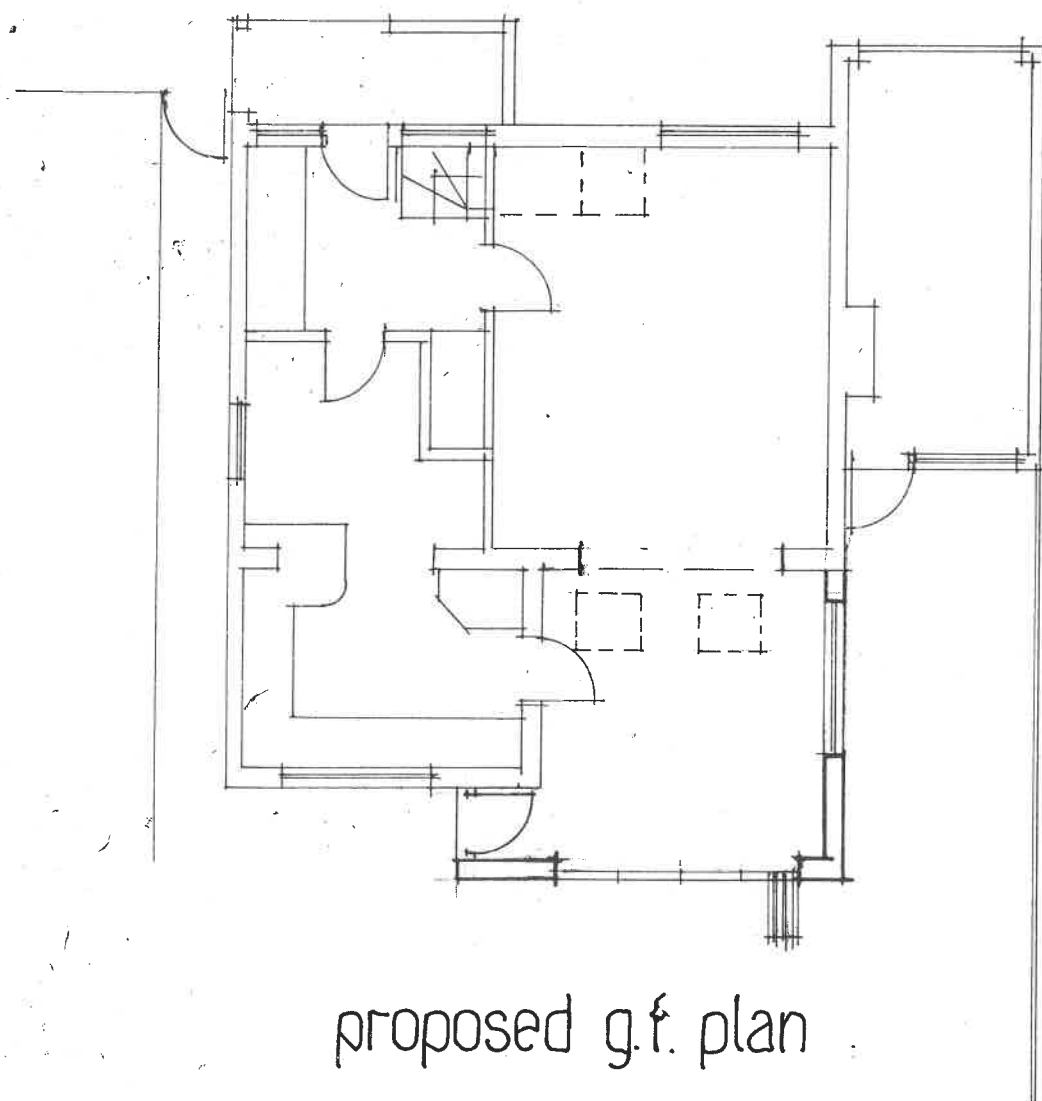

proposed g.f. plan

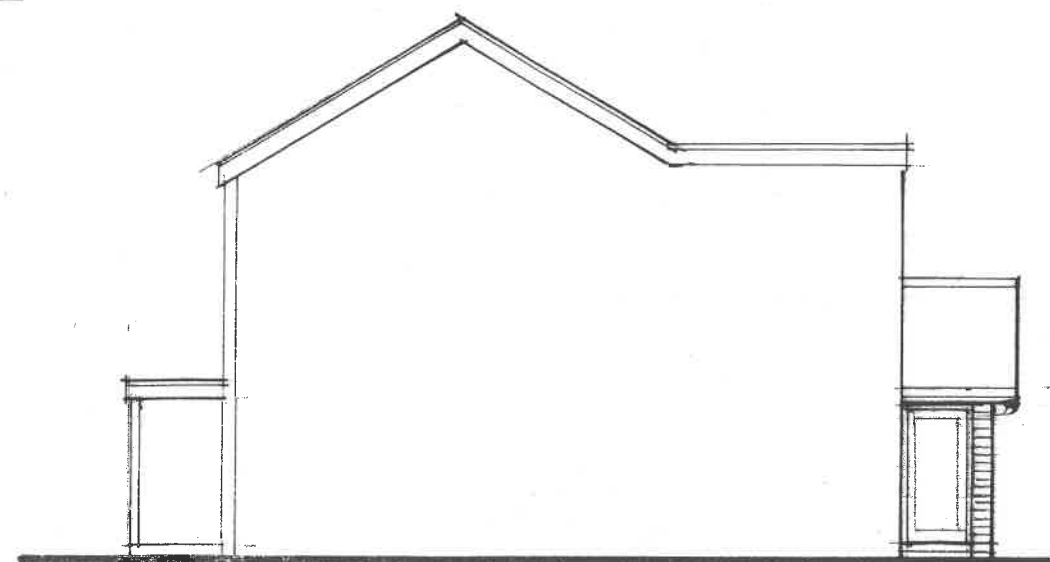

proposed side elevation

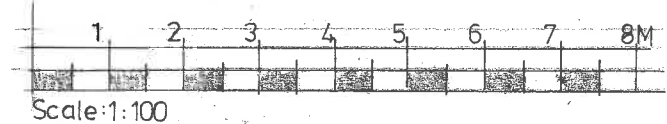

REV. B: MARCH 2020: ROOF PLAN ADDED.
REV. A: MARCH 2020: REVISED EXTERIOR DOOR ELEVATION

proposed plan + elevations

Proposed extension to
28 Wentworth Close

BAHMAN'S RO22 OHS
Studio B Architects

30 Red Lion Street
RICHMOND TW9 1RB
Tel: 0208 607 9444

1:100 at A3

Feb. 2020

2171.2

ARUN DISTRICT COUNCIL BN/27/20/H