



NOTES

This drawing is the copyright of Thrive Ltd ©. All rights reserved.  
Ordnance Survey Data © Crown Copyright. All rights reserved.  
Licence No. 100007359. DO NOT scale from this drawing.  
Contractors, Sub Contractors and Suppliers are to check all relevant dimensions and levels of the site and building before commencing any shop drawings or building work. Any discrepancies should be recorded to the Architect.  
Where applicable this drawing is to be read in conjunction with the Consultants' drawings.

| REV | DESCRIPTION           | DATE     | AUTH | CHK'D |
|-----|-----------------------|----------|------|-------|
| A   | Plot drawing created. | 24/07/17 | FK   |       |

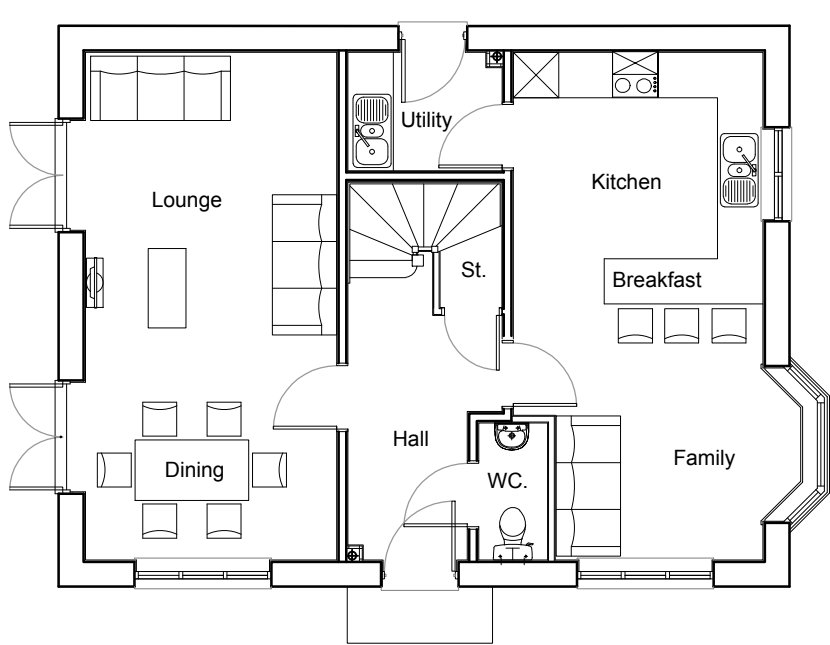

Ground Floor Plan

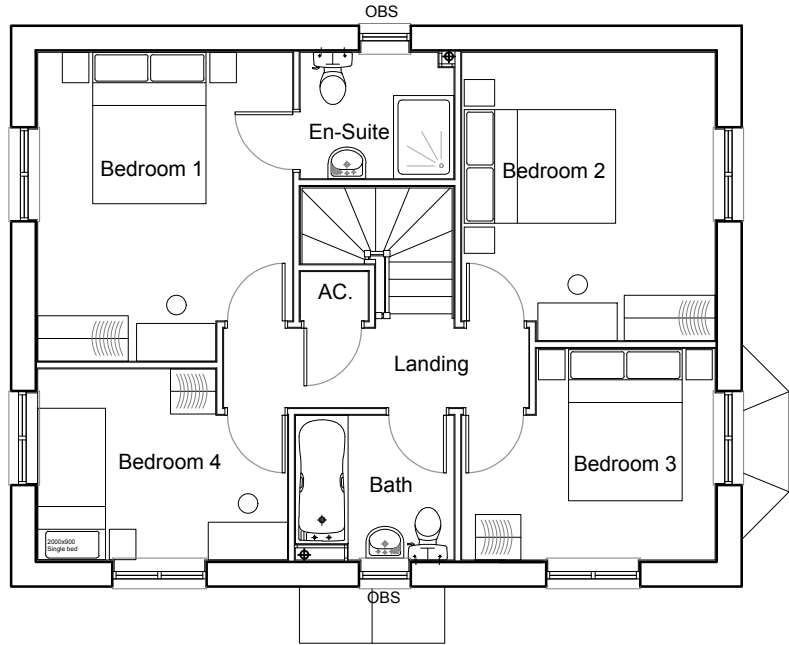

First Floor Plan

\*Obs - Obscured Glass



PLANNING



architects

Romsey Office

Building 300, The Grange, Romsey Road, Michelmersh, SO51 0AE  
t: 01794 367703 f: 01794 367276 www.thrivearchitects.co.uk

PROJECT

The Lillies

Yapton Road, Barnham

For: Matthew Homes

DRAWING

Plot 36

Floor Plans

| SCALE       | DATE        | AUTHOR | CHK'D |
|-------------|-------------|--------|-------|
| 1:100 @ A3  | Mar 17      |        | MD    |
| JOB NO.     | DRAWING NO. | REV    |       |
| MATT151202  | P36.p       | A      |       |
| CLIENT REF. |             |        |       |

|           |      |           |   |        |        |                                       |
|-----------|------|-----------|---|--------|--------|---------------------------------------|
| Housetype | 1319 | Variation | - | Option | 1      | PLOT No.<br>As Drawn - 36<br>Handed - |
| Bedrooms  | 4    | Persons   |   |        | 7      |                                       |
| Sq.ft     | 1320 | Sq.m      |   |        | 122.56 |                                       |