



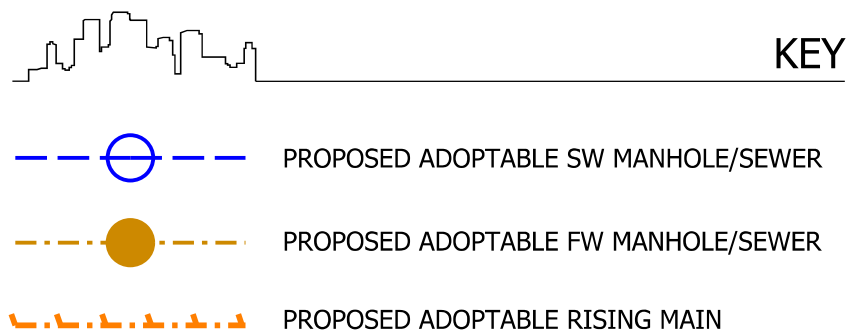

THERE ARE NO EXCEPTIONAL RISKS ASSOCIATED WITH THESE WORKS. REFER TO THE DESIGNERS RISK ASSESSMENT FOR THE FULL ASSESSMENT OF RISKS.

NOTES

1. CONTRACTORS MUST CHECK ALL DIMENSIONS ON SITE. ONLY FIGURED DIMENSIONS ARE TO BE WORKED FROM. DISCREPANCIES MUST BE REPORTED TO THE ARCHITECT OR ENGINEER BEFORE PROCEEDING. © THIS DRAWING IS COPYRIGHT.
2. REPRODUCED FROM OS SITEMAP © BY PERMISSION OF ORDNANCE SURVEY © ON BEHALF OF THE CONTROLLER OF HER MAJESTY'S STATIONERY OFFICE. © CROWN COPYRIGHT 2008. ALL RIGHTS RESERVED. LICENCE NUMBER 100007126.
3. UNTIL TECHNICAL APPROVAL HAS BEEN OBTAINED FROM THE RELEVANT AUTHORITIES, ALL DRAWINGS ARE ISSUED AS PRELIMINARY AND NOT FOR CONSTRUCTION. SHOULD THE CONTRACTOR COMMENCE SITE WORK PRIOR TO APPROVAL BEING GIVEN IT IS ENTIRELY AT HIS OWN RISK.
4. ALL FLOOR LEVELS ARE NOTED AS +/450mm

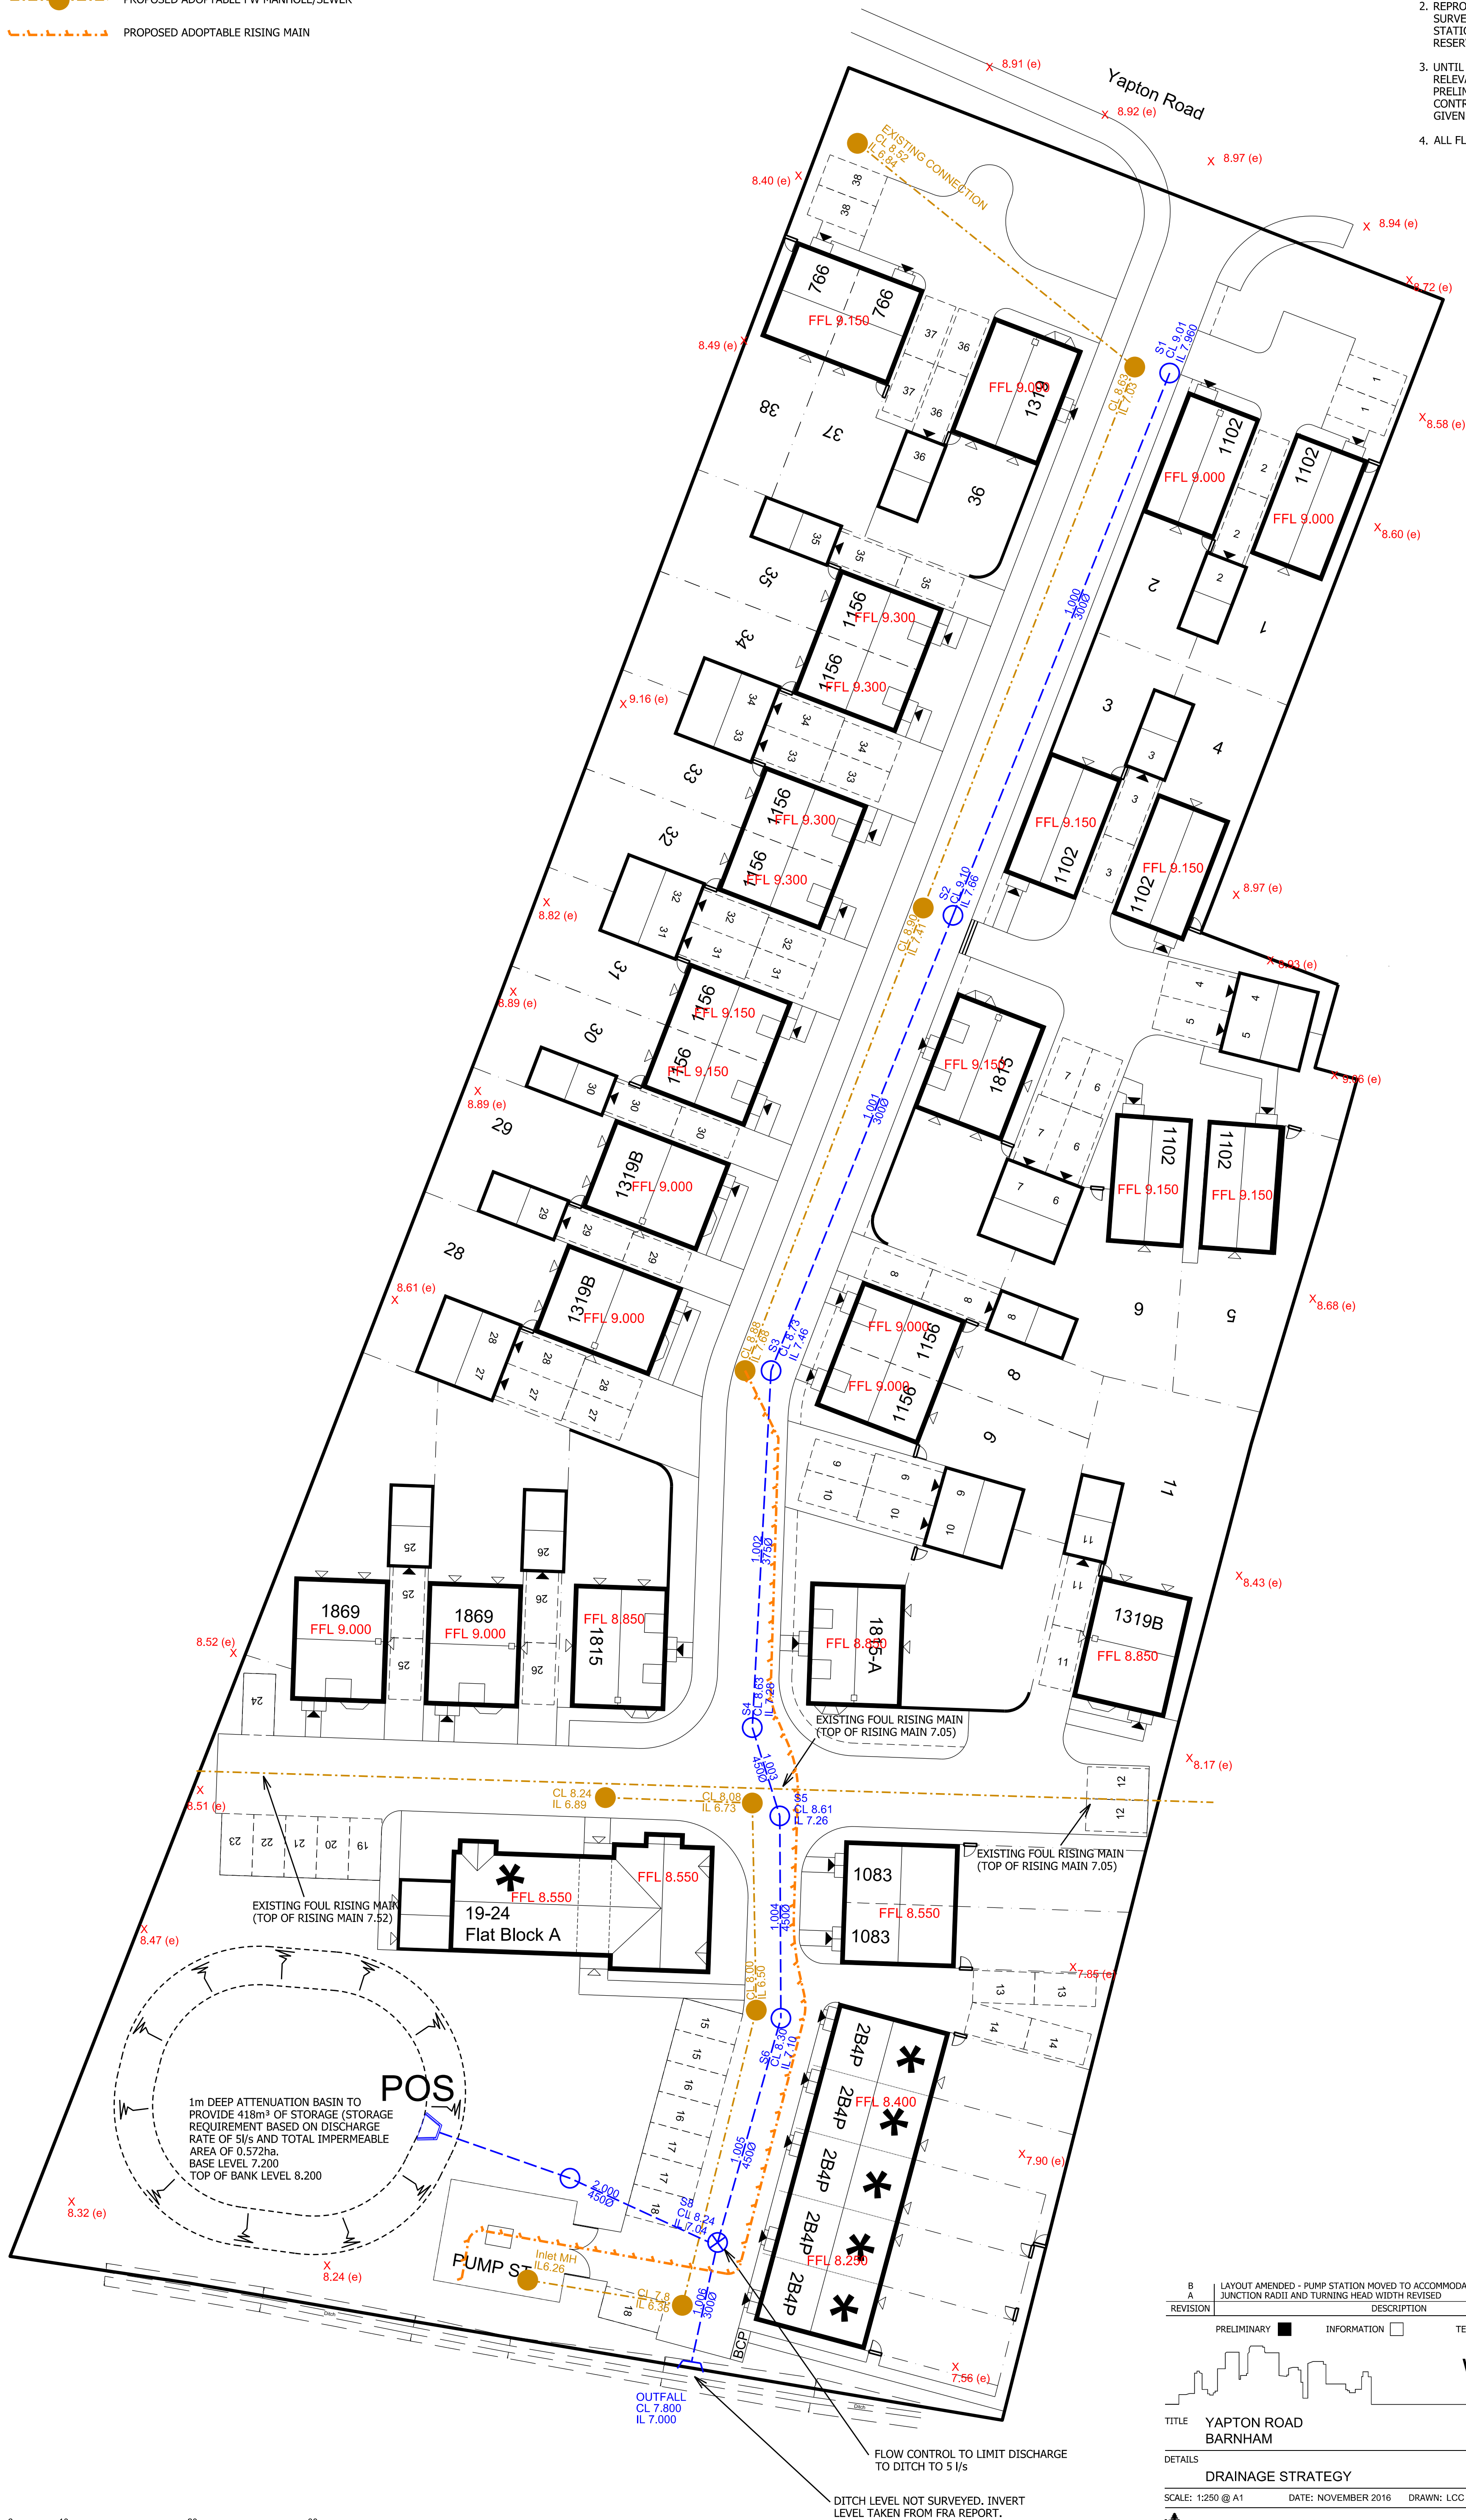

B A	LAYOUT AMENDED - PUMP STATION MOVED TO ACCOMMODATE DITCH OFFSET JUNCTION RADII AND TURNING HEAD WIDTH REVISED	GLG GLG	JGF JGF	12.10.17 04.07.17
REVISION	DESCRIPTION	DRAWN	CHECKED	DATE
	PRELIMINARY ☒ INFORMATION ☐ TENDER ☐ CONSTRUCTION ☐ AS BUILT ☐			

WOODS HARDWICK
ARCHITECTS, ENGINEERS AND DEVELOPMENT CONSULTANTS

TITLE	YAPTON ROAD BARNHAM	15-17 GOLDINGTON ROAD BEDFORD, MK40 3NH T. +44 (0)1234 268652 FORT DUNLOP, FORT PARKWAY BIRMINGHAM B34 9FF
-------	------------------------	--

DETAILS

DRAINAGE STRATEGY

UNITED KINGDOM
T. +44 (0)121 6297700
MAIL@WOODSHARDWICK.COM
WWW.WOODSHARDWICK.COM

SCALE: 1:250 @ A1 DATE: NOVEMBER 2016 DRAWN: LCC CHK: JGF

 Please consider the environment before printing this drawing

Filepath: F:\Engineer

17748-5-SK001 B

17748-5-SK001 B