SPECIFICATION NOTES

1. ALL DRAINAGE SHALL BE CONSTRUCTED AND COMMISSIONED IN ACCORDANCE WITH BS EN 295 & BS EN752, BUILDING REGULATIONS DOC. H AND ANY PARTICULAR REQUIREMENTS OF THE BUILDING CONTROL OFFICER.

2. DRAIN BEDDING IS TO BE PROVIDED AS D200.0, D200.1 and D200.2 AS SHOWN ON THE DRAINAGE DETAILS SHEETS.

3. 'EFFECTIVE COVER' IS THE MINIMUM DEPTH OF COVER OVER THE PIPE CROWN AT ANY TIME DURING THE CONSTRUCTION PROCESS.

4. ALL CONCRETE PIPEWORK, MANHOLES AND FITTINGS SHALL BE TO BS 5911 (ALL RELEVANT PARTS). ALL CONCRETE PIPEWORK TO BE TO HIGH STRENGTH

5. WHERE CONNECTIONS ARE TO BE MADE TO EXISTING MANHOLES/SEWERS, INVERT LEVELS, PIPE SIZES & ORIENTATION SHALL BE CHECKED PRIOR TO THE COMMENCEMENT OF THE WORKS AND ANY VARIANCE REPORTED TO THE ENGINEER IMMEDIATELY.

6. WHERE PIPELINES CROSS, EACH IS TO BE SURROUNDED WITH GRADE ST4 MASS CONCRETE FOR A DISTANCE NOT LESS THAN 1m CENTRED ON THE CROSSING POINT. LENGTH OF SURROUND TO BE EXTENDED AS NECESSARY TO WITHIN 150mm OF THE NEXT NEAREST FLEXIBLE JOINTS.

7. THE CONTRACTOR IS TO ENSURE THAT PROTECTIVE MEASURES ARE TAKEN TO ENSURE THAT DRAINAGE PIPEWORK AND FITTINGS ARE NOT DAMAGED BY SITE TRAFFIC PRIOR TO OVERSITE FILLING OPERATIONS BEING COMPLETED AROUND BUILDINGS.

8. ALL PRIVATE DRAINAGE PIPEWORK SHALL BE PVCu. ALL ADOPTED DRAINAGE TO BE VC. ALL UNDERBUILDING DRAINS TO BE LAID AT A GRADIENT OF 1:40

9. WHERE DRAINS PASS THROUGH FOUNDATIONS OR CONNECT TO MANHOLES, FLEXIBLE PIPE JOINTS ARE TO PROVIDED WITHIN 150mm OF THE FACE OF THE STRUCTURE AND WITHIN A FURTHER 600mm TO FORM A ROCKER PIPE.

10. WHERE PIPES PASS THROUGH SCREEN WALLS, FOOTINGS OR RETAINING WALLS, LINTELS ARE TO BE PROVIDED.

11. WHERE PIPELINES PASS WITHIN 1m OF BUILDINGS OR WALLS THE FOUNDATIONS ARE TO BE TAKEN DOWN BELOW THE BOTTOM OF THE TRENCH

12. 450mm DIA. INSPECTION CHAMBERS (FIC/SIC) MAY BE USED:
- WITH 350mm REDUCED OPENING WHERE THE DEPTH FROM COVER TO INVERT EXCEEDS 1000mm.

300mm DIA. POLYPROPYLENE ACCESS CHAMBERS (FAC/SAC) MAY BE USED
- WHERE THE DEPTH FROM COVER TO INVERT DOES NOT EXCEED 600mm AND WHERE THE PIPE SIZE DOES NOT EXCEED 100mm DIA.

13. STEEL COVERS WITHIN PROPERTY BOUNDARIES SHALL BE:
(UNLESS NOTED ON DRAWING OR MANHOLE SCHEDULE)
-ON PRIVATE DRIVEWAYS: FACTA GRADE B (BS EN ISO 1461: 1999)
-ON PRIVATE PATHWAYS, VERGES OR ON GARDENS: FACTA GRADE A (BS EN ISO 1461: 1999)

DUCTILE IRON COVERS OUTSIDE PROPERTY BOUNDARIES SHALL BE:
(UNLESS NOTED ON DRAWING OR MANHOLE SCHEDULE)
-ON ACCESS ROADS AND CAR PARKS: GRADE D400 (BS EN 124:1994)
-ON SHARED PATHWAYS, VERGES: GRADE A15 (BS EN 124:1994)


14. COVER LEVELS SHOWN 'CL' AND INVERT LEVELS SHOWN 'IL' ARE IN METRES ABOVE ORDNANCE DATUM.

15. ALL DRAINS TO BE 100mm DIAMETER UNLESS NOTED OTHERWISE

16. ALL DRAINS MARKED 'FWS' OR 'SWS' ARE PROPOSED ADOPTED SEWERS AND ARE TO BE CONSTRUCTED IN ACCORDANCE WITH 'SEWERS FOR ADOPTION, 7TH EDITION'

17. DRAINAGE CONNECTIONS NOT DIRECT TO A CHAMBER TO BE VIA AN OBLIQUE 45° JUNCTION

18. ALL CONNECTIONS INTO MANHOLES TO BE MADE SOFFIT TO SOFFIT UNLESS STATED OTHERWISE.

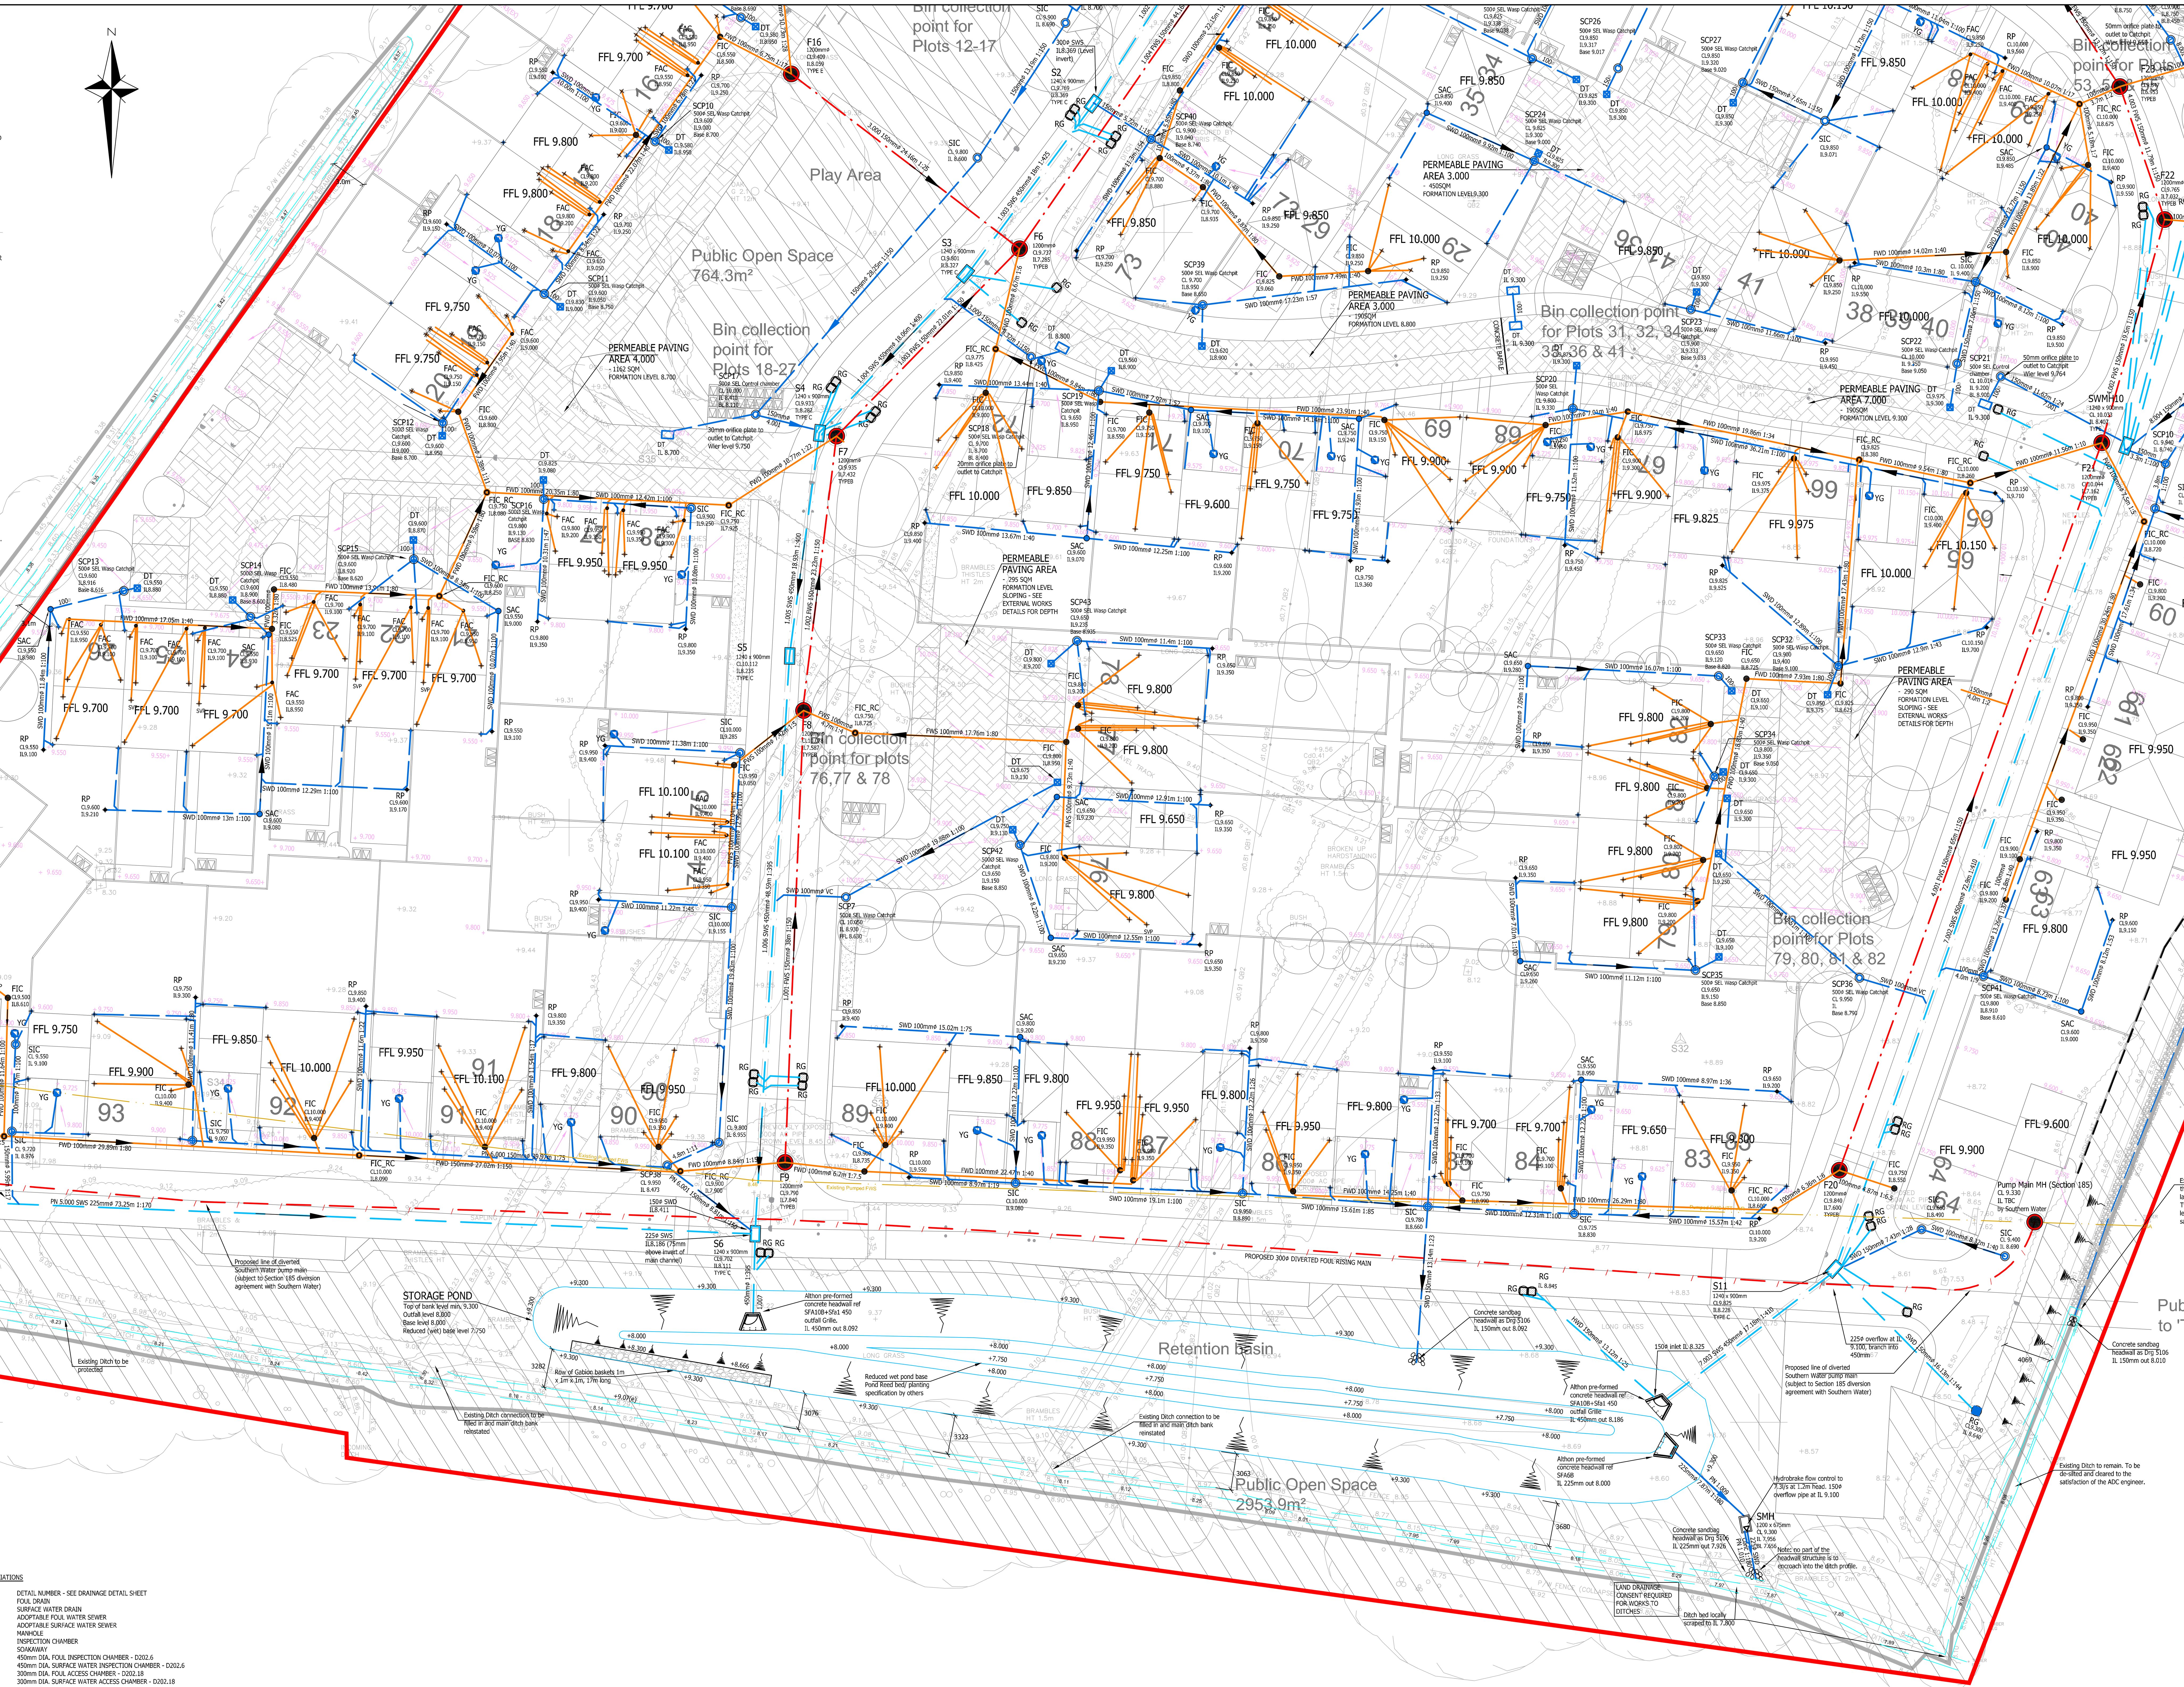

KEY

- Private surface water drain
- Private foul drain
- Adoptable foul sewer
- Adoptable highway drain
- FIC — Foul Plastic Inspection Chamber - D202.6
- FAC — 300mm diameter Foul Water Access Chamber - D202.18
- SIC — Surface Water Plastic Inspection Chamber - D202.6
- SCP — Polypropylene Catchpit - D210.4 (450Ø) D201.4a (600Ø); Orifice plate to outlet to Catchpit (see Layout for size)
- SAC — 300mm diameter Surface Water Access Chamber - D202.18
- FWMH — Private Foul Manhole
- SWMH — Private Surface Water Manhole
- FWSMH — Adoptable Foul water Sewer Manhole
- HWMH — Adoptable Highway Manhole
- SVP — Foul drain point D307.0
- RWP — SW Drain point for RWP D203.5
- Drainage channel
- Permeable paving
- +9.400 Proposed external levels

ABBREVIATIONS

D307.0	DETAIL NUMBER - SEE DRAINAGE DETAIL SHEET
FD	FOUL DRAIN
SWD	SURFACE WATER DRAIN
FWS	ADOPTABLE FOUL WATER SEWER
SWS	ADOPTABLE SURFACE WATER SEWER
MH	MANHOLE
IC	INSPECTION CHAMBER
SA	SOAKAWAY
FIC	450mm DIA. FOUL INSPECTION CHAMBER - D202.6
SIC	450mm DIA. SURFACE WATER INSPECTION CHAMBER - D202.6
FAC	300mm DIA. FOUL ACCESS CHAMBER - D202.18
SAC	300mm DIA. SURFACE WATER ACCESS CHAMBER - D202.18
CI	CAST IRON
VC	VITRIFIED CLAY
CONC	CONCRETE
PVC-U	POLYVINYL CHLORIDE - UNPLASTICISED
G	SMALL GULLY - D209.0
YG	YARD GULLY - D209.2
RG	ROAD GULLY - D208.1
CPG	CAR PARK GULLY - D208.2
DP	BELOW GROUND DRAIN POINT
SVP	SOIL VENT PIPE DROP
RP	EXTERNAL RODDING POINT - D213.1
DT	SURFACE WATER DISTRIBUTION TANK
FFL	FINISHED FLOOR LEVEL
SSL	STRUCTURAL SLAB LEVEL
GL	GROUND LEVEL
CL	COVER LEVEL
IL	INVERT LEVEL
SL	SUMP LEVEL
BL	BASE LEVEL
HL	HIGH LEVEL
BD	BACKDROP
CBS	CONCRETE BED & SURROUND
CLASS S	GRANULAR BED & SURROUND
CLASS B	GRANULAR BED

DESIGN NOTES

1. STORAGE DESIGN BASED ON 1 IN 100 YR STORM + 40%.

2. DRAIN POINTS AND LOCATIONS TO BE CONFIRMED BY ARCHITECT.

3. CONTRACTOR TO ESTABLISH LOCATIONS OF ALL EXISTING SERVICES PRIOR TO COMMENCING.

4. EXISTING TREES TO BE PROTECTED WHERE EXCAVATIONS RUN CLOSE.

5. APPROVAL TO BE GAINED FROM SOUTHERN WATER FOR CONNECTIONS TO SEWERS

NOTE
All ditches on the site for which Redrow has riparian responsibility to be cleared/desilted to the satisfaction of the ADC drainage engineer

GENERAL NOTES:

1. DIMENSIONS ON THIS DRAWING SHALL NOT BE SCALED. ALL DIMENSIONS TO BE CHECKED ON SITE. ALL DETAILS AND DIMENSIONING RELATING TO SUB-CONTRACTOR'S OR SUPPLIER'S WORK MUST BE CHECKED AND AGREED BETWEEN THE SUB-CONTRACTOR OR THE SUPPLIER AND THE GENERAL CONTRACTOR.
2. THIS DRAWING IS TO BE READ IN CONJUNCTION WITH ALL RELEVANT ARCHITECT'S AND ENGINEERS DRAWINGS AND SPECIFICATION.
3. THE CONTRACTOR IS RESPONSIBLE FOR VERIFYING ALL SITE DIMENSIONS BEFORE COMMENCING WORK.
4. THE MAIN CONTRACTOR IS RESPONSIBLE FOR ENSURING THE STABILITY OF THE STRUCTURE WHILST THE WORKS ARE IN PROGRESS.
5. DIFFERENCES BETWEEN THIS DRAWING AND THE SITE CONDITIONS ENCOUNTERED MUST BE REPORTED TO THE ENGINEER.

NOTATION:-
T.O.S.- TOP OF STEEL. S.S.L.- STRUCTURAL SLAB LEVEL.
F.G.L.- FINISH GROUND LEVEL. F.F.L.- FINISHED FLOOR LEVEL.
T.O.C.- TOP OF CONCRETE. T.O.F.-
TOP OF FOUNDATION.
F.L. - FORMATION LEVEL.

REV	DATE	DESCRIPTION	BY	CHK	APP
P2	29.05.20	REVISED TO ADC DRAINAGE COMMENTS	SDL	MR	
P1	06.03.20	PLANNING ISSUE	SL	MR	

Gyoury Self
CONSULTING ENGINEERS
16/17 BOUNDARY ROAD, HOVE, EAST SUSSEX BN3 4EF
TELEPHONE 01273 414413
E-MAIL: mail@gsphove.co.uk
Website: www.gyouryself.com
Also at Fareham and St Albans

CLIENT: REDROW HOMES

ARCHITECT: RHP

JOB TITLE: ANGEL & HYDE NURSERIES YAPTON ROAD BARNHAM

DRAWING TITLE: SITE DRAINAGE SHEET 1 OF 2

JOB No.	SCALE @ A0	DATE
H19812	1/200	MARCH 2020

DRAWN	ENGINEER	CHECKED	APP
MR	GTA		

STATUS: S3 — DRAWING SUITABILITY: SUITABLE FOR REVIEW

REVISION: P2 — RIBA STATUS: STAGE 4 - TECHNICAL DESIGN

DRAWING No. 19812-GS-Z1-XX-DR-C-1060

ARUN DISTRICT COUNCIL BN/28/20/DOC