


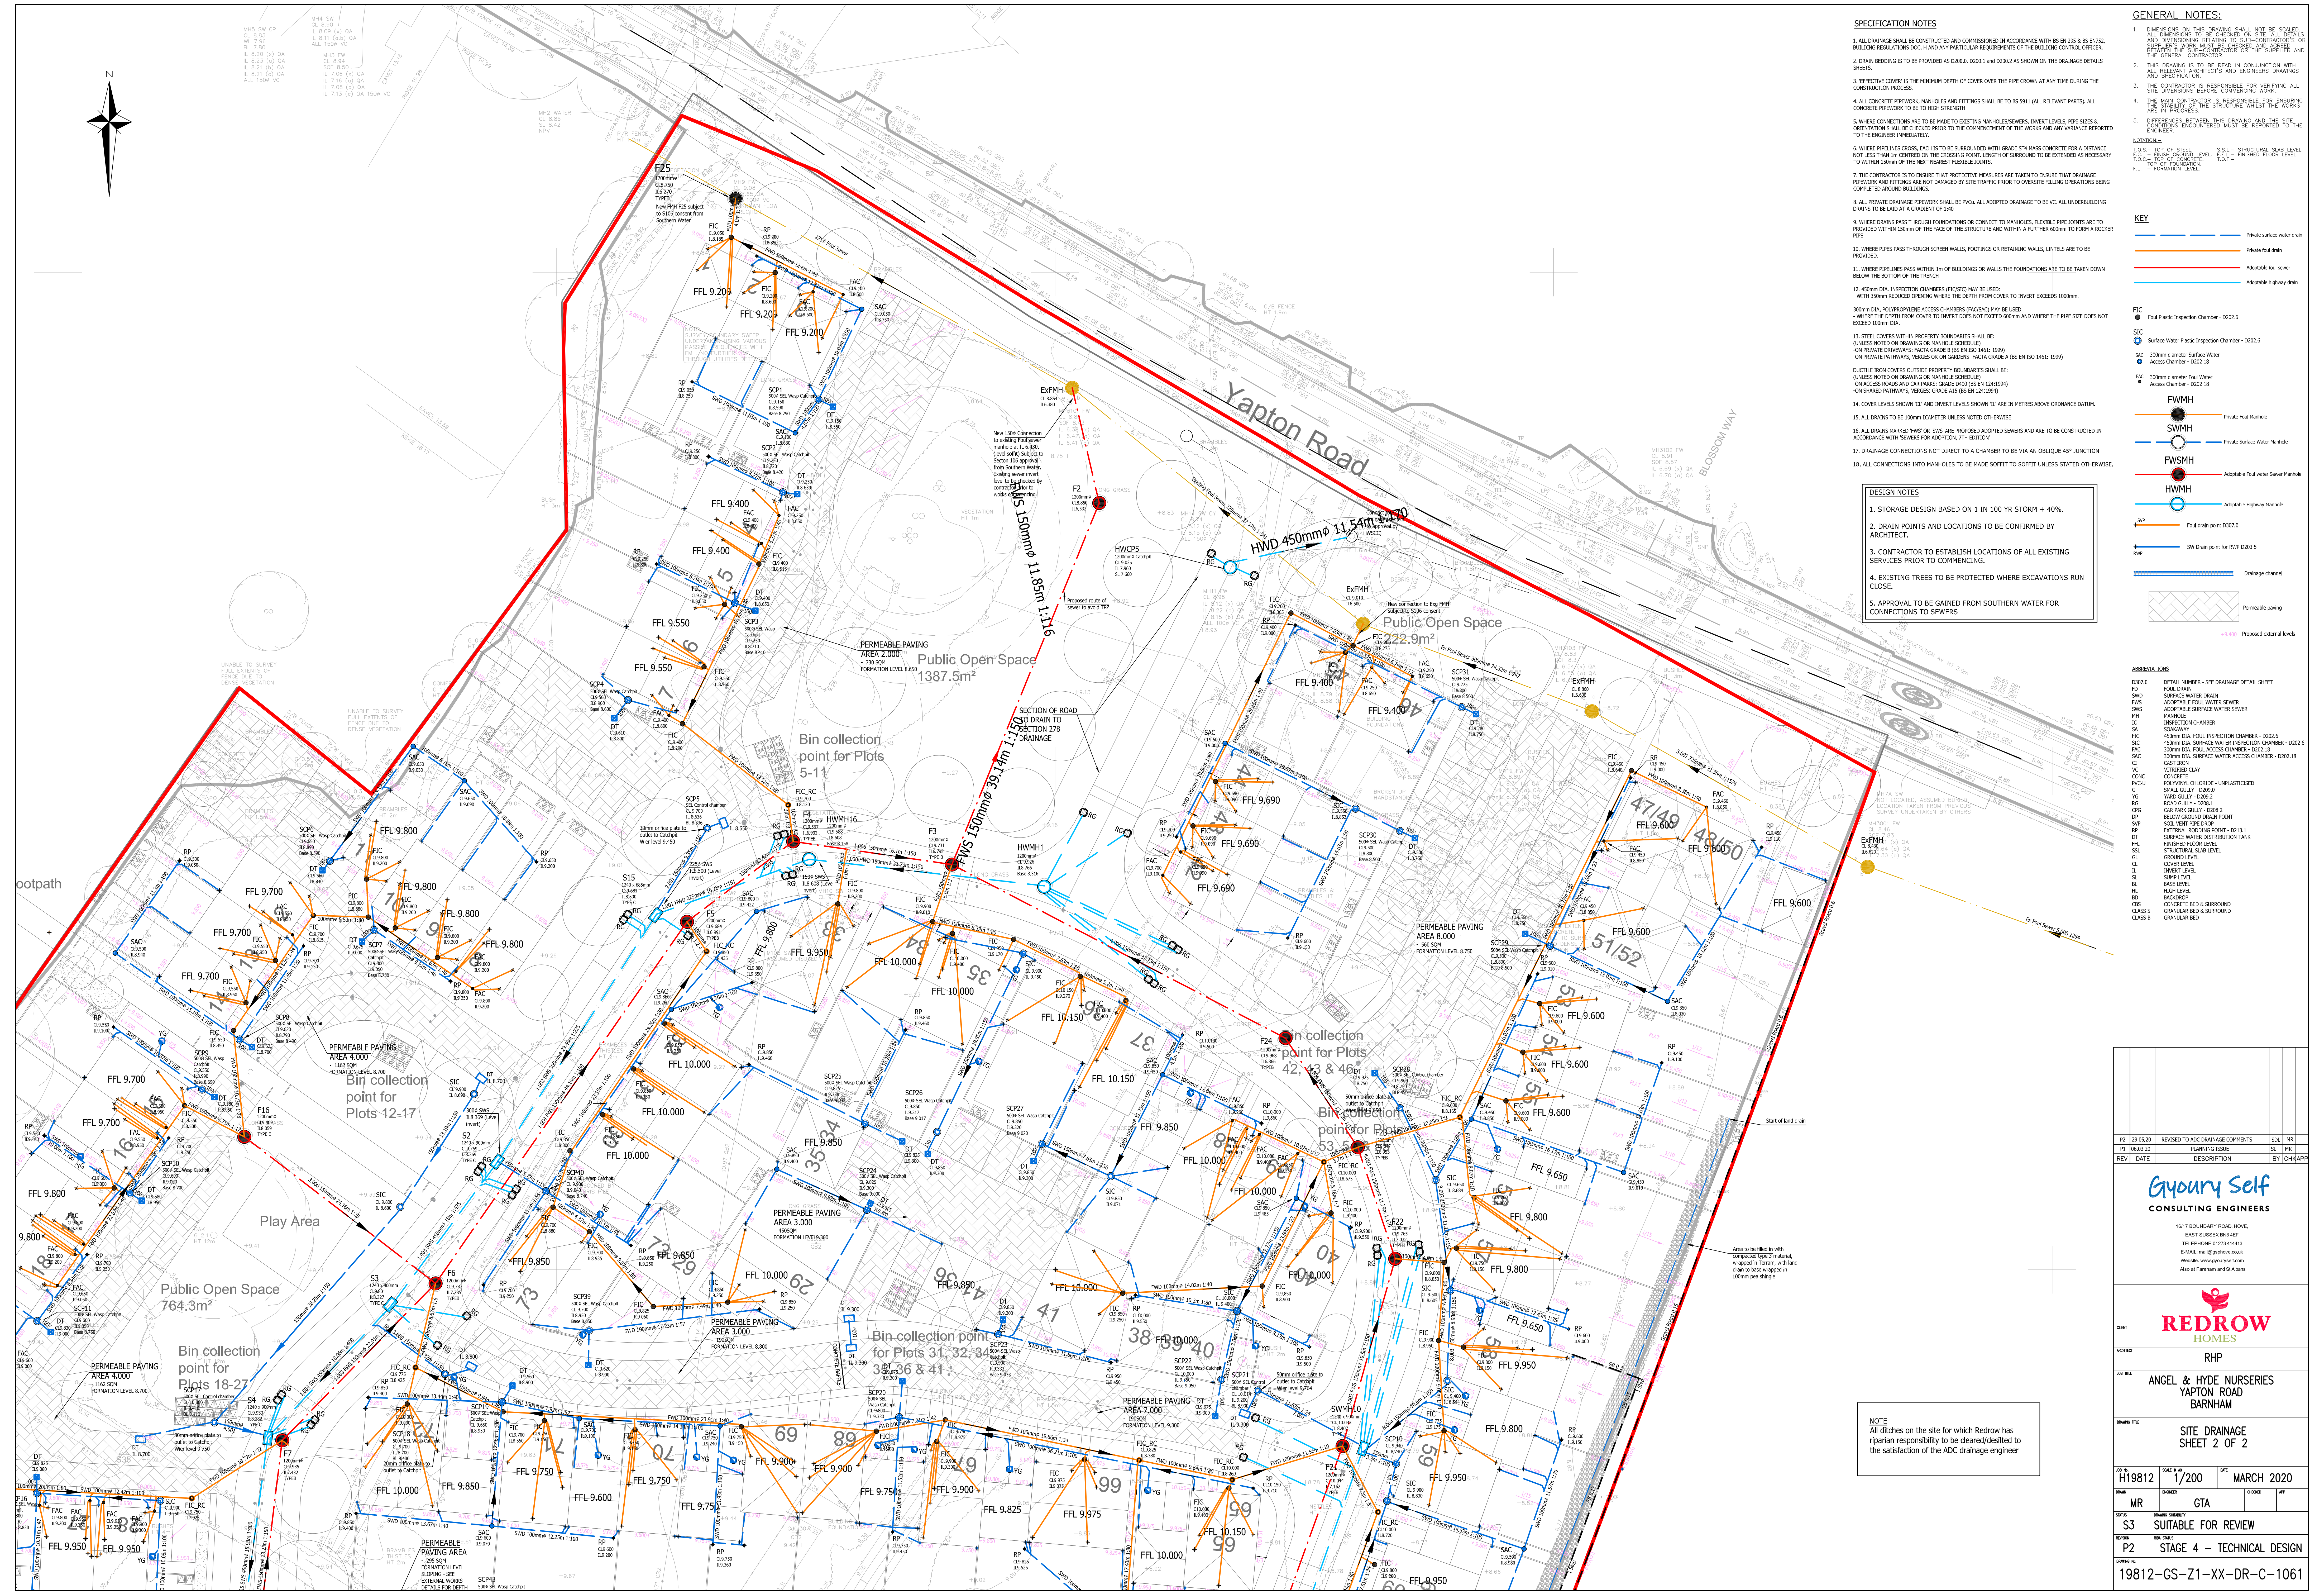

SPECIFICATION NOTES

- DIMENSIONS ON THIS DRAWING SHALL NOT BE SCALED. ALL DIMENSIONS TO BE CHECKED ON SITE. ALL DIMENSIONS SHALL BE TO THE CENTRE OF THE STRUCTURE UNLESS OTHERWISE STATED. DIMENSIONS RELATING TO SUB-CONTRACTOR'S OR SUPPLIER'S WORK MUST BE CHECKED AND AGREED BETWEEN THE SUB-CONTRACTOR OR THE SUPPLIER AND THE GENERAL CONTRACTOR.
- THIS DRAWING IS TO BE READ IN CONJUNCTION WITH THE RELEVANT ARCHITECT'S AND ENGINEER'S DRAWINGS AND SPECIFICATION.
- THE CONTRACTOR IS RESPONSIBLE FOR VERIFYING ALL SITE DIMENSIONS BEFORE COMMENCING WORK.

NOTATION

F.S.L. = FINISHED SURFACE LEVEL
F.F.L. = FINISHED FLOOR LEVEL
F.O.S.L. = FINISHED OUTSIDE SURFACE LEVEL
F.L. = FORMATION LEVEL

KEY

- Private surface water drain
- Private foul drain
- Adoptable foul sewer
- Adoptable highway drain


DESIGN NOTES

- STORAGE DESIGN BASED ON 1 IN 100 YR STORM + 40%.
- DRAIN POINTS AND LOCATIONS TO BE CONFIRMED BY ARCHITECT.
- CONTRACTOR TO ESTABLISH LOCATIONS OF ALL EXISTING SERVICES PRIOR TO COMMENCING.
- EXISTING TREES TO BE PROTECTED WHERE EXCAVATIONS RUN CLOSE.
- APPROVAL TO BE GAINED FROM SOUTHERN WATER FOR CONNECTIONS TO SEWERS.

ABBREVIATIONS

D307.0	DETAIL NUMBER - SEE DRAINAGE DETAIL SHEET
FD	Foul Drain
SD	Surface Water Drain
SWD	Surface Water Drain
FW	Adoptable Foul Water Sewer
SW	Adoptable Surface Water Sewer
MH	Manhole
IC	Inspection Chamber
CT	Cast Iron
VC	Vitrified Clay
CONC	Concrete
PVCU	Polyvinyl Chloride (Unplasticized)


Also at Farnham and St Albans

REDROW HOMES

RHP

ANGEL & HYDE NURSERIES
YAPTON ROAD
BARNHAM

SITE DRAINAGE SHEET 2 OF 2

MR H19812 1/200 MARCH 2020

MR CTA

S3 SUITABLE FOR REVIEW

P2 STAGE 4 - TECHNICAL DESIGN

19812-GS-Z1-XX-DR-C-1061