



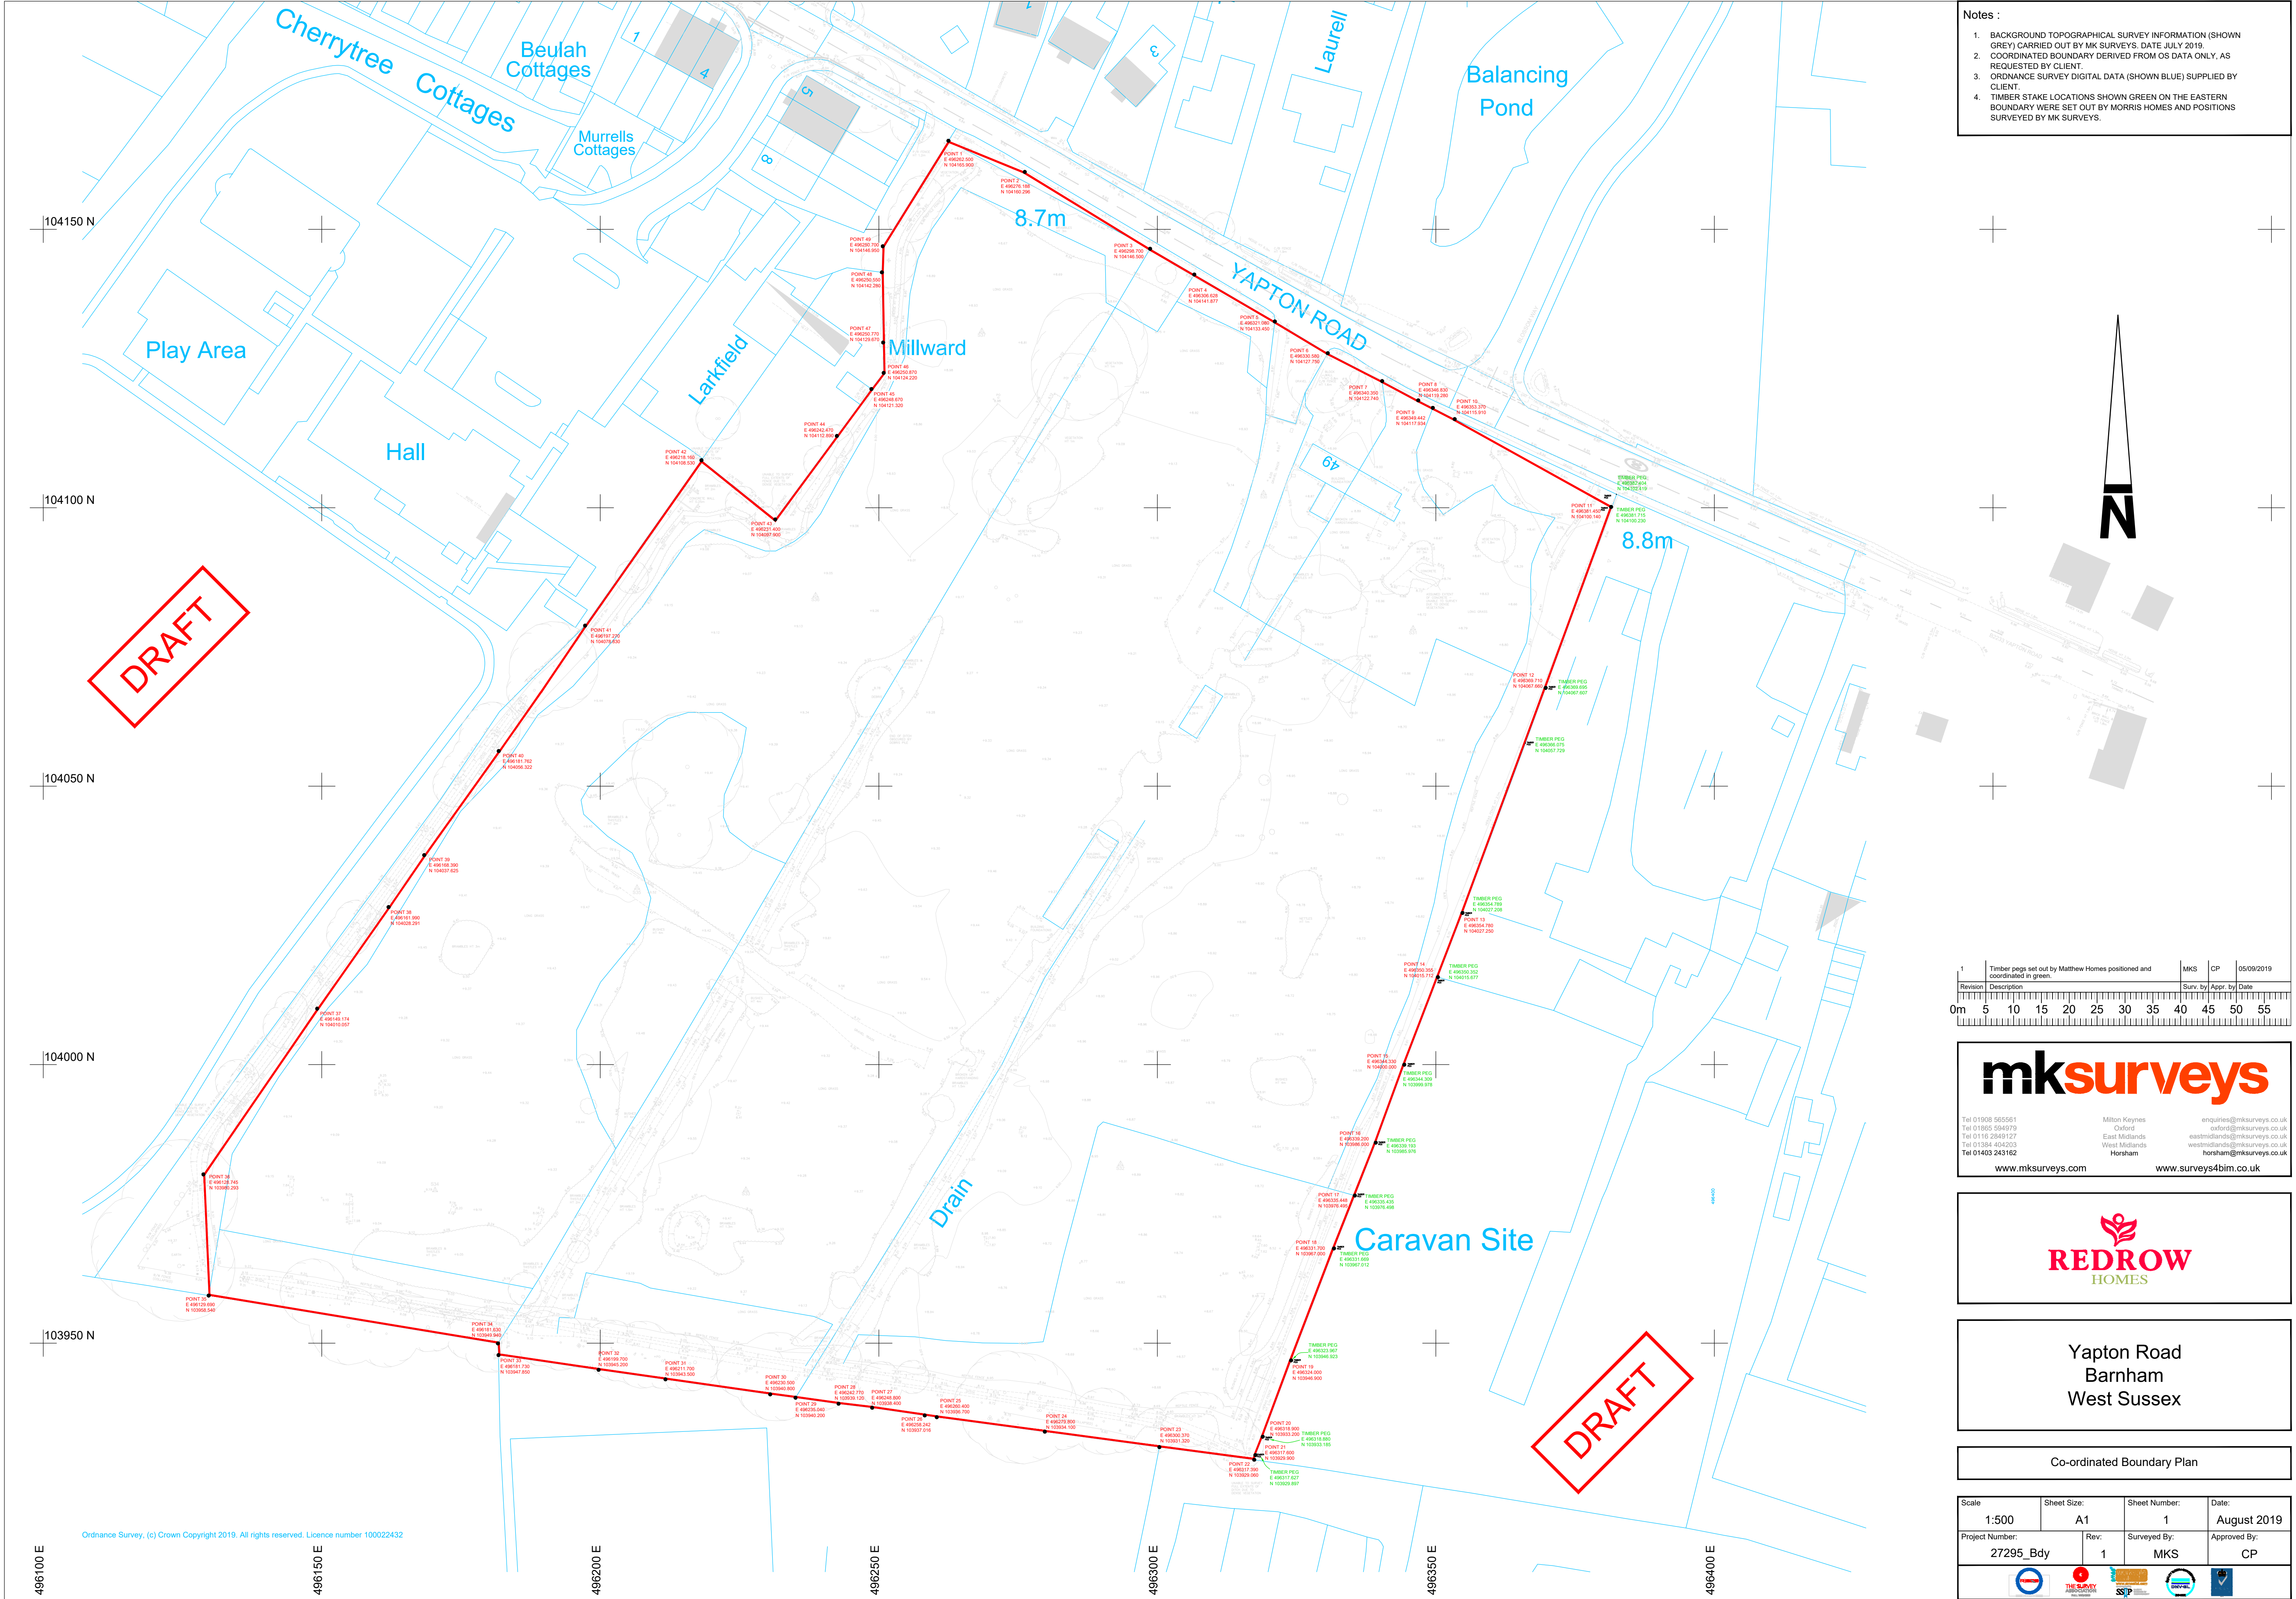

- Notes :
1. BACKGROUND TOPOGRAPHICAL SURVEY INFORMATION (SHOWN GREY) CARRIED OUT BY MK SURVEYS. DATE JULY 2019.
 2. COORDINATED BOUNDARY DERIVED FROM OS DATA ONLY, AS REQUESTED BY CLIENT.
 3. ORDNANCE SURVEY DIGITAL DATA (SHOWN BLUE) SUPPLIED BY CLIENT.
 4. TIMBER STAKE LOCATIONS SHOWN GREEN ON THE EASTERN BOUNDARY WERE SET OUT BY MORRIS HOMES AND POSITIONS SURVEYED BY MK SURVEYS.

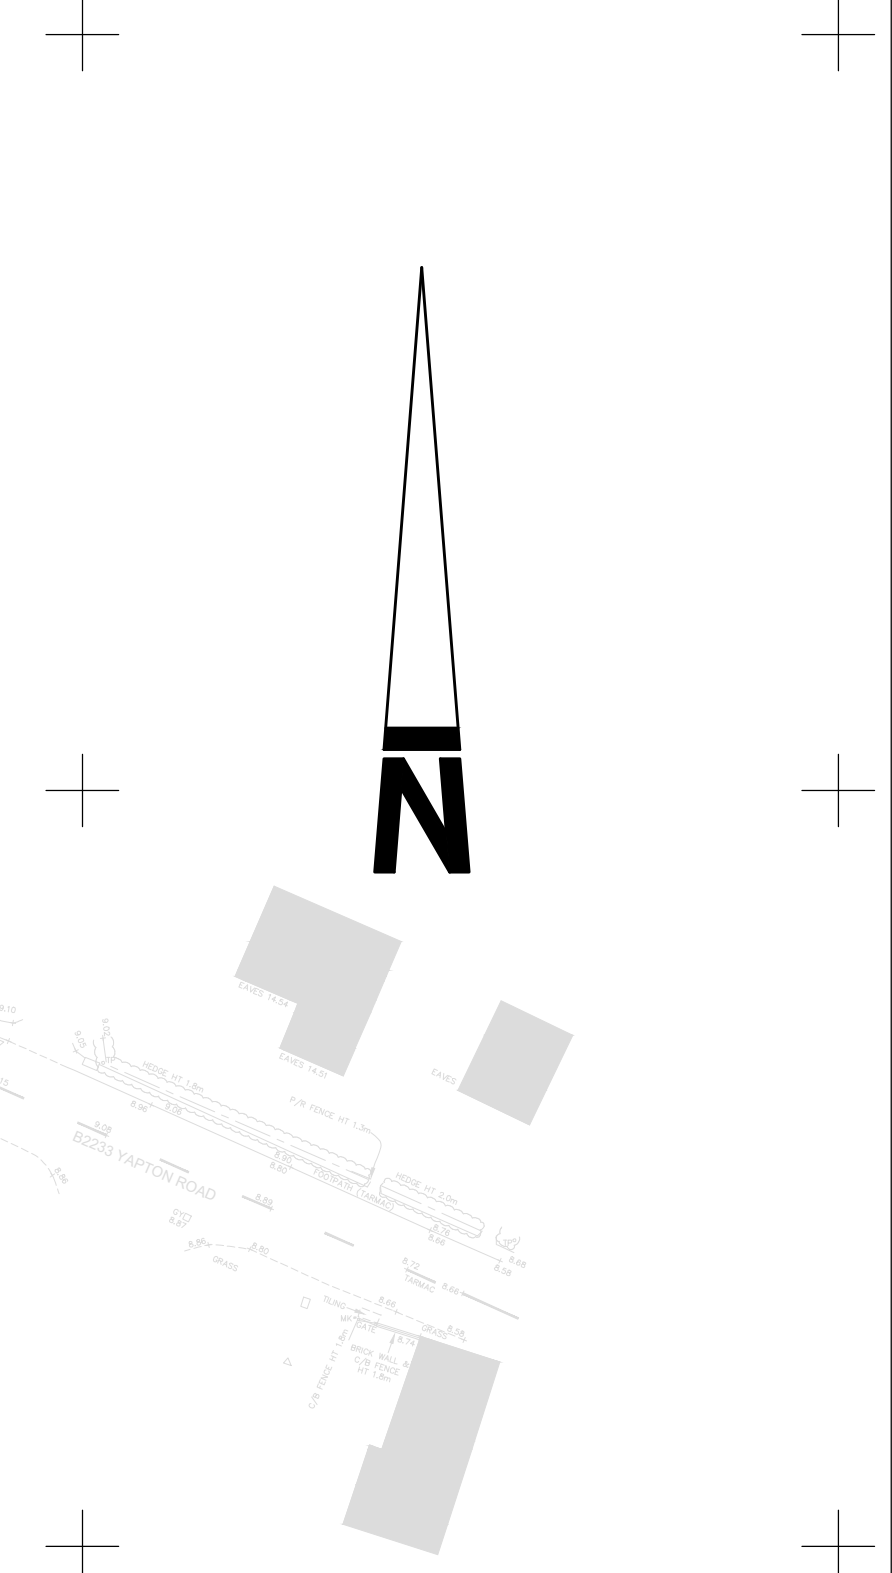

1	Timber pegs set out by Matthew Homes positioned and coordinated in green.	MKS	CP	05/09/2019
Revision	Description	Surv. by	Appr. by	Date

mksurveys
Tel 01908 565561
Tel 01865 594979
Tel 0116 2946127
Tel 01384 404203
Tel 01403 243162
www.mksurveys.com

Milton Keynes
Oxford
East Midlands
West Midlands
Horsham

enquiries@mksurveys.co.uk
oxford@mksurveys.co.uk
eastmidlands@mksurveys.co.uk
westmidlands@mksurveys.co.uk
horsham@mksurveys.co.uk
www.surveys4bim.co.uk



Yapton Road
Barnham
West Sussex

Co-ordinated Boundary Plan

Scale 1:500	Sheet Size A1	Sheet Number 1	Date August 2019
Project Number 27295_Bdy	Rev. 1	Surveyed By MKS	Approved By CP