


1. All dimensions to be checked on site. All details and dimensions relating to sub-contractors or suppliers work must be checked and agreed between the sub-contractor or supplier and the main contractor.
2. This drawing is to be read in conjunction with all relevant architects, services and engineers drawings and specifications.
3. The location, size, depth and identification of existing services that may be shown or referred to on this drawing have been assessed from non intrusive observations, record drawings or the like. The contractor shall safely carry out intrusive investigations, trial holes or soundings prior to commencing work to satisfy himself that it is safe to proceed and that the assessments are accurate. Any discrepancies shall be notified to gsp prior to works commencing.
4. Tender or billing drawings shall not be used for construction or the ordering of materials.
5. Do not scale. All dimensions and levels to be site confirmed.
6. Copyright : This drawing must not be copied, amended nor reproduced without the prior written agreement of gsp.



NOTE
WHEN DIMENSION 'A' IS GREATER THAN 300mm GRANULAR BED SHALL APPLY. IF LESS THAN 300mm THEN CONCRETE SURROUND. THIS DETAIL IS FOR PIPES LAID IN DRY UNIFORM SOILS ONLY. FOR WET SOILS ADD 75mm THICK LAYERS OF WEAK MIX CONCRETE UNDER BED.



DRAIN BEDDING DETAILS - D300.0
FOR PIPE UNDERBUILDING

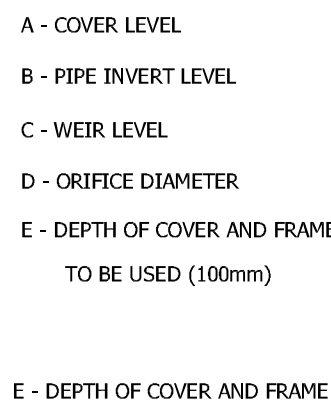

REV	DATE	DESCRIPTION	BY	CHKAPP
P4	25.06.20	Hydrobrake detail revised.	MR	SDL
P3	29.05.20	Hydrobrake detail revised.	MR	SDL
P2	23.12.19	Updated to Latest Scheme	MR	SDL
P1	06.11.19	INITIAL ISSUE	CH	MR

Gyoury Self
CONSULTING ENGINEERS

16/17 BOUNDARY ROAD, HOVE
EAST SUSSEX BN3 4EF
TELEPHONE 01273 414413
E-MAIL: mail@gysphove.co.uk
Website: www.gyourself.com
Also at Fareham and St Albans

CLIENT


REDROW
HOMES

ARCHITECT	RH PARTNERSHIP
JOB TITLE	ANGEL & HYDE NURSERIES YAPTON ROAD BARNHAM

DRAWING TITLE

PRIVATE DRAINAGE
CONSTRUCTION DETAILS
SHEET 2 OF 2

JOB No. H19812	SCALE  A1 NTS	DATE NOVEMBER 2019	
DRAWN GS	ENGINEER M ROBERTS	CHECKED	APP

STATUS	DRAWING SUITABILITY
D1	SUITABLE FOR COORDINATION

REVISION	RIBA STATUS
P4	STAGE 4 – TECHNICAL DESIGN

DRAWING No. 19812-GS-Z1-XX-DR-C-5102