


GENERAL NOTES:


- DIMENSIONS ON THIS DRAWING SHALL NOT BE SCALED. ALL DIMENSIONS TO BE CHECKED ON SITE. ALL DETAILS AND DIMENSIONING RELATING TO SUB-CONTRACTOR'S OR SUPPLIER'S WORK MUST BE CHECKED AND AGREED BETWEEN THE SUB-CONTRACTOR OR THE SUPPLIER AND THE GENERAL CONTRACTOR.
- THIS DRAWING IS TO BE READ IN CONJUNCTION WITH ALL RELEVANT ARCHITECT'S AND ENGINEERS DRAWINGS AND SPECIFICATION.
- THE CONTRACTOR IS RESPONSIBLE FOR VERIFYING ALL SITE DIMENSIONS BEFORE COMMENCING WORK.
- THE MAIN CONTRACTOR IS RESPONSIBLE FOR ENSURING THE STABILITY OF THE STRUCTURE WHILST THE WORKS ARE IN PROGRESS.
- DIFFERENCES BETWEEN THIS DRAWING AND THE SITE CONDITIONS ENCOUNTERED MUST BE REPORTED TO THE ENGINEER.

NOTATION:-

T.O.S. - TOP OF STEEL
F.G.L. - FINISH GROUND LEVEL
T.O.C. - TOP OF CONCRETE
F.L. - FORMATION LEVEL
S.S.L. - STRUCTURAL SLAB LEVEL
F.F.L. - FINISHED FLOOR LEVEL
T.O.F. - TOP OF FOUNDATION

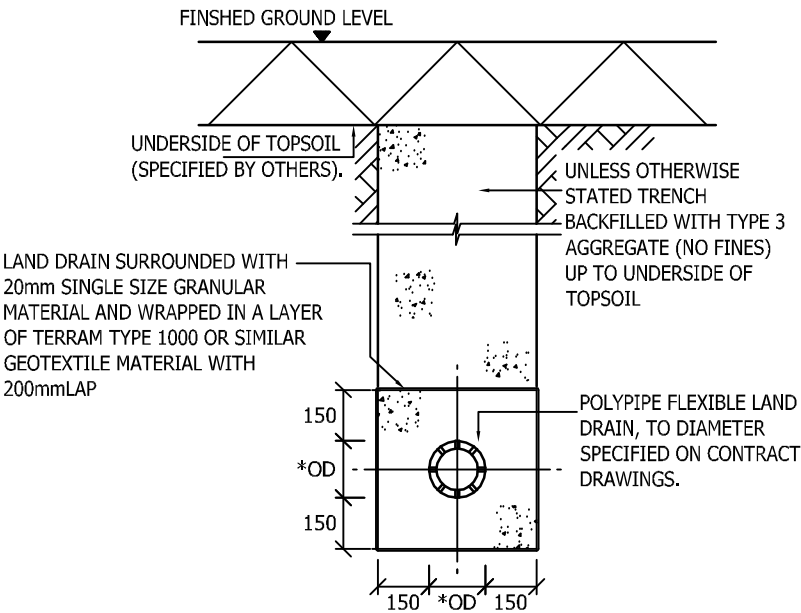

LAND DRAIN

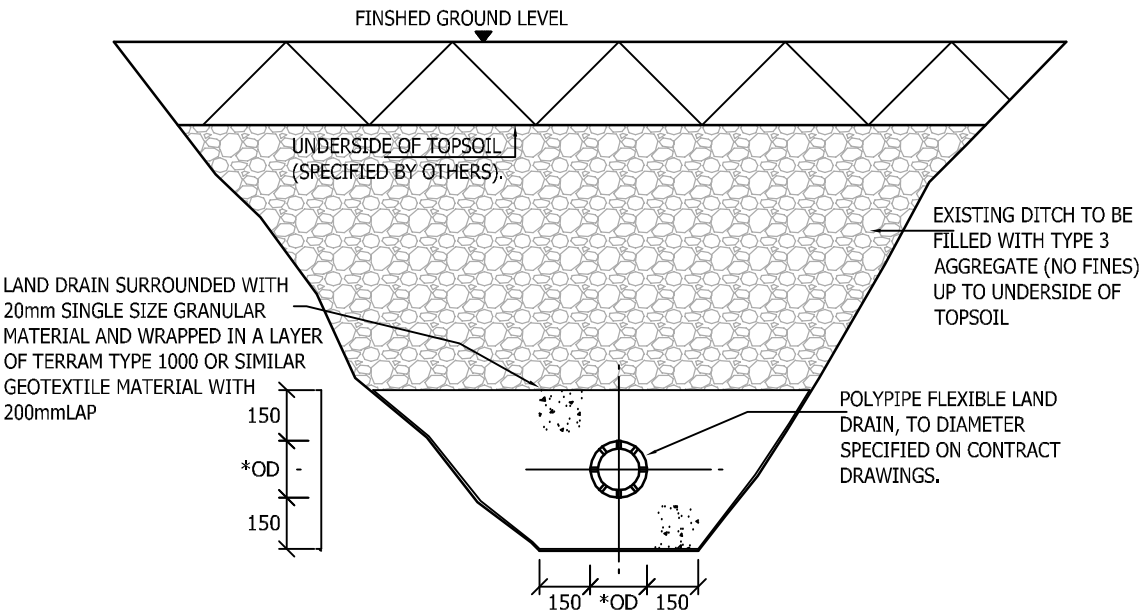

LAND DRAIN IN EXISTING DITCH

P1	25.06.20	INITIAL ISSUE	SDL	MR	GO
REV	DATE	DESCRIPTION	BY	CHK	APP
Gyoury Self CONSULTING ENGINEERS 18/17 BOUNDARY ROAD, HOVE, EAST SUSSEX BN3 4EF TELEPHONE 01273 414413 E-MAIL: mail@gshove.co.uk Website: www.gyourysel.com Also at Fareham and St Albans					
CLIENT		REDROW HOMES			
ARCHITECT		RH PARTNERSHIP			
JOB TITLE		ANGEL & HYDE NURSERIES YAPTON ROAD BARNHAM			
DRAWING TITLE		LAND DRAIN/ DITCH DETAILS			
JOB No.		SCALE @ A3		DATE	
H19812		AS SHOWN		JUNE 2020	
DRAWN		ENGINEER		CHECKED	APP
MR		MR		-	-
STATUS		DRAWING SUITABILITY			
D1		SUITABLE FOR COORDINATION			
REVISION		REB. STATUS			
P1		STAGE 3 - DEVELOPED DESIGN			
DRAWING No.					
19812-GS-Z1-XX-DR-C-5107					