


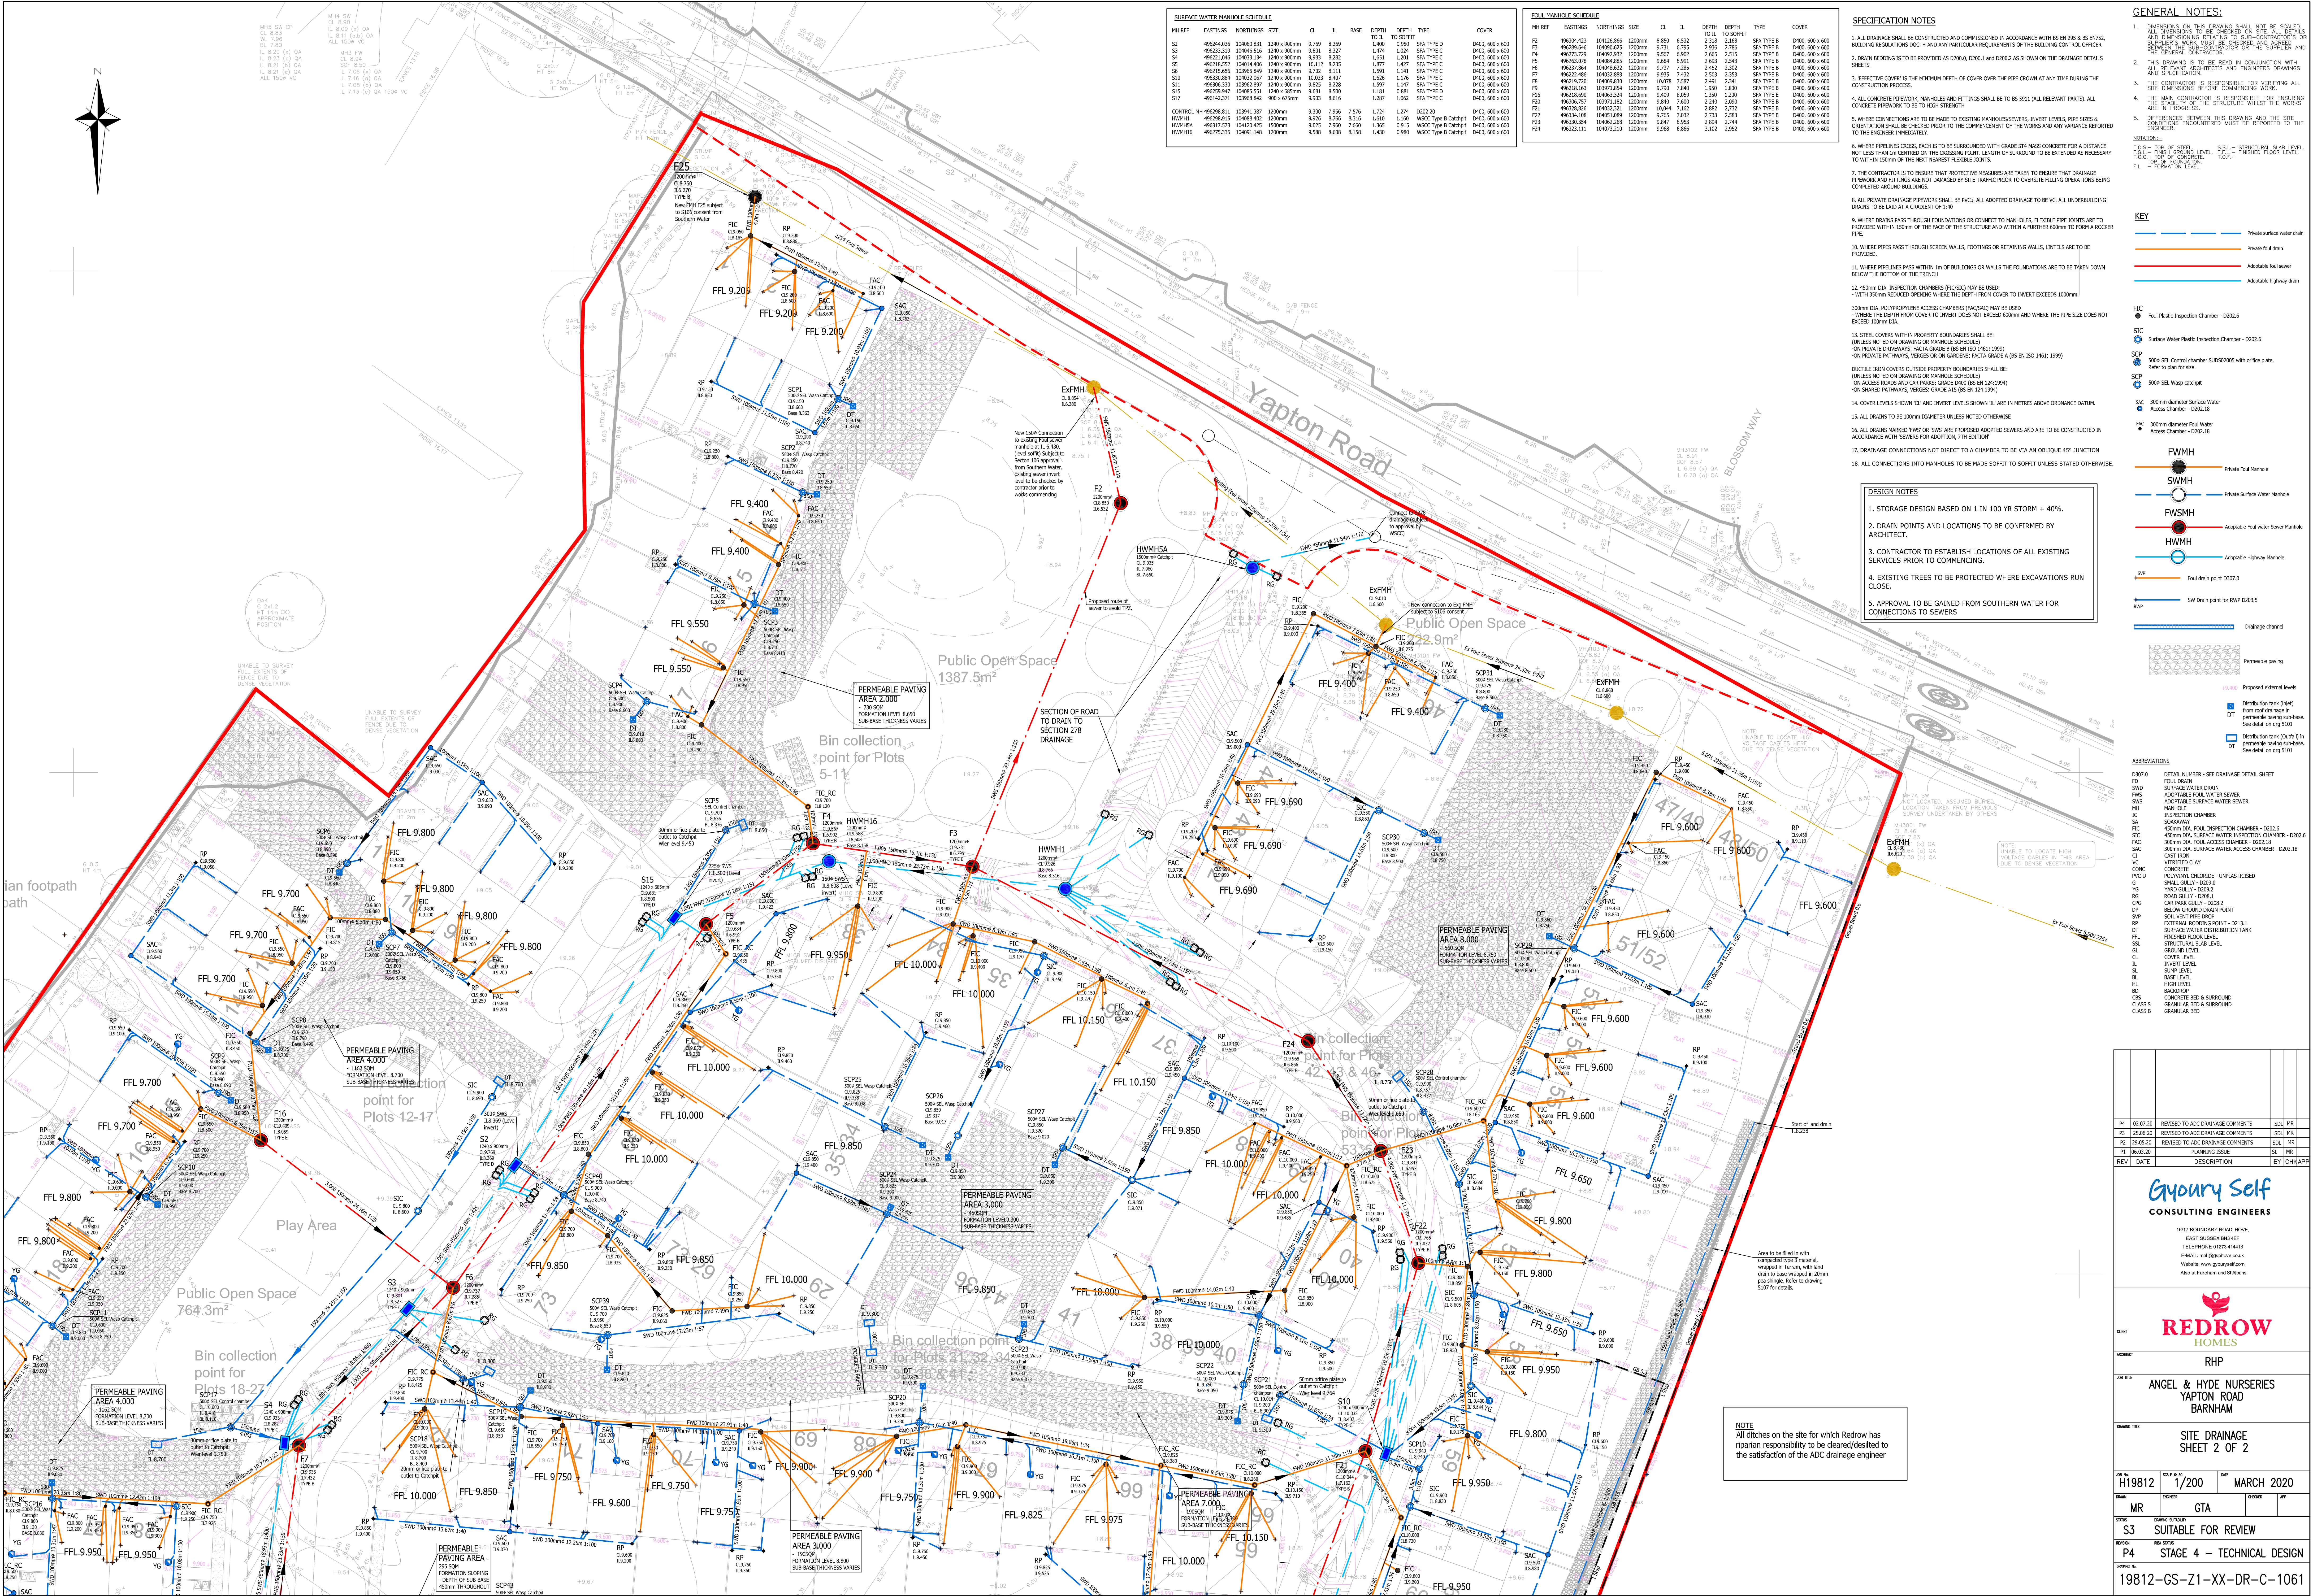

SURFACE WATER MANHOLE SCHEDULE											
MANHOLE	EASTINGS	NORTHINGS	SIZE	CL	IL	BASE	DEPTH	DEPTH	TYPE	COVER	

FOUL MANHOLE SCHEDULE											
MANHOLE	EASTINGS	NORTHINGS	SIZE	CL	IL	DEPTH	DEPTH	TYPE	COVER		

- ### SPECIFICATION NOTES
- ### GENERAL NOTES
- ALL DIMENSIONS ON THIS DRAWING SHALL NOT BE SCALED. ALL DIMENSIONS TO BE CHECKED ON SITE. ALL DIMENSIONS RELATIVE TO SUB-CONTRACTOR'S OR SUPPLIER'S WORK MUST BE CHECKED AND AGreed BETWEEN THE SUB-CONTRACTOR OR THE SUPPLIER AND THE ENGINEER'S DRAWINGS.
 - THIS DRAWING IS TO BE READ IN CONJUNCTION WITH THE CONTRACT SPECIFICATION AND ANY ENGINEER'S SHEETS.
 - THE CONTRACTOR IS RESPONSIBLE FOR VERIFYING ALL SITE DIMENSIONS BEFORE COMMENCING WORK.
 - THE MAIN CONTRACTOR SHALL BE RESPONSIBLE FOR ENSURING THAT THE STRUCTURE, WHICH THE WORKS ARE TO BE CONSTRUCTED, IS NOT DAMAGED BY THE WORKS.
 - DIFFERENCES BETWEEN THIS DRAWING AND THE SITE SURVEY SHALL BE REPORTED TO THE ENGINEER.
- ### NOTES
- WHERE PIPES CROSS, EACH IS TO BE SURROUNDED WITH GRADE 5 HAS CONCRETE FOR A DISTANCE NOT LESS THAN 1m CENTRED ON THE CROSSING POINT. LENGTH OF SURROUND TO BE EXTENDED AS NECESSARY TO PROVIDE 150mm OF THE MOST NEAREST ADJACENT JOINTS.
 - THE CONTRACTOR IS TO ENSURE THAT PROTECTIVE MEASURES ARE TAKEN TO INSURE THAT DRAINAGE PIPES AND FITTINGS ARE NOT DAMAGED BY SITE TRAFFIC PRIOR TO OVERSIGHT FILLING OPERATIONS BEING COMPLETED AROUND BUILDINGS.
 - ALL PRIVATE DRAINAGE PIPES SHALL BE PVC-U. ALL ADOPTED DRAINAGE TO BE VC. ALL UNDERGROUND DRAINAGE TO BE Laid AT A GRADIENT OF 1:40.
 - 450mm DIA. INSPECTION CHAMBERS (FIC/SIC) MAY BE USED:
 - WITH 300mm REDUCED OPENING WHERE THE DEPTH FROM COVER TO INVERT EXCEEDS 1000mm.
 - 300mm DIA. POLYPROPYLENE ACCESS CHAMBERS (FAC/SAC) MAY BE USED:
 - WHERE THE DEPTH FROM COVER TO INVERT DOES NOT EXCEED 600mm AND WHERE THE PIPE SIZE DOES NOT EXCEED 100mm DIA.
 - STEEL COVERS WITHIN PROPERTY BOUNDARIES SHALL BE:
 - UNLESS NOTED ON DRAWING OR MANHOLE SCHEDULE
 - ON PRIVATE DRIVEWAYS: FACTA GRADE B (BS EN ISO 14661:1999)
 - ON PRIVATE PATHWAYS, VERGES OR ON GARDENS: FACTA GRADE A (BS EN ISO 14661:1999)
 - DUCTILE IRON COVERS OUTSIDE PROPERTY BOUNDARIES SHALL BE:
 - UNLESS NOTED ON DRAWING OR MANHOLE SCHEDULE
 - ON ACCESS ROADS AND CAR PARKS: GRADE DWP (BS EN 124:1994)
 - ON SHARED PATHWAYS, VERGES GRADE A15 (BS EN 124:1994)
 - COVER LEVELS SHOWN 'CL' AND INVERT LEVELS SHOWN 'IL' ARE IN METRES ABOVE ORIGINARE DATUM.
 - ALL DRAINAGE TO BE 100mm DIAMETER UNLESS NOTED OTHERWISE.
 - ALL DRAINAGE MARKED 'TWS' OR 'SWS' ARE PROVIDED ADOPTED SEWERS AND ARE TO BE CONSTRUCTED IN ACCORDANCE WITH SEWERS FOR ADOPTION, 7TH EDITION.
 - DRAINAGE CONNECTIONS NOT DIRECT TO A CHAMBER TO BE VIA AN ORIGINARE 45° JUNCTION.
 - ALL CONNECTIONS INTO MANHOLES TO BE MADE BY SOFFIT TO SOFFIT UNLESS STATED OTHERWISE.

- ### DESIGN NOTES
- STORAGE DESIGN BASED ON 1 IN 100 YR STORM + 40%.
 - DRAIN POINTS AND LOCATIONS TO BE CONFIRMED BY ARCHITECT.
 - CONTRACTOR TO ESTABLISH LOCATIONS OF ALL EXISTING SERVICES PRIOR TO COMMENCING.
 - EXISTING TREES TO BE PROTECTED WHERE EXCAVATIONS RUN CLOSE.
 - APPROVAL TO BE GAINED FROM SOUTHERN WATER FOR CONNECTIONS TO SEWERS.
- ### KEY
- Private surface water drain
 - Private foul drain
 - Adoptable foul sewer
 - Adoptable highway drain
- ### LEGEND
- FIC: Foul Plastic Inspection Chamber - D202.6
 - SIC: Surface Water Plastic Inspection Chamber - D202.6
 - SCD: 500mm SEL Control chamber SUDS20005 with orifice plate. Refer to plan for size.
 - SCD: 500mm SEL Wisp catchpit
 - SAC: 300mm diameter Surface Water Access Chamber - D202.18
 - FAC: 300mm diameter Foul Water Access Chamber - D202.18
 - FWMH: Foul Water Manhole
 - SWMH: Surface Water Manhole
- ### ABBREVIATIONS
- | ABBREVIATION | DESCRIPTION |
