


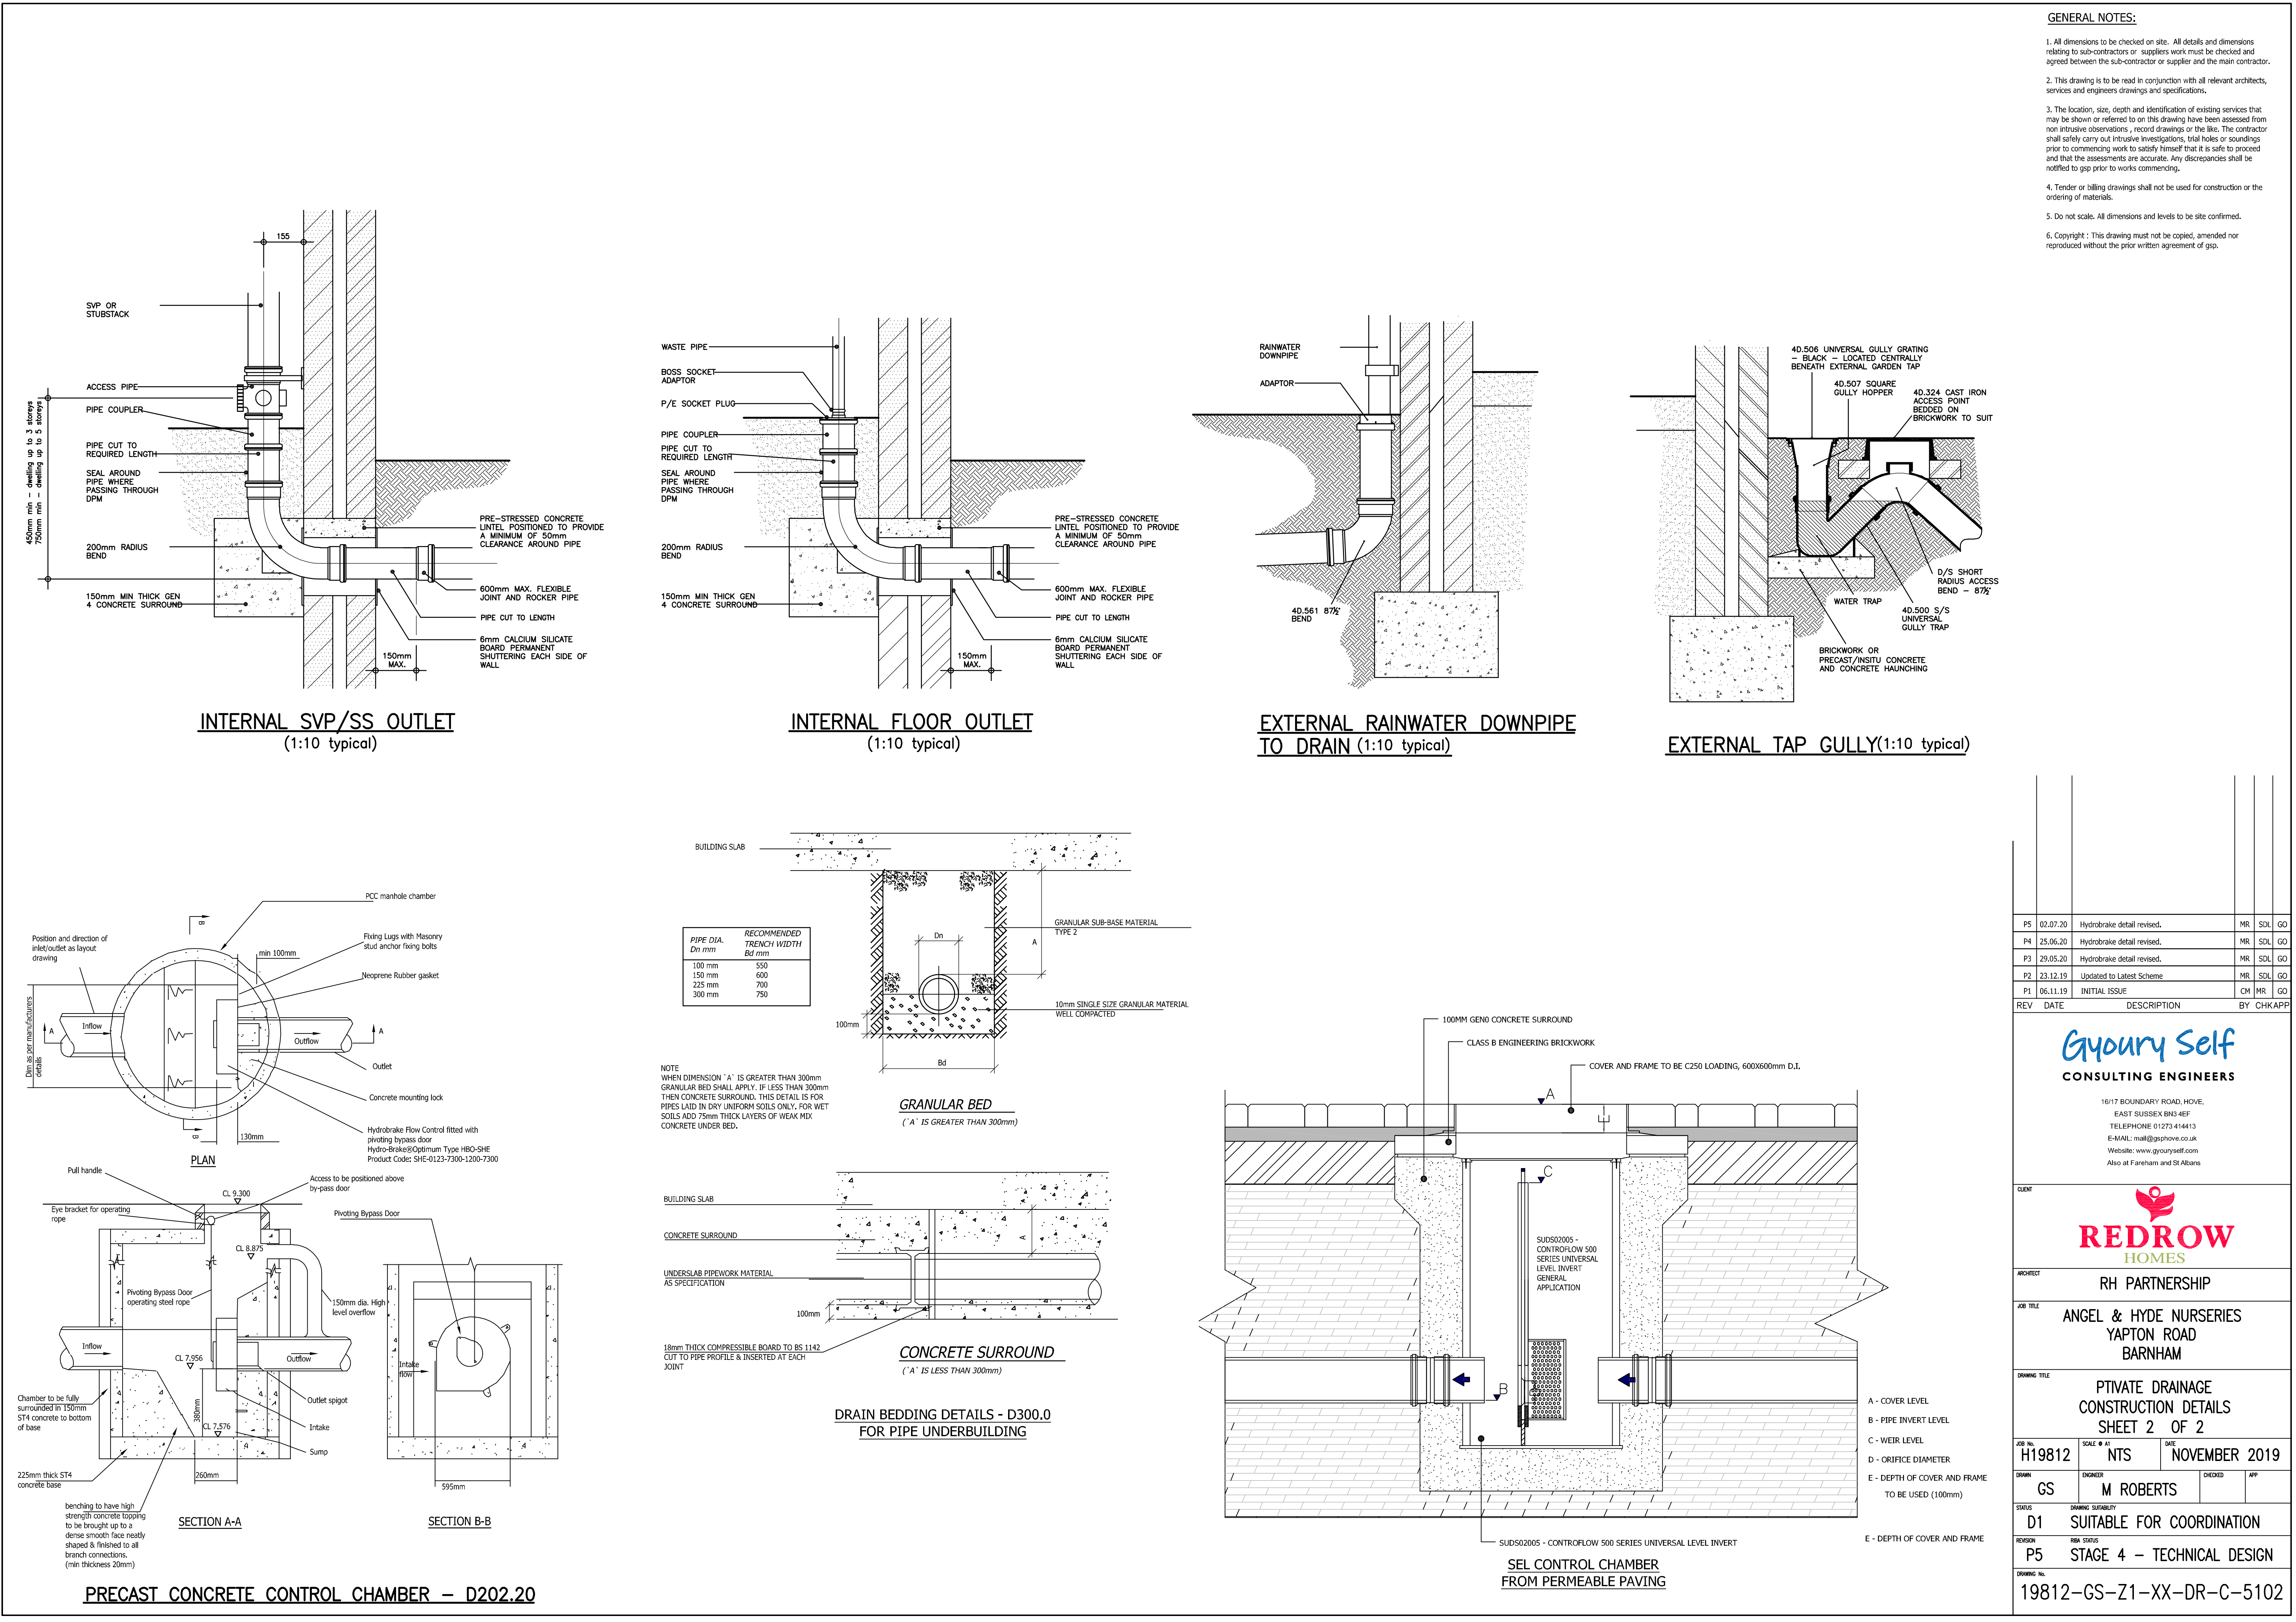

GENERAL NOTES:

1. All dimensions to be checked on site. All details and dimensions relating to sub-contractors or suppliers work must be checked and agreed between the sub-contractor or supplier and the main contractor.
2. This drawing is to be read in conjunction with all relevant architects, services and engineers drawings and specifications.
3. The location, size, depth and identification of existing services that may be shown or referred to on this drawing have been assessed from non intrusive observations, record drawings or the like. The contractor shall safely carry out intrusive investigations, trial holes or soundings prior to commencing work to satisfy himself that it is safe to proceed and that the assessments are accurate. Any discrepancies shall be notified to gsp prior to works commencing.
4. Tender or billing drawings shall not be used for construction or the ordering of materials.
5. Do not scale. All dimensions and levels to be site confirmed.
6. Copyright : This drawing must not be copied, amended nor reproduced without the prior written agreement of gsp.

P5	02.07.20	Hydrobrake detail revised.	MR	SDL	GO
P4	25.06.20	Hydrobrake detail revised.	MR	SDL	GO
P3	29.05.20	Hydrobrake detail revised.	MR	SDL	GO
P2	23.12.19	Updated to Latest Scheme	MR	SDL	GO
P1	06.11.19	INITIAL ISSUE	CH	MR	GO
REV	DATE	DESCRIPTION	BY CHKAPP		

Gyoursy Self

CONSULTING ENGINEERS

16/17 BOUNDARY ROAD, HOVE,
EAST SUSSEX BN3 4EF
TELEPHONE 01273 414413
E-MAIL: mail@gysolve.co.uk
Website: www.gyoursself.com
Also at Fareham and St Albans

CLIENT	 REDROW HOMES ARCHITECT CLIENT				
ARCHITECT	RH PARTNERSHIP				
JOB TITLE	ANGEL & HYDE NURSERIES YAPTON ROAD BARNHAM				
DRAWING TITLE	PTIVATE DRAINAGE CONSTRUCTION DETAILS SHEET 2 OF 2				
JOB No.	H19812	SCALE @ A1	NTS	DATE	NOVEMBER 2019
DRAWN	GS	ENGINEER	M ROBERTS	CHECKED	APP
STATUS	D1	DRAWING SUITABILITY			
REASON	P5	REASON	STAGE 4 – TECHNICAL DESIGN		
DRAWING No.	19812-GS-Z1-XX-DR-C-5102				