


Floorplan

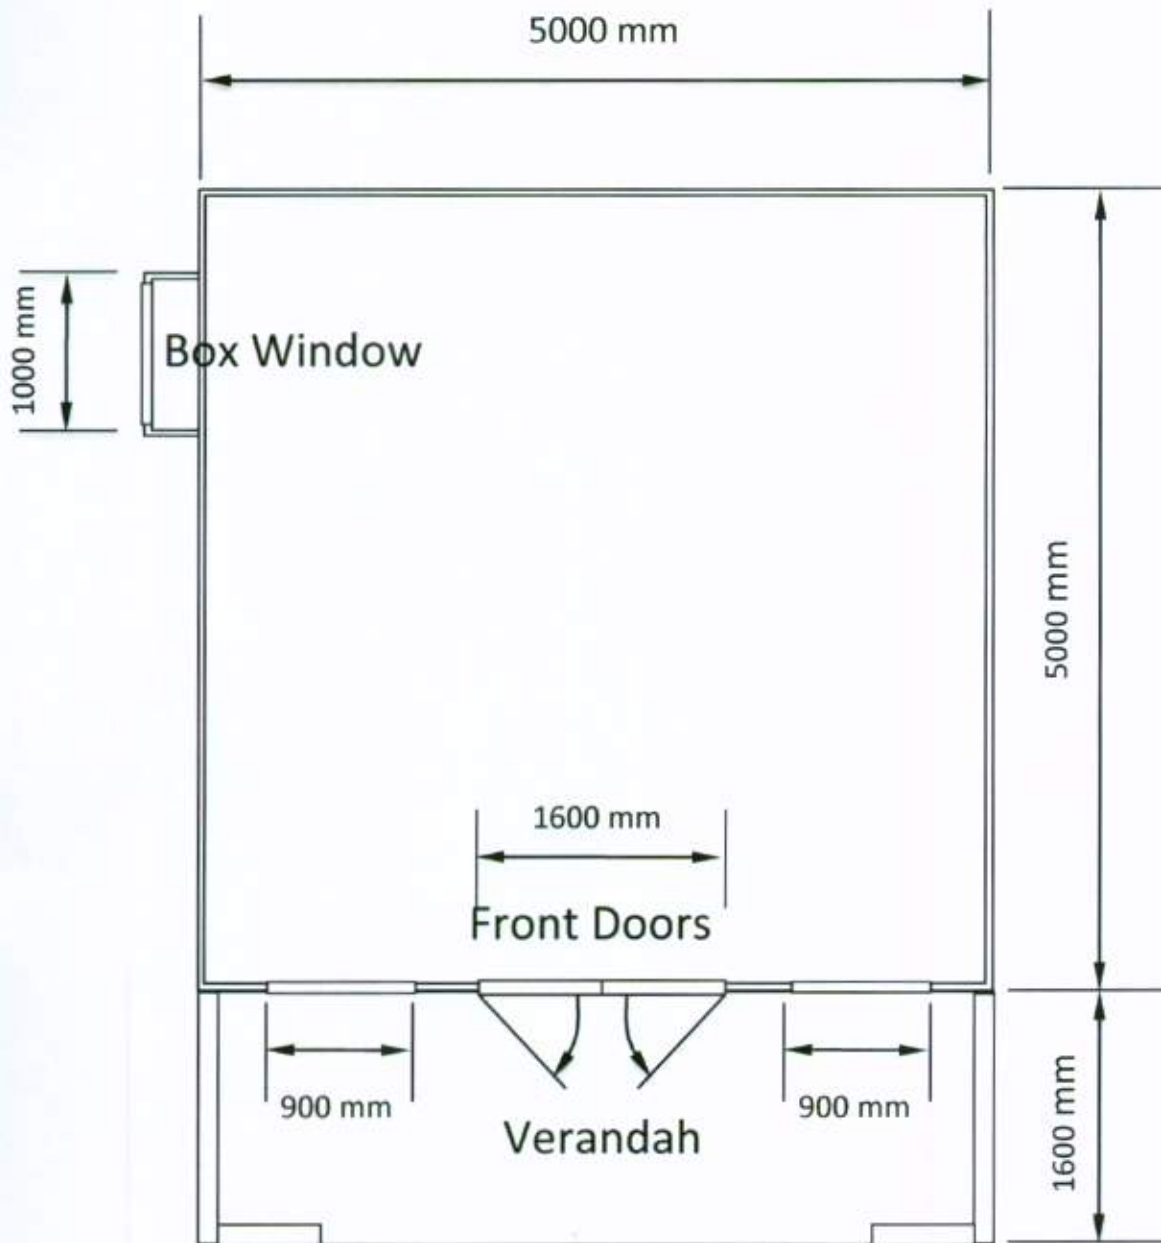

Note: Windows are top hung.

Scale = 1/50

