


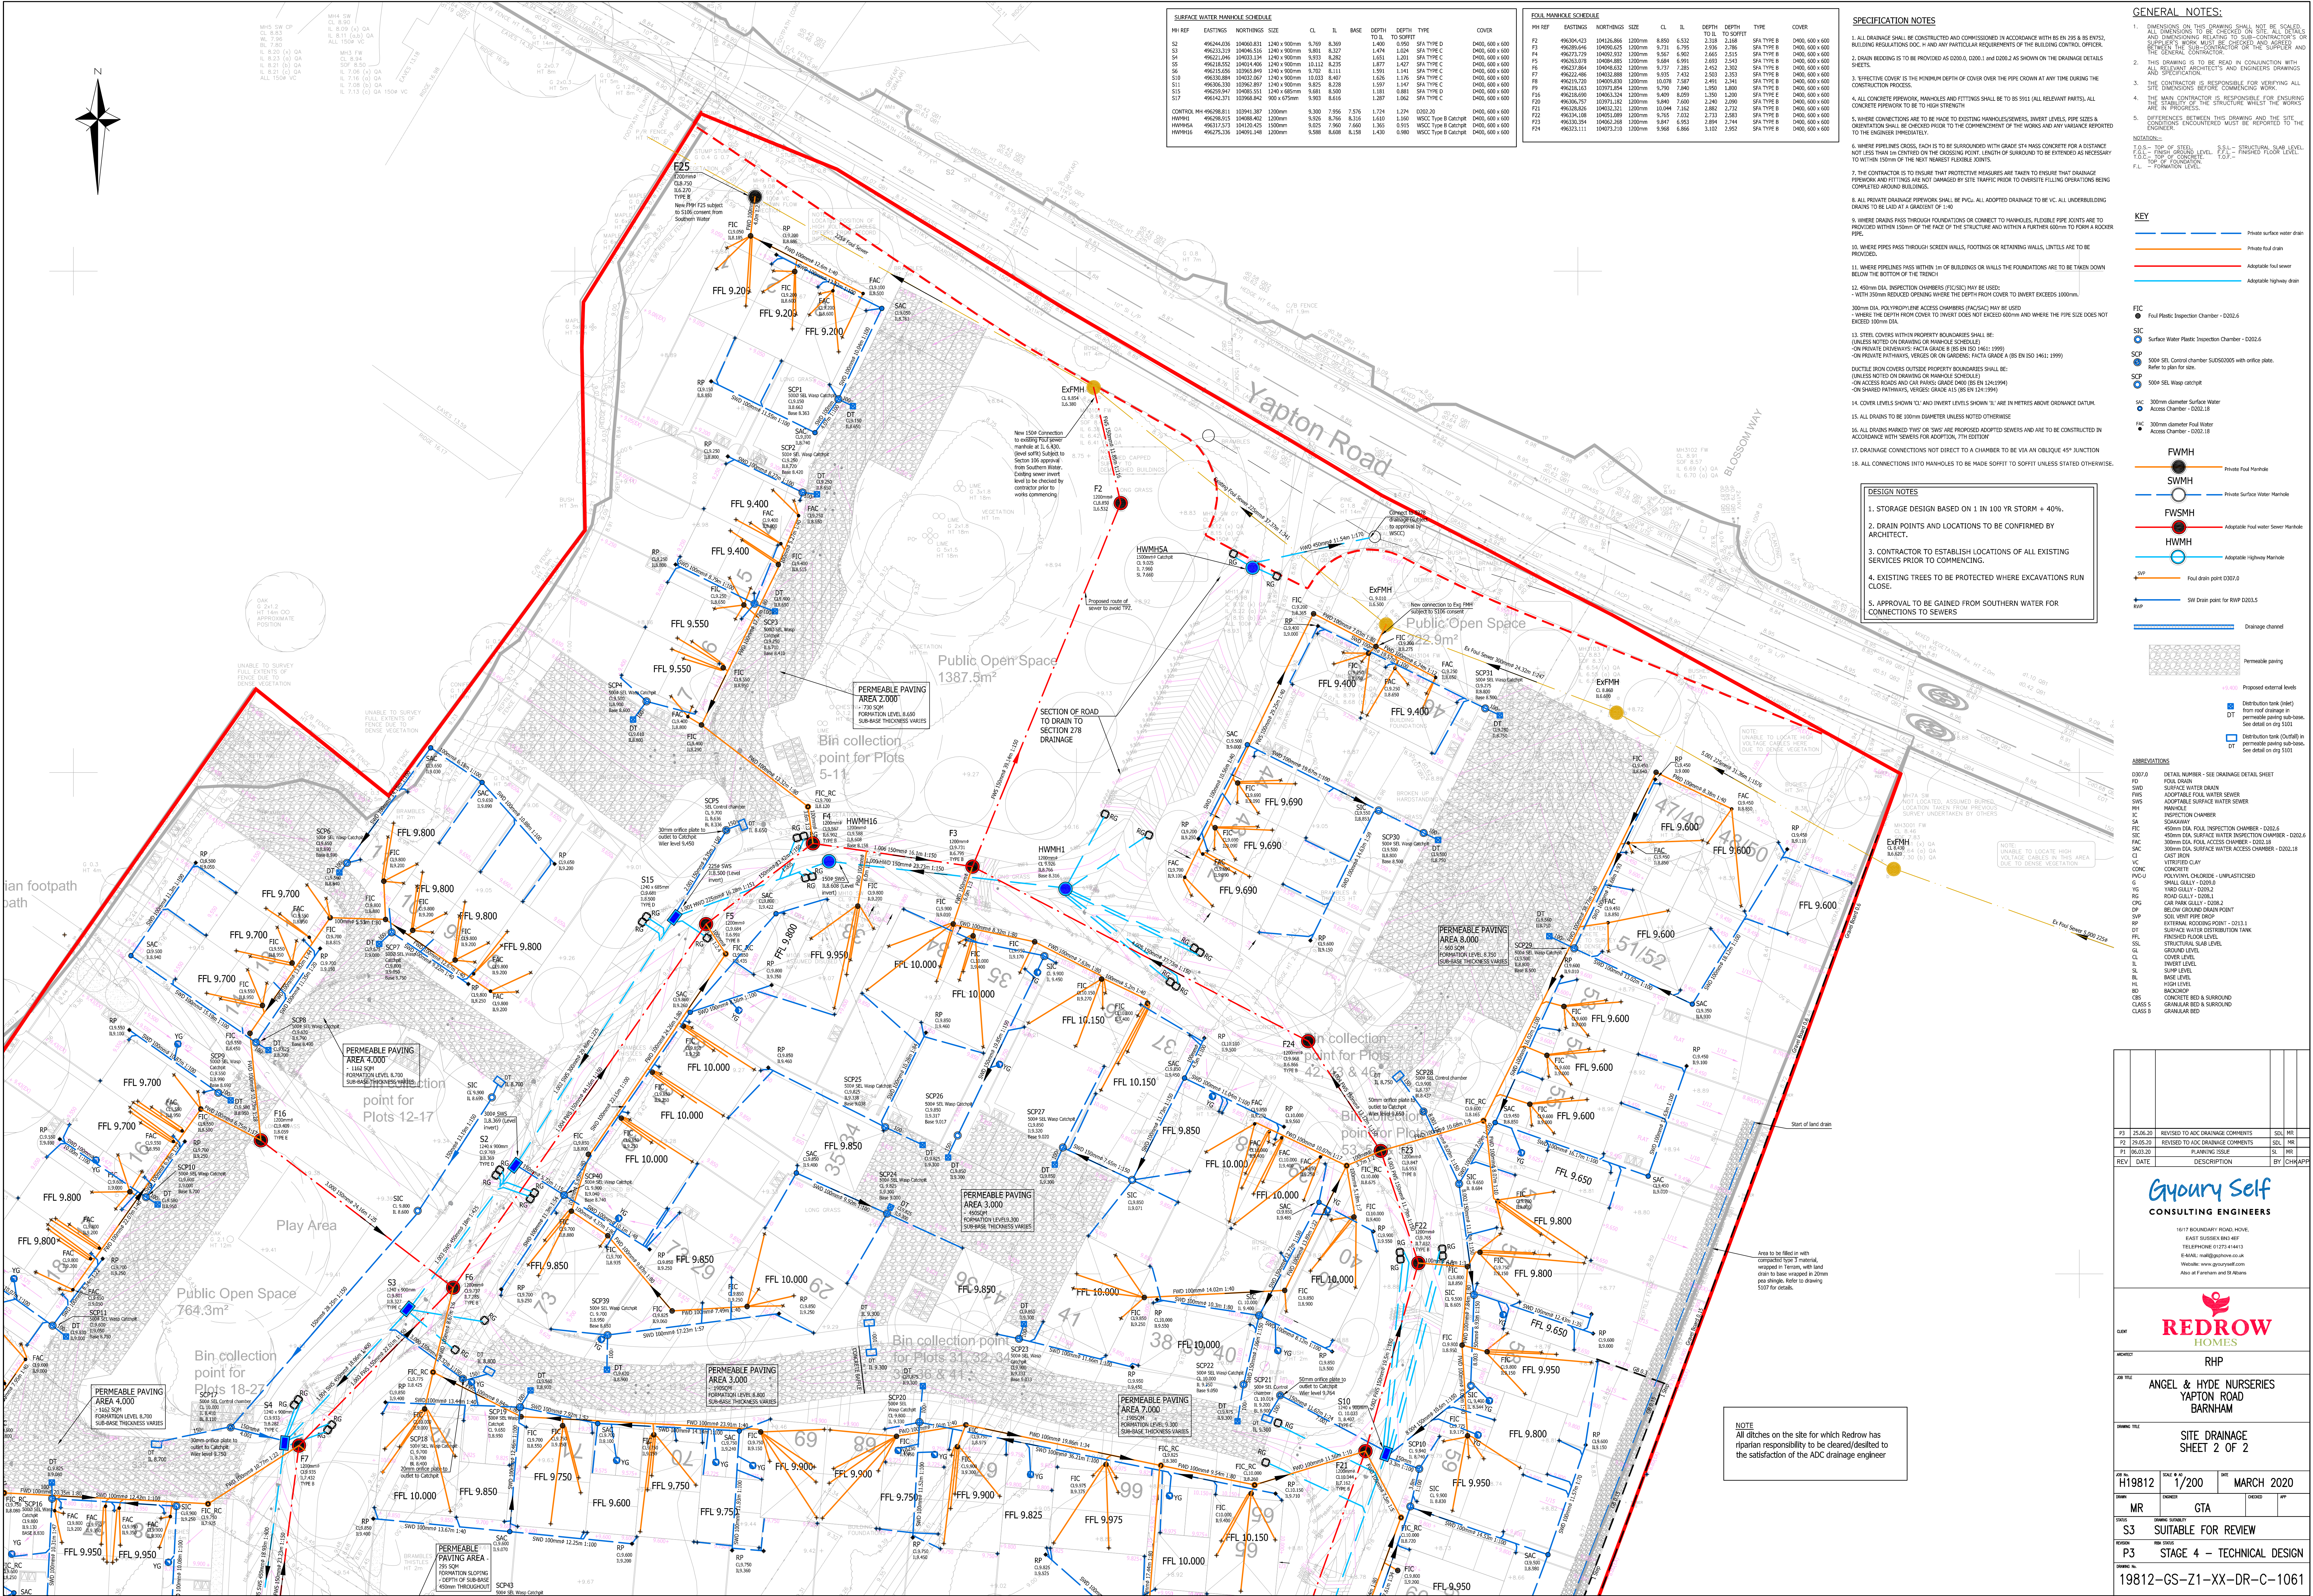

SURFACE WATER MANHOLE SCHEDULE											
MANHOLE	EASTINGS	NORTHINGS	SIZE	CL	IL	BASE	DEPTH	DEPTH	TYPE	COVER	

FOUL MANHOLE SCHEDULE											
MANHOLE	EASTINGS	NORTHINGS	SIZE	CL	IL	DEPTH	DEPTH	TYPE	COVER		

- ### SPECIFICATION NOTES
 5. WHERE CONNECTIONS ARE TO BE MADE TO EXISTING MANHOLES/SEWERS, INVERT LEVELS, PIPE SIZES & ORIENTATION SHALL BE CHECKED PRIOR TO THE COMMENCEMENT OF THE WORKS AND ANY VARIANCE REPORTED TO THE ENGINEER IMMEDIATELY.
 6. WHERE PIPES ARE CROSS, EACH IS TO BE SURROUNDED WITH GRADE 5 HAS CONCRETE FOR A DISTANCE NOT LESS THAN 1m CENTRED ON THE CROSSING POINT. LENGTH OF SURROUND TO BE EXTENDED AS NECESSARY TO PROVIDE 150mm OF THE MOST FAVORABLE JOINTS.
 7. THE CONTRACTOR IS TO ENSURE THAT PROTECTIVE MEASURES ARE TAKEN TO ENSURE THAT DRAINAGE PIPES AND FITTINGS ARE NOT DAMAGED BY SITE TRAFFIC PRIOR TO OVERSIGHT FILLING OPERATIONS BEING COMPLETED AROUND BUILDINGS.
 8. ALL PRIVATE DRAINAGE PIPES SHALL BE PVC-U. ALL ADOPTED DRAINAGE TO BE VC. ALL UNDERGROUND DRAINAGE TO BE Laid IN A GRADIENT OF 1:80.
 9. WHERE DRAINS PASS THROUGH FOUNDATIONS OR CONNECT TO MANHOLES, FLEXIBLE PIPE JOINTS ARE TO PROVIDED WITHIN 150mm OF THE FACE OF THE STRUCTURE AND WITHIN A FURTHER 600mm TO FORM A ROCKER PIPE.
 10. WHERE PIPES PASS THROUGH SCREEN WALLS, FOOTINGS OR RETAINING WALLS, UNITS ARE TO BE PROVIDED.
 11. WHERE PIPES PASS WITHIN 1m OF BUILDINGS OR WALLS THE FOUNDATIONS ARE TO BE TAKEN DOWN BEYOND THE BOTTOM OF THE TRENCH.
 12. 450mm DIA. INSPECTION CHAMBERS (FIC/SIC) MAY BE USED:
 - WITH 300mm REDUCED OPENING WHERE THE DEPTH FROM COVER TO INVERT EXCEEDS 1000mm.
 13. STEEL COVERS WITHIN PROPERTY BOUNDARIES SHALL BE:
 - UNLESS NOTED ON DRAWING OR MANHOLE SCHEDULES
 - ON PRIVATE DRIVEWAYS: FACTA GRADE B (BS EN ISO 14691)
 - ON PRIVATE PATHWAYS, VERGES OR ON GARDENS: FACTA GRADE A (BS EN ISO 14691)
 14. COVER LEVELS SHOWN 'CL' AND INVERT LEVELS SHOWN 'IL' ARE IN METRES ABOVE ORDNANCE DATUM.
 15. ALL DRAINS TO BE 100mm DIAMETER UNLESS NOTED OTHERWISE.
 16. ALL DRAINS MARKED 'FWS' OR 'SWS' ARE PROVIDED ADOPTED SEWERS AND ARE TO BE CONSTRUCTED IN ACCORDANCE WITH SEWERS FOR ADOPTION, 7TH EDITION.
 17. DRAINAGE CONNECTIONS NOT DIRECT TO A CHAMBER TO BE VIA AN ORIGIN 45° JUNCTION.
 18. ALL CONNECTIONS INTO MANHOLES TO BE MADE SOFFIT TO SOFFIT UNLESS STATED OTHERWISE.

GENERAL NOTES:


KEY

- Private surface water drain
- Private foul drain
- Adoptable foul sewer
- Adoptable highway drain

LEGEND

- FIC - Foul Plastic Inspection Chamber - D202.6
- SIC - Surface Water Plastic Inspection Chamber - D202.6
- SC - 500mm SEL Control chamber SLE5000005 with orifice plate. Refer to plan for size.
- SC - 500mm SEL Wisp catchpit
- SAC - 300mm diameter Surface Water Access Chamber - D202.18
- FAC - 300mm diameter Foul Water Access Chamber - D202.18
- FWMH - Private Foul Manhole
- SWMH - Private Surface Water Manhole
- FWSMH - Adoptable Foul Water Sewer Manhole
- HWMH - Adoptable Highway Manhole
- SWS - Foul drain point D202.0
- SWS - SW Drain point for RWP D202.5
- Drainage channel
- Permeable paving
- Proposed external levels
- Distribution tank (not from drainage in permeable paving sub-base. See detail on org 3101)
- Distribution tank (located in permeable paving sub-base. See detail on org 3101)

ABBREVIATIONS

SYMBOL	DESCRIPTION
DD00.0	FOUL DRAIN
SD	SURFACE WATER DRAIN
FWS	ADOPTABLE FOUL WATER SEWER
SWS	ADOPTABLE SURFACE WATER SEWER
HW	MANHOLE
IC	INSPECTION CHAMBER
SC	500mm SEL
FIC	450mm DIA Foul INSPECTION CHAMBER - D202.6
SIC	450mm DIA Surface Water INSPECTION CHAMBER - D202.6
CL	CAST IRON
VC	VITRIFIED CLAY
CONC	CONCRETE
PCVC-U	POLYPROPYLENE UNPLASTICISED
VC	YARD GULLY - D209.9
YG	YARD GULLY - D209.1
RG	ROAD GULLY - D209.1
CP	CAR PARK GULLY - D209.2
SG	SOIL VENT PIPE DROP
RP	EXTERNAL RAINWATER POINT - D203.1
DT	DRAINAGE DISTRIBUTION TANK
FL	FINISHED FLOOR LEVEL
SL	STRUCTURAL SLAB LEVEL
CL	COVER LEVEL
IL	INVERT LEVEL
SL	SUMP LEVEL
HL	BASE LEVEL
HL	HIGH LEVEL
BS	BACKSTOP
CS	CONCRETE BED & SURROUND
GB	GRANULAR BED & SURROUND
CL	CLASS 5
CL	CLASS 9
CL	CLASS 9



REDROW HOMES

RHP

ANGEL & HYDE NURSERIES
YAPTON ROAD
BARNHAM

SITE DRAINAGE SHEET 2 OF 2


S3: SUITABLE FOR REVIEW
P3: STAGE 4 - TECHNICAL DESIGN

19812-GS-Z1-XX-DR-C-1061