



- GENERAL NOTES:**
- DIMENSIONS ON THIS DRAWING SHALL NOT BE SCALED. ALL DIMENSIONS TO BE CHECKED ON SITE. ALL DETAILS AND DIMENSIONING RELATING TO SUB-CONTRACTOR'S OR SUPPLIER'S WORK MUST BE CHECKED AND AGREED BETWEEN THE SUB-CONTRACTOR OR THE SUPPLIER AND THE GENERAL CONTRACTOR.
 - THIS DRAWING IS TO BE READ IN CONJUNCTION WITH ALL RELEVANT ARCHITECT'S AND ENGINEERS DRAWINGS AND SPECIFICATION.
 - THE CONTRACTOR IS RESPONSIBLE FOR VERIFYING ALL SITE DIMENSIONS BEFORE COMMENCING WORK.
 - THE MAIN CONTRACTOR IS RESPONSIBLE FOR ENSURING THE STABILITY OF THE STRUCTURE WHILST THE WORKS ARE IN PROGRESS.
 - DIFFERENCES BETWEEN THIS DRAWING AND THE SITE CONDITIONS ENCOUNTERED MUST BE REPORTED TO THE ENGINEER.
- NOTATION:-**
- | | |
|------------------------------|--------------------------------|
| T.O.S. - TOP OF STEEL | S.S.L. - STRUCTURAL SLAB LEVEL |
| F.G.L. - FINISH GROUND LEVEL | F.F.L. - FINISHED FLOOR LEVEL |
| T.O.C. - TOP OF CONCRETE | T.O.F. - TOP OF FOUNDATION |
| F.L. - FORMATION LEVEL | |

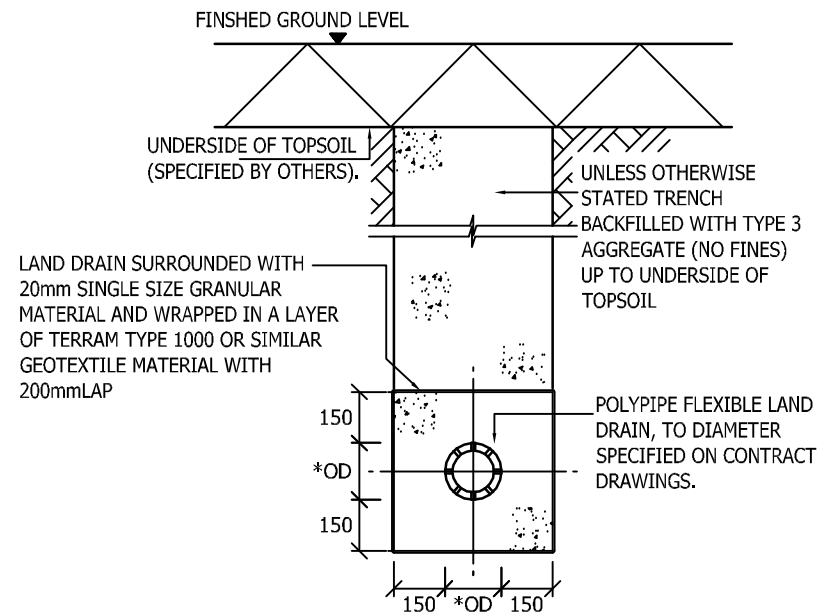

LAND DRAIN

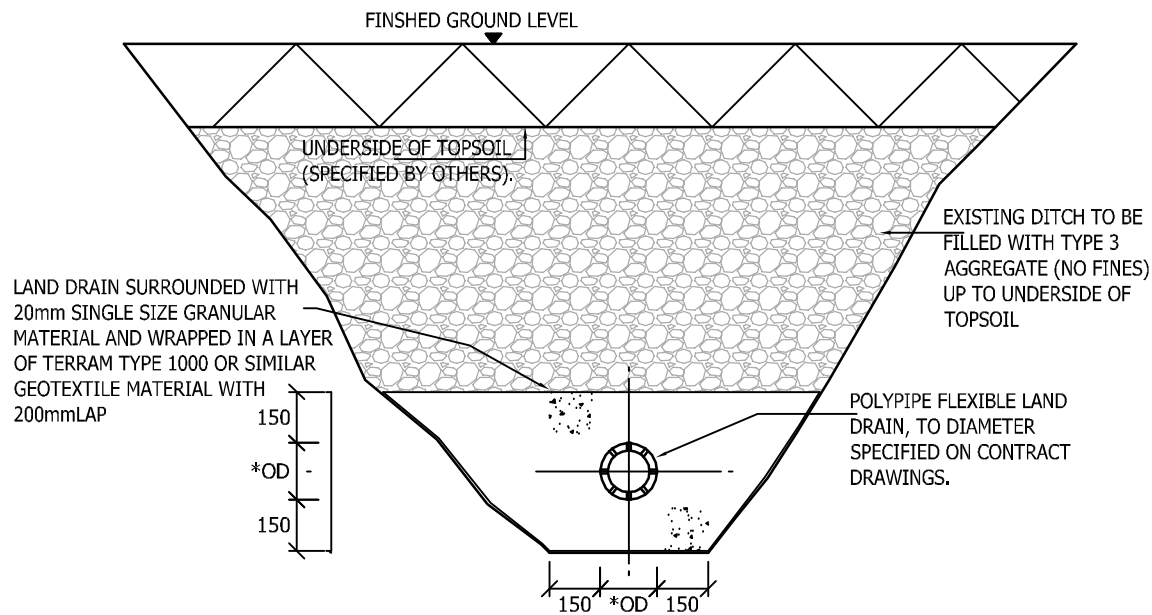

LAND DRAIN IN EXISTING DITCH

P1	25.06.20	INITIAL ISSUE	SDL	MR	GO
REV	DATE	DESCRIPTION	BY	CHK	APP
Gyoury Self CONSULTING ENGINEERS 18/17 BOUNDARY ROAD, HOVE, EAST SUSSEX BN3 4EF TELEPHONE 01273 414413 E-MAIL: mail@gshove.co.uk Website: www.gyourysel.com Also at Fareham and St Albans					
CLIENT		REDROW HOMES			
ARCHITECT		RH PARTNERSHIP			
JOB TITLE		ANGEL & HYDE NURSERIES YAPTON ROAD BARNHAM			
DRAWING TITLE		LAND DRAIN/ DITCH DETAILS			
JOB No.	H19812	SCALE @ A3	AS SHOWN	DATE	JUNE 2020
DRAWN	MR	ENGINEER	MR	CHECKED	APP
STATUS	D1	DRAWING SUITABILITY SUITABLE FOR COORDINATION			
REVISION	P1	REVISION STATUS STAGE 3 – DEVELOPED DESIGN			
DRAWING No. 19812-GS-Z1-XX-DR-C-5107					