
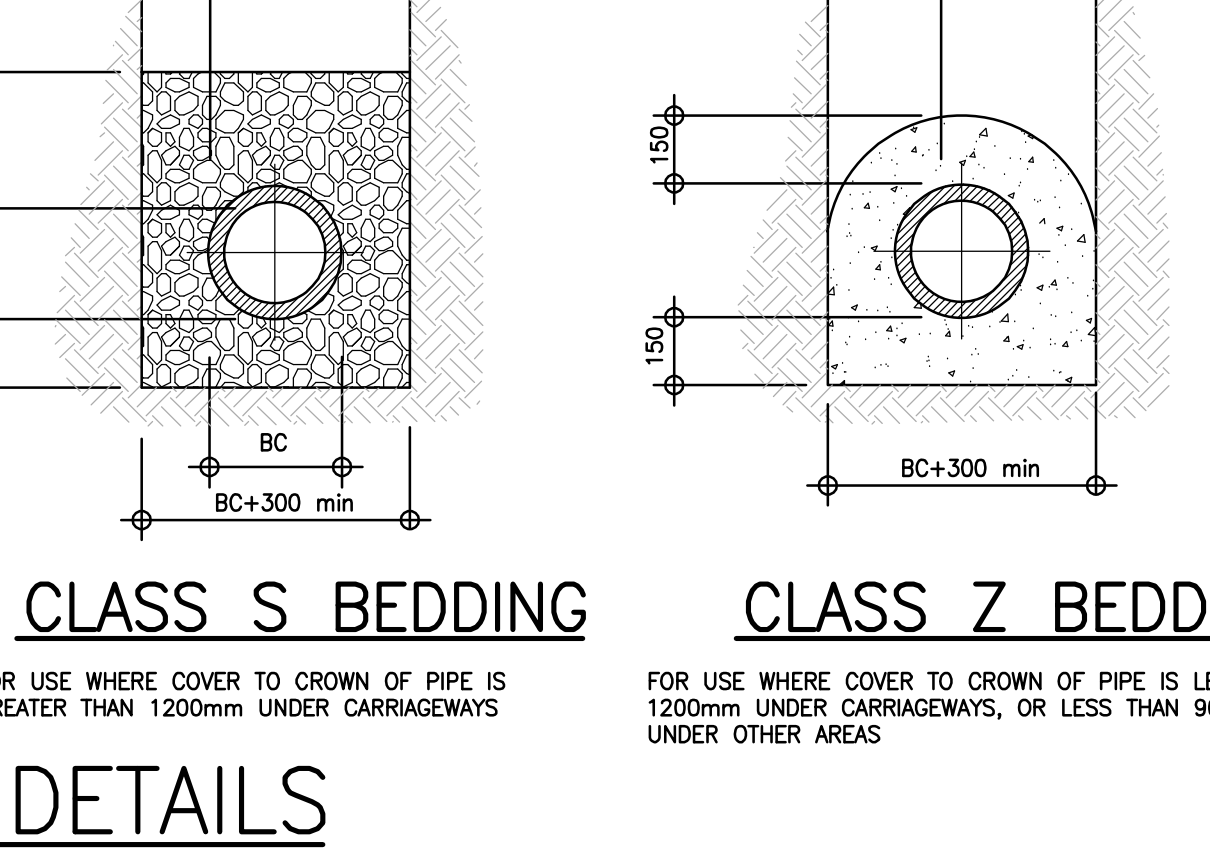
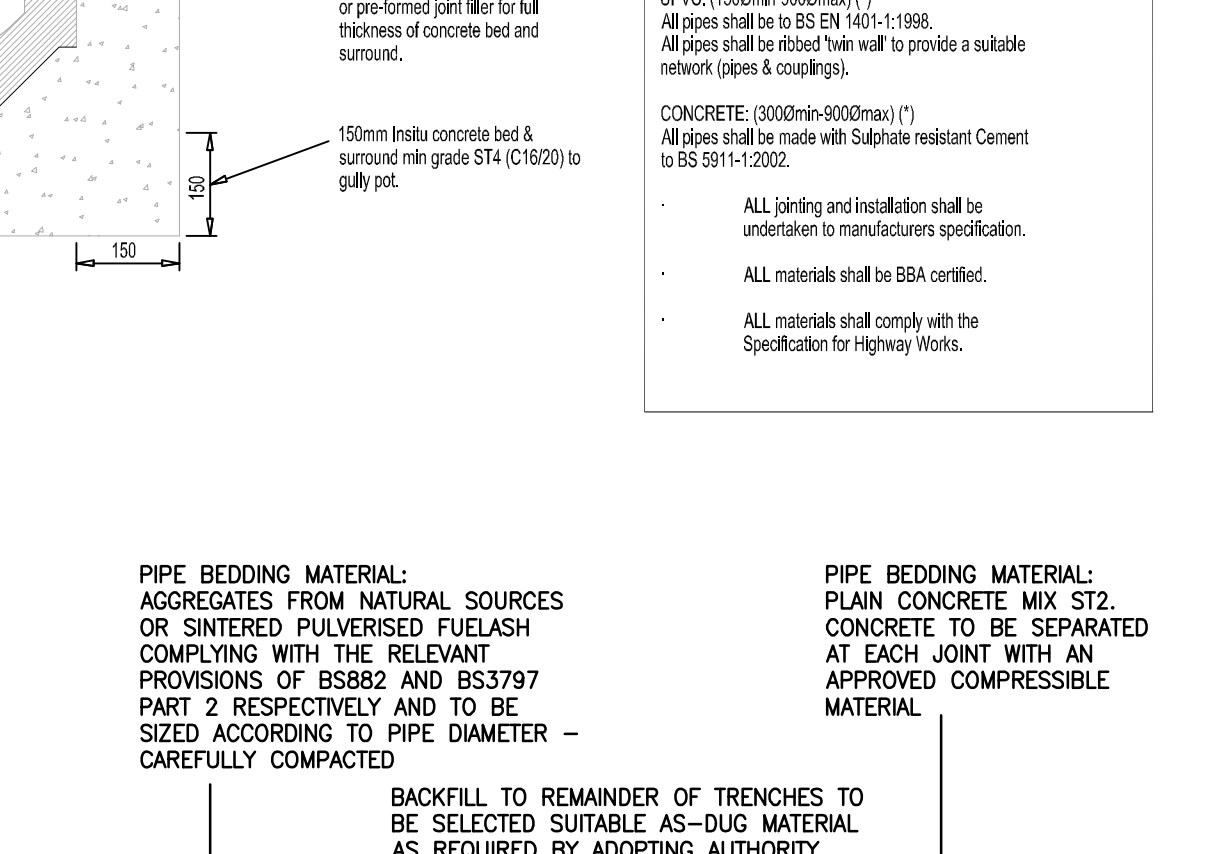
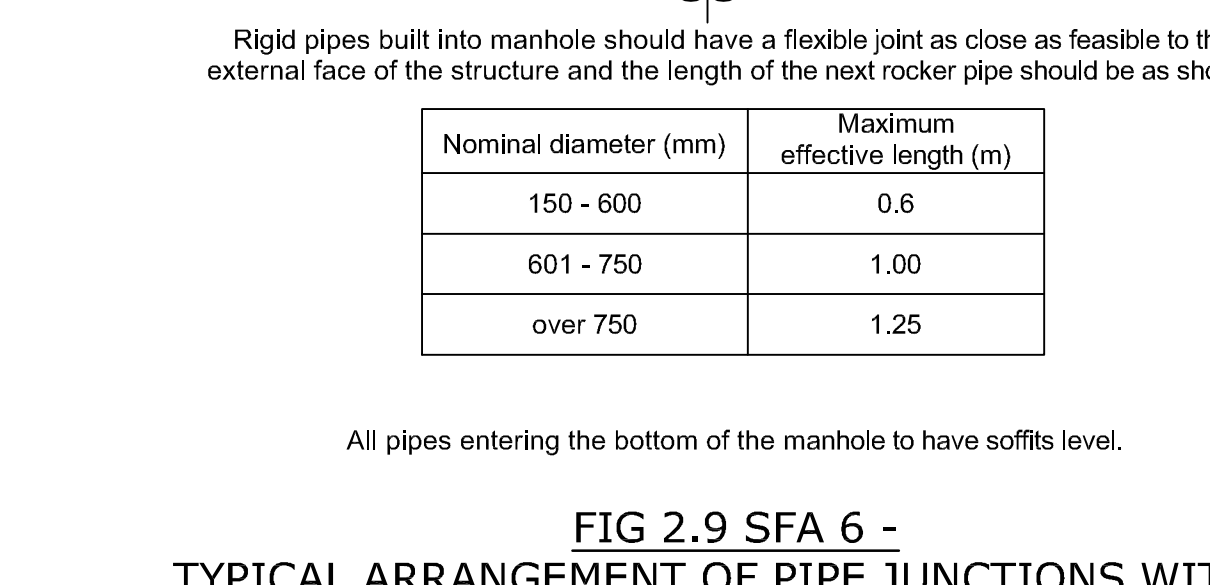
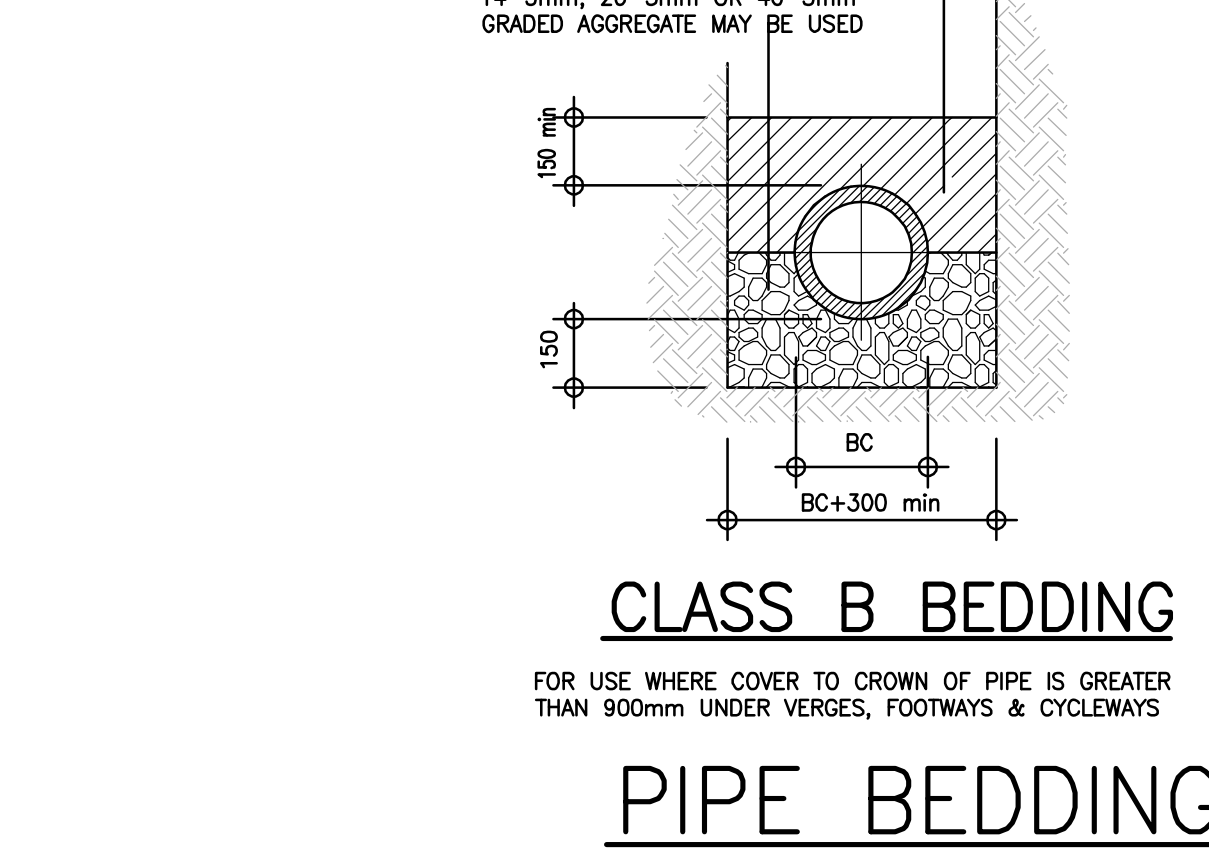
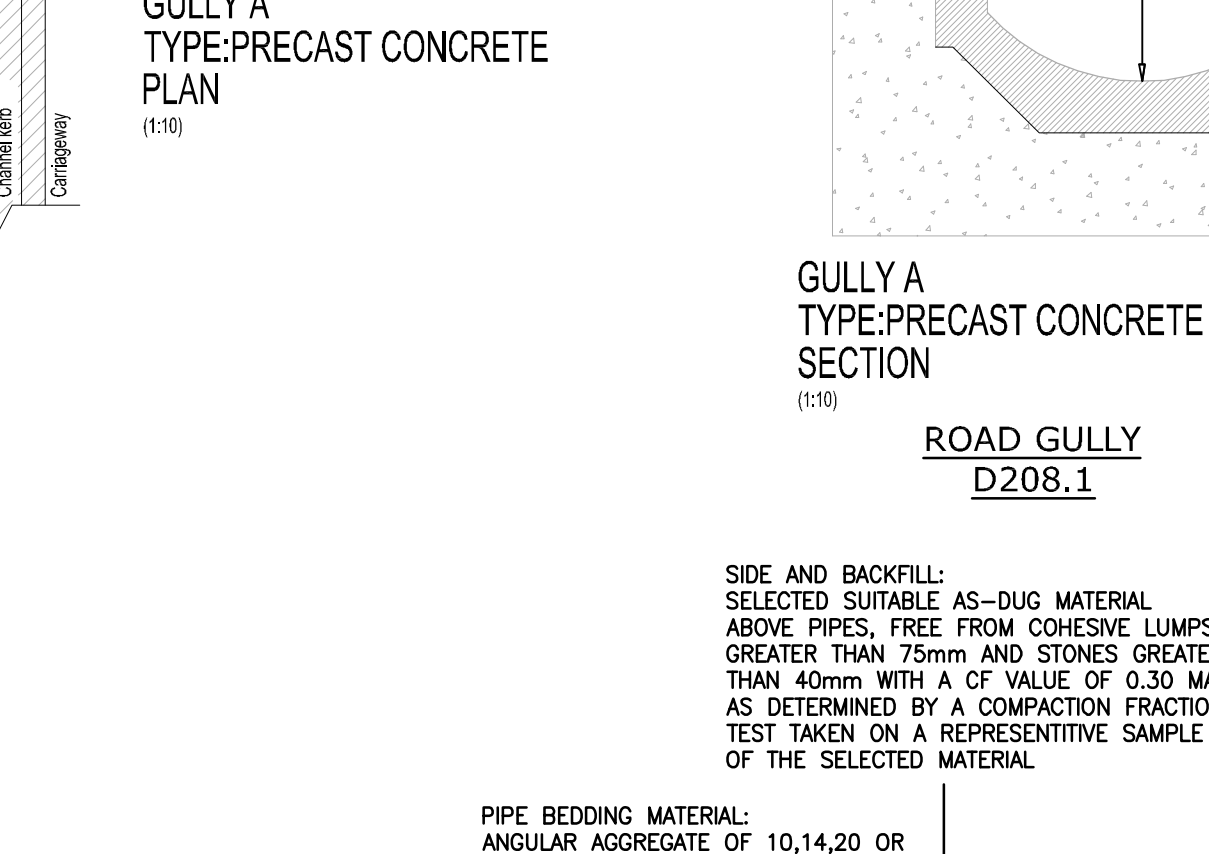
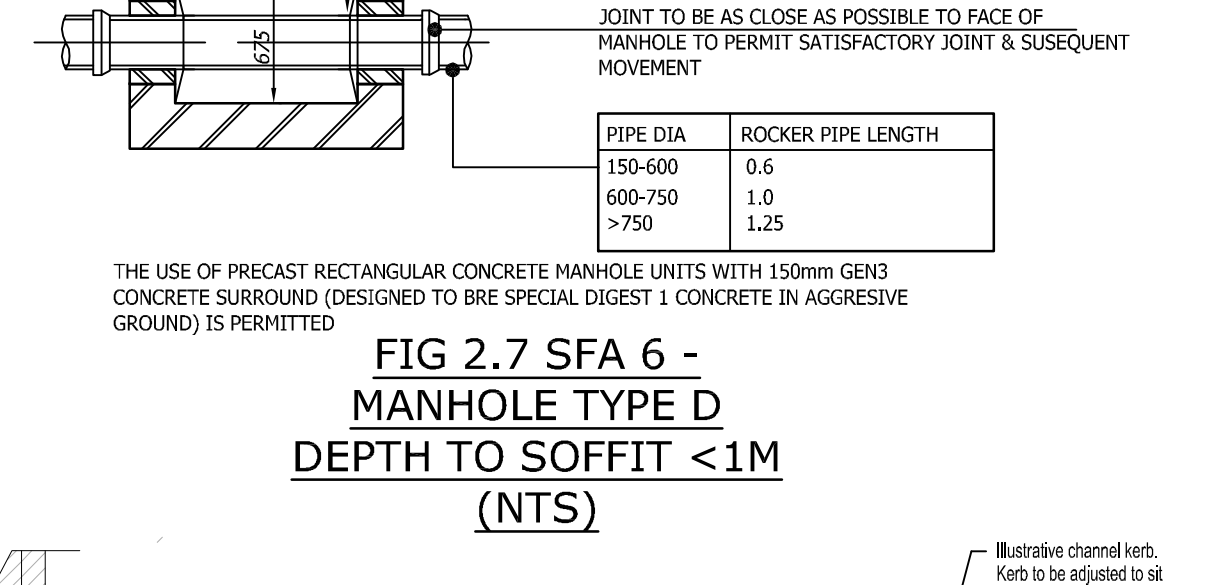
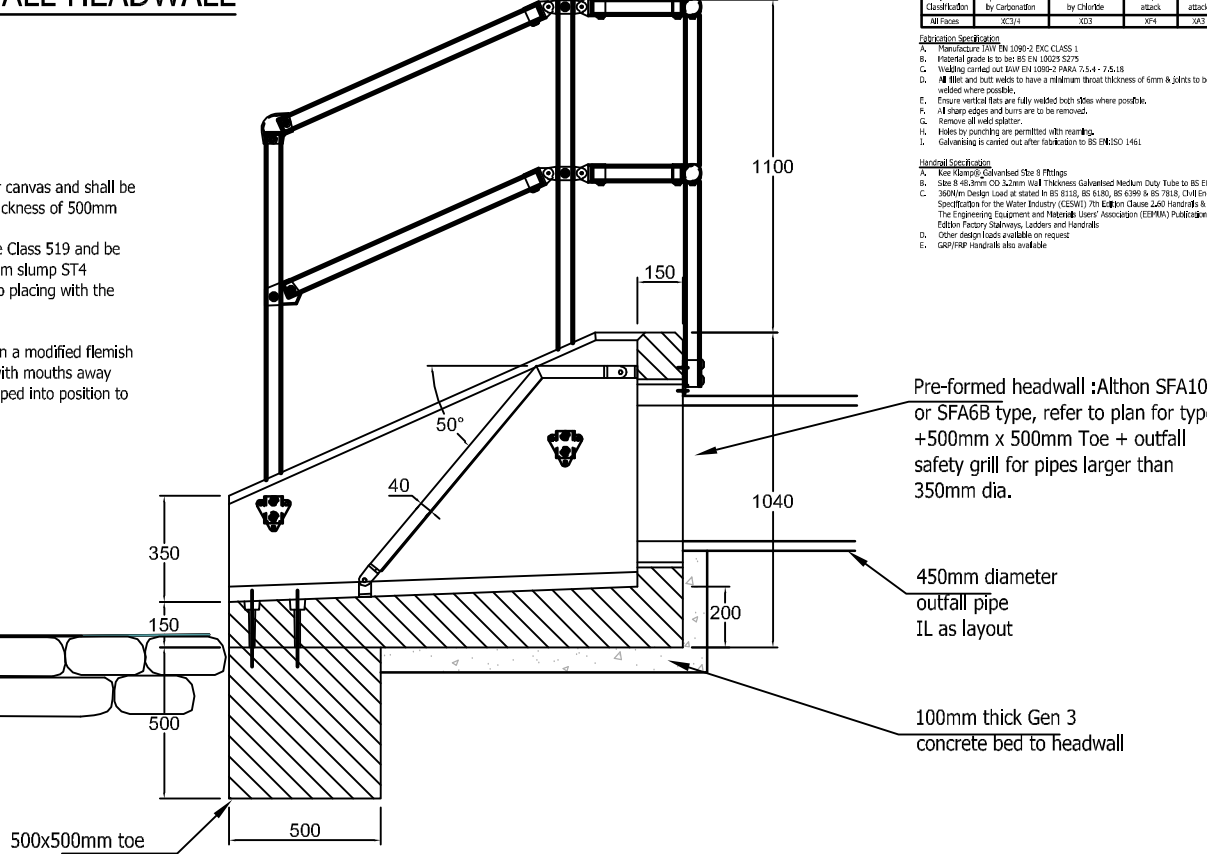
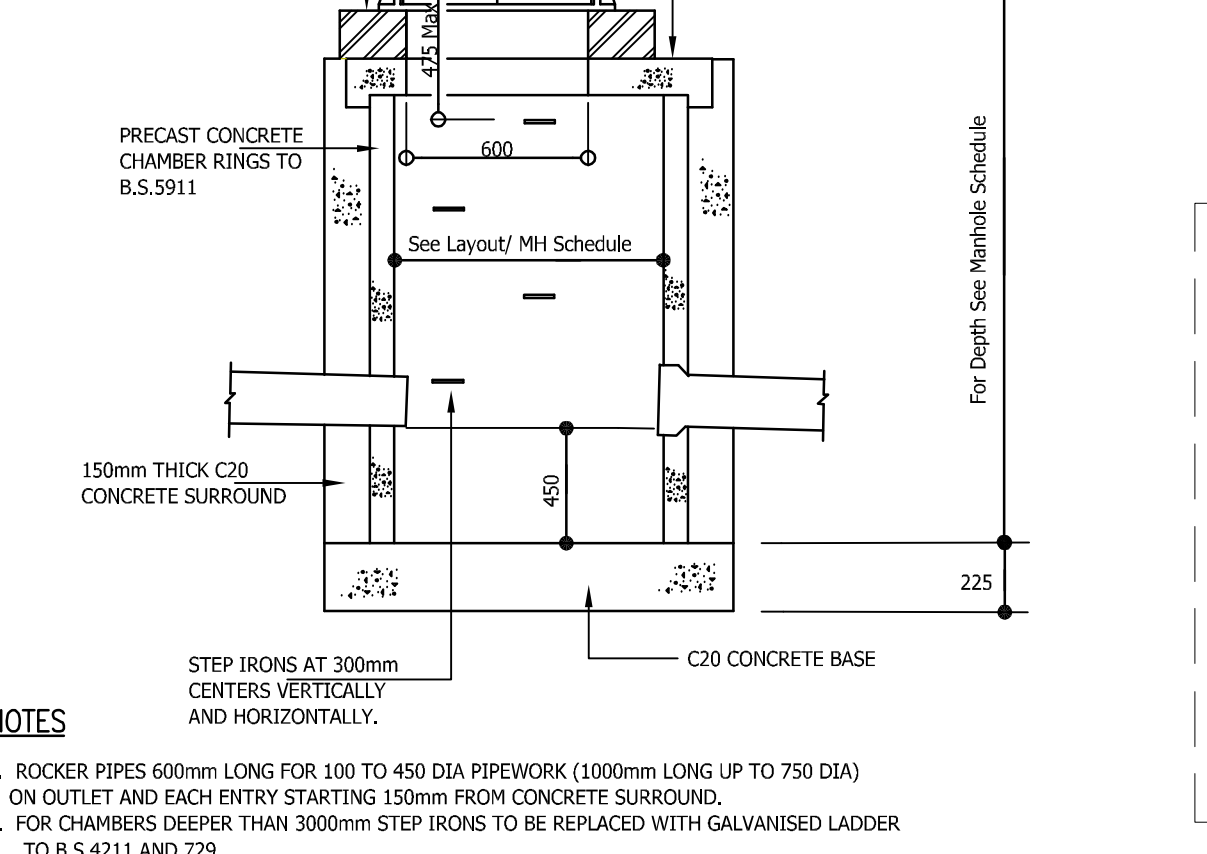


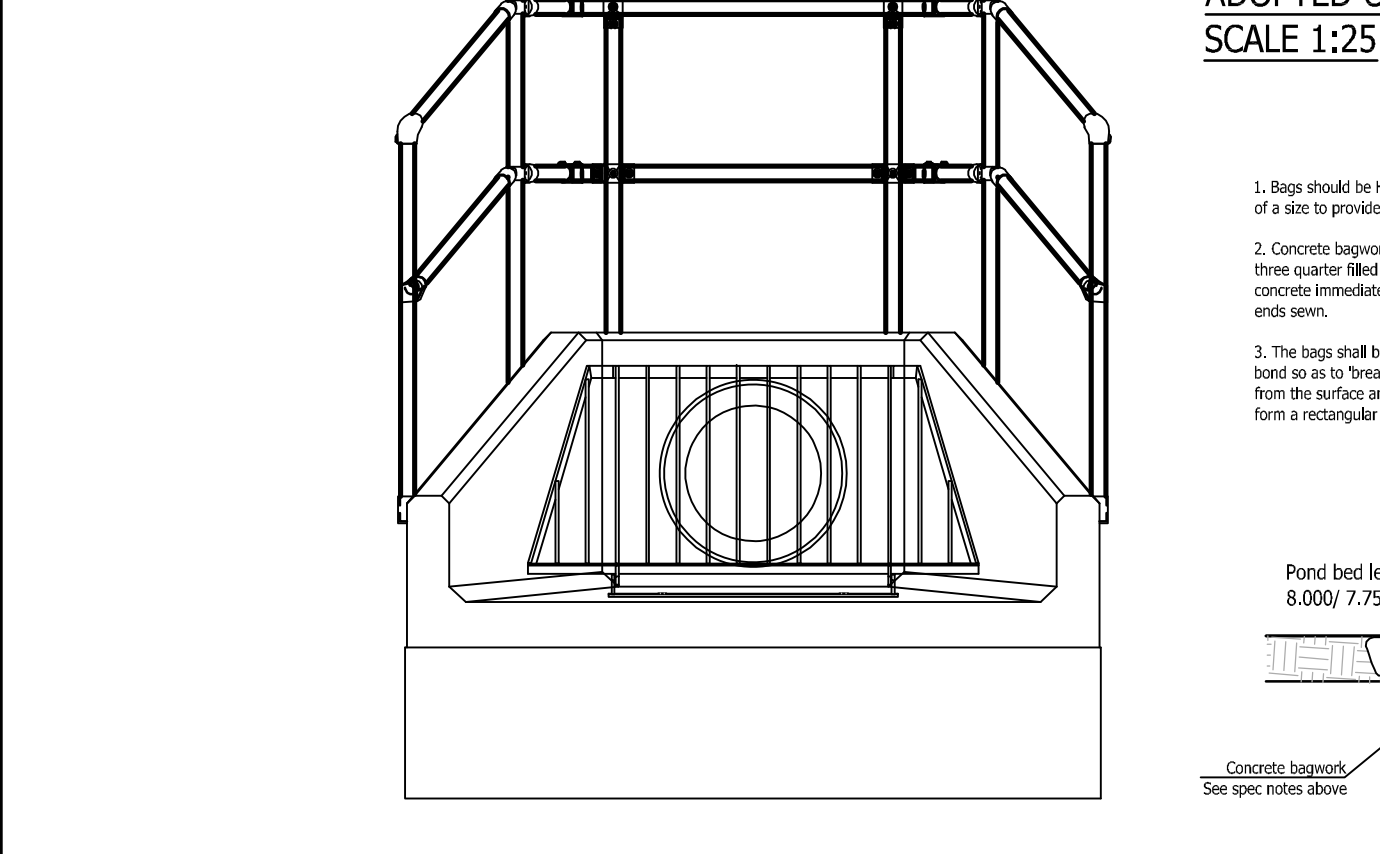

GENERAL NOTES:

All dimensions to be checked on site. All details and dimensions relating to sub-contractors or suppliers work must be checked and agreed between the sub-contractor or supplier and the main contractor.

This drawing is to be read in conjunction with all relevant architects, services and engineers drawings and specifications.

The location, size, depth and identification of existing services that may be shown or referred to on this drawing have been assessed from all intrusive observations, record drawings or the like. The contractor shall safely carry out intrusive investigations, trial holes or soundings prior to commencing work to satisfy himself that it is safe to proceed and that the assessments are accurate. Any discrepancies shall be notified to gpc prior to works commencing.

Tender or billing drawings shall not be used for construction or the tendering of materials.

Do not scale. All dimensions and levels to be site confirmed.

Copyright : This drawing must not be copied, amended nor produced without the prior written agreement of gpc.

Nominal diameter (mm)	Maximum effective length (m)
150 - 600	0.6
601 - 750	1.00
over 750	1.25

P7	02.07.20	Headwall detail revised	SDL	MR	GO
P5	25.06.20	Headwall detail revised	SDL	MR	GO
P6	29.05.20	Headwall safety grille detail added. Catchpit detail revised	GS	SDI	GO
P4	21.02.20	Headwall Detail revised	GS	SDI	GO
P3	30.01.20	Ramp Detail added	GS	MR	GO
P2	23.12.19	Updated to latest scheme	GS	MR	GO
P1	06.11.19	INITIAL ISSUE	GS	MR	GO
REV	DATE	DESCRIPTION	BY	CHK	APP

Gyoury Self
CONSULTING ENGINEERS

16/17 BOUNDARY ROAD, HOVE,
EAST SUSSEX BN3 4EF
TELEPHONE 01273 414413
E-MAIL: mail@gsprieve.co.uk
Website: www.gyouryself.com
Also at Fareham and St Albans

				
ARCHITECT RH PARTNERSHIP				
JOB TITLE ANTON & HYDE NURSERIES YAPTON ROAD BARNHAM				
DRAWING TITLE MAIN DRAINAGE DETAILS				
JOB NO. H19812	SCALE ☐ A1 NTS	DATE NOVEMBER 2019		
DRAWN GS	ENGINEER MR	CHECKED 	APP 	
STATUS D1	DRAWING SUBTITLE SUITABLE FOR COORDINATION			
REVISION P7	REVA STATUS STAGE 4 – TECHNICAL DESIGN			
DRAWING NO. 19812-GS-Z1-XX-DR-C-5105				