


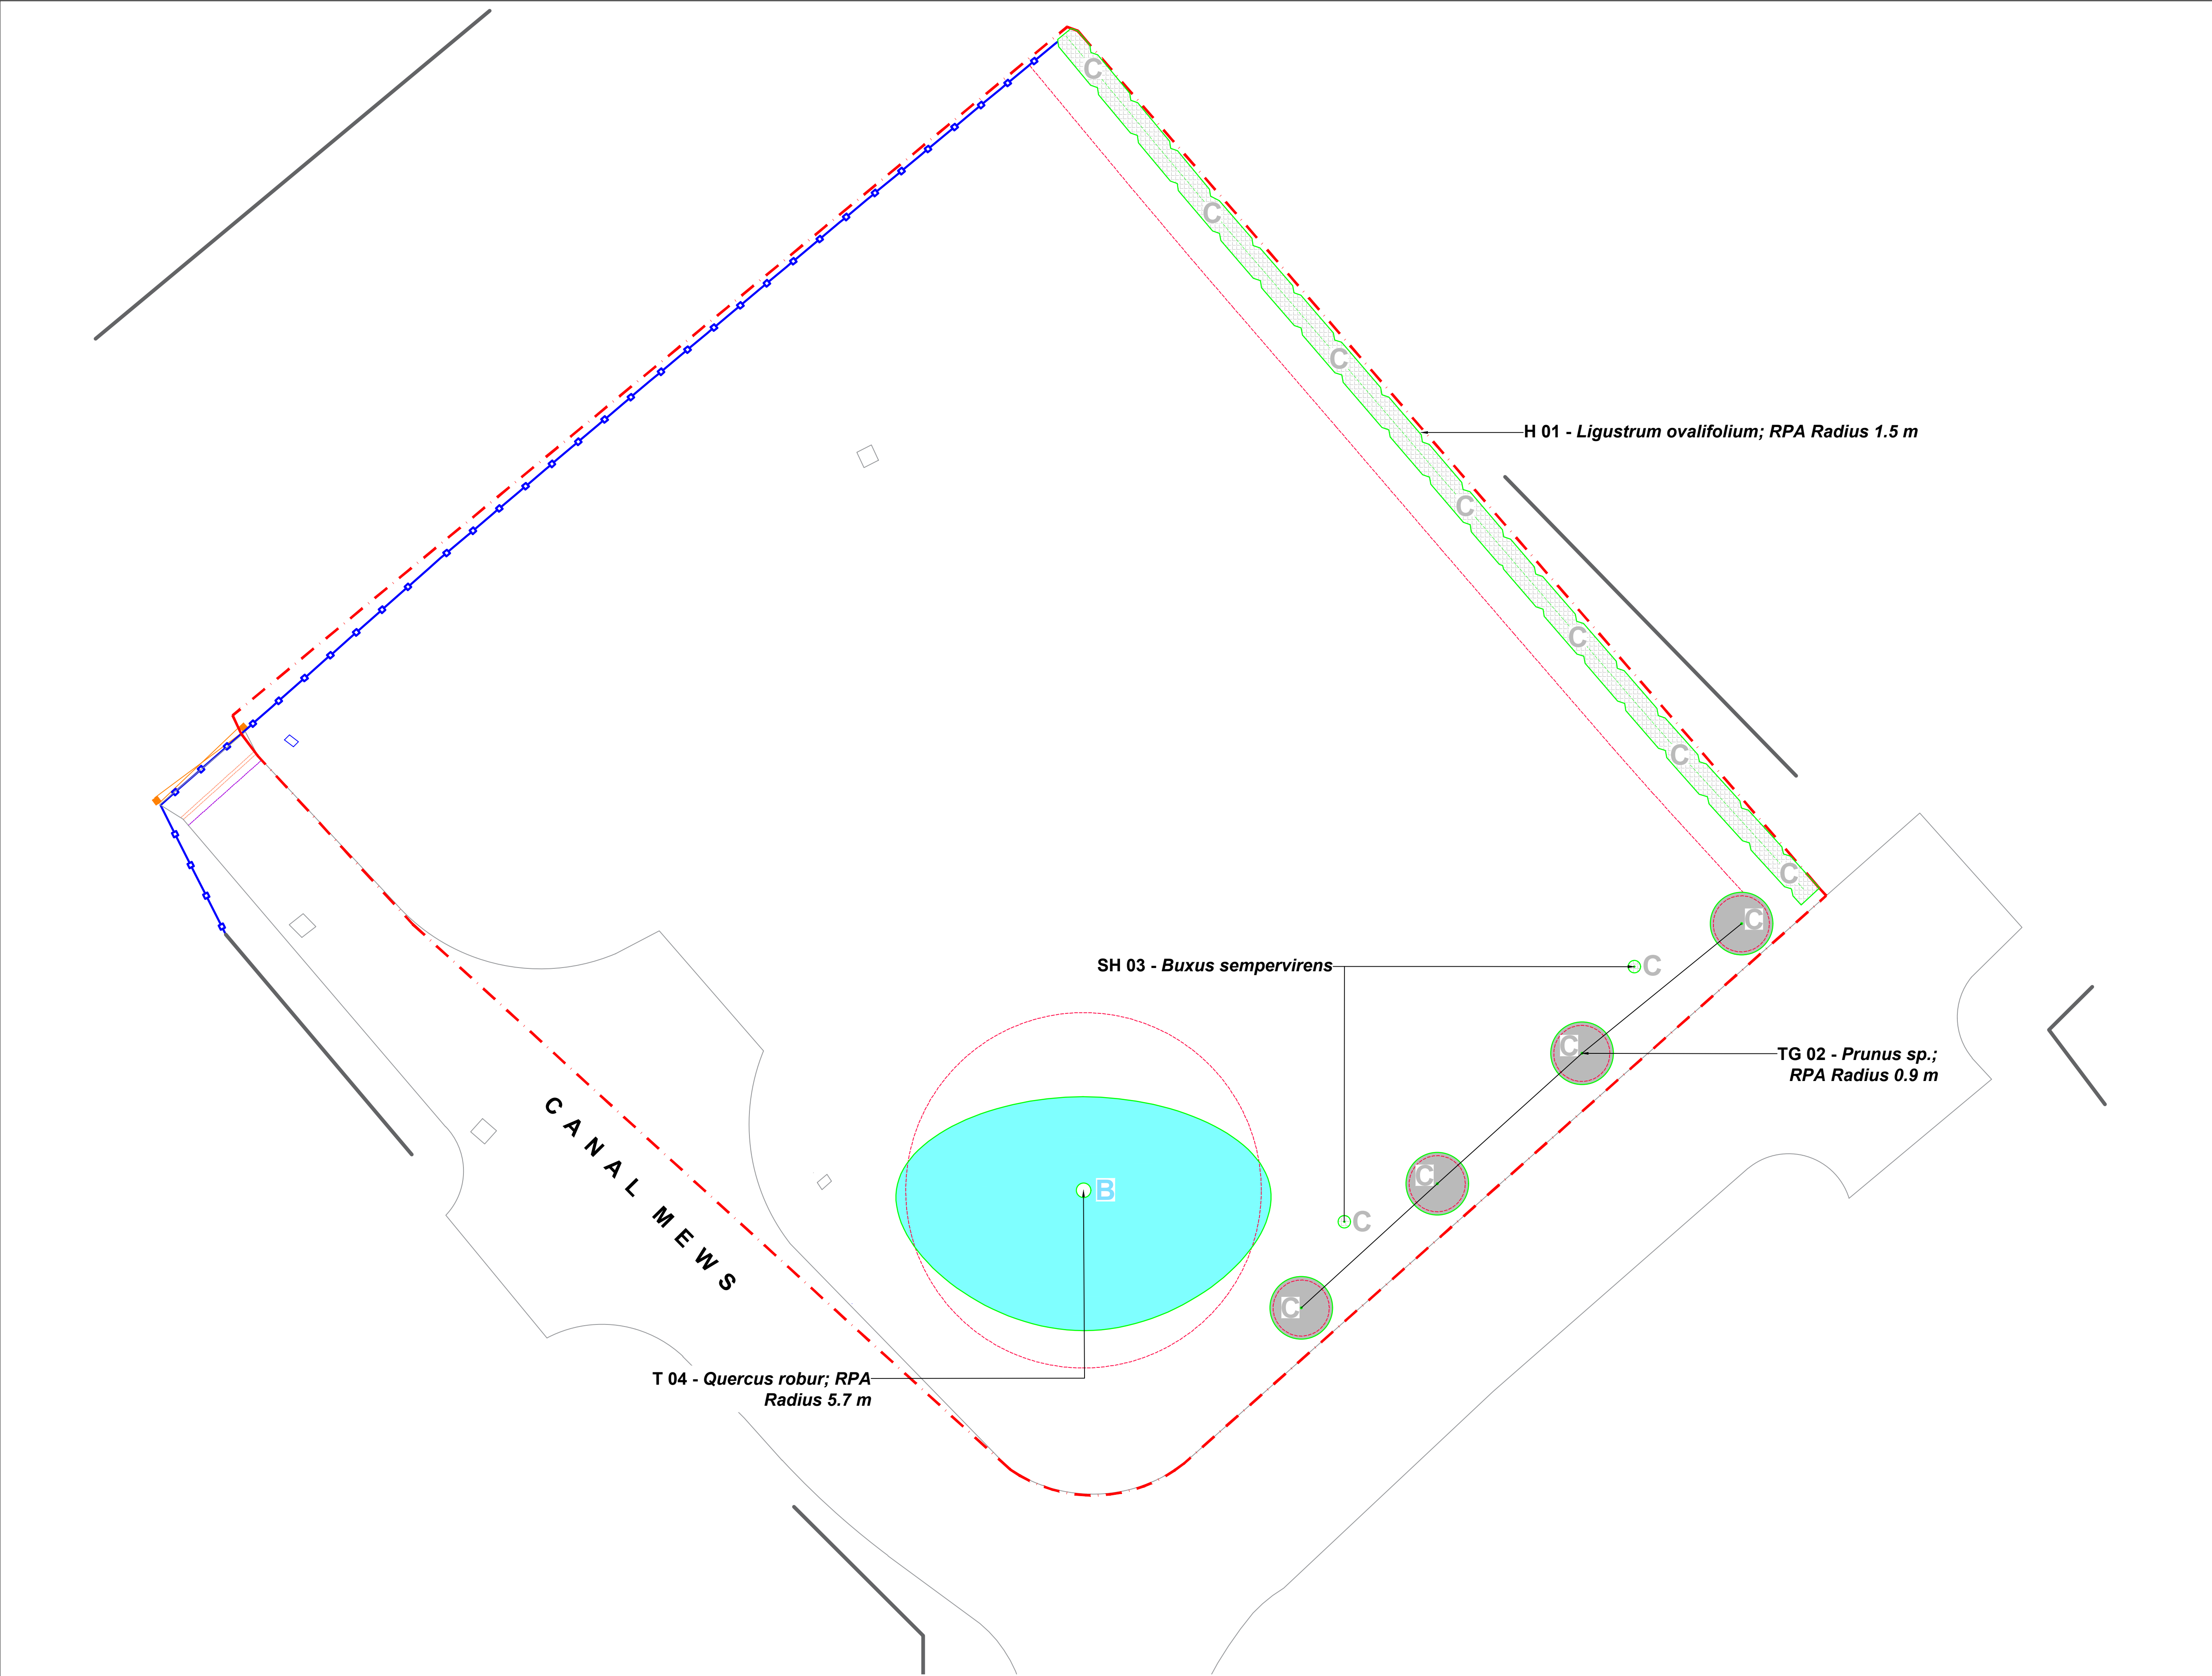


Legend

- Site Survey Boundary.
- Existing Buildings.
- Existing Fence.
- Tree/ Tree Group/ Tree Line/ Hedge Identification Label
- Tree Root Protection Areas
Tree Root Protection Areas calculated and specified in accordance with BS 5837:2012 - 'Trees in Relation to Design, Demolition and Construction - Recommendations'.
- Category B Trees
Trees of Moderate Quality and Value.
- Category C Trees
Trees of Low Quality and Value.
- Category C Shrubs and Hedges
Ornamental Shrubs and Hedges of Low Quality and Value.

Notes:
The original of this drawing was produced in colour - a monochrome copy should not be relied upon.
Drawing to be viewed in conjunction with:
LLD1345-ARB-SCH-001-Existing Tree Schedule.

PLANNING ISSUE

Rev	Description	Date	Initials
00	Planning Issue	17.01.21	TT

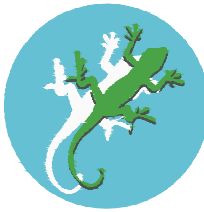

LIZARD
Landscape Design and Ecology

The Old Bank, 34 South Street, Tarring, Worthing, West Sussex, BN14 7LH
T. 01903 216033 E. lizardlandscape@btconnect.com W. lizardlandscape.co.uk

Project Title and Location		
Land off Canal Mews, Barnham		
Client		
Seaward Properties Ltd		
Drawing Title		
Tree Constraints Plan		
Scale	Drawn	Date
1:100@A1	GS	03.01.2018
	Approved	
	JJ	
Drawing No	Revision	
LLD2201-ARB-DWG-001	00	
CAD Filename		

Tree Constraints Plan

Land off Canal Mews, Barnham, West Sussex