


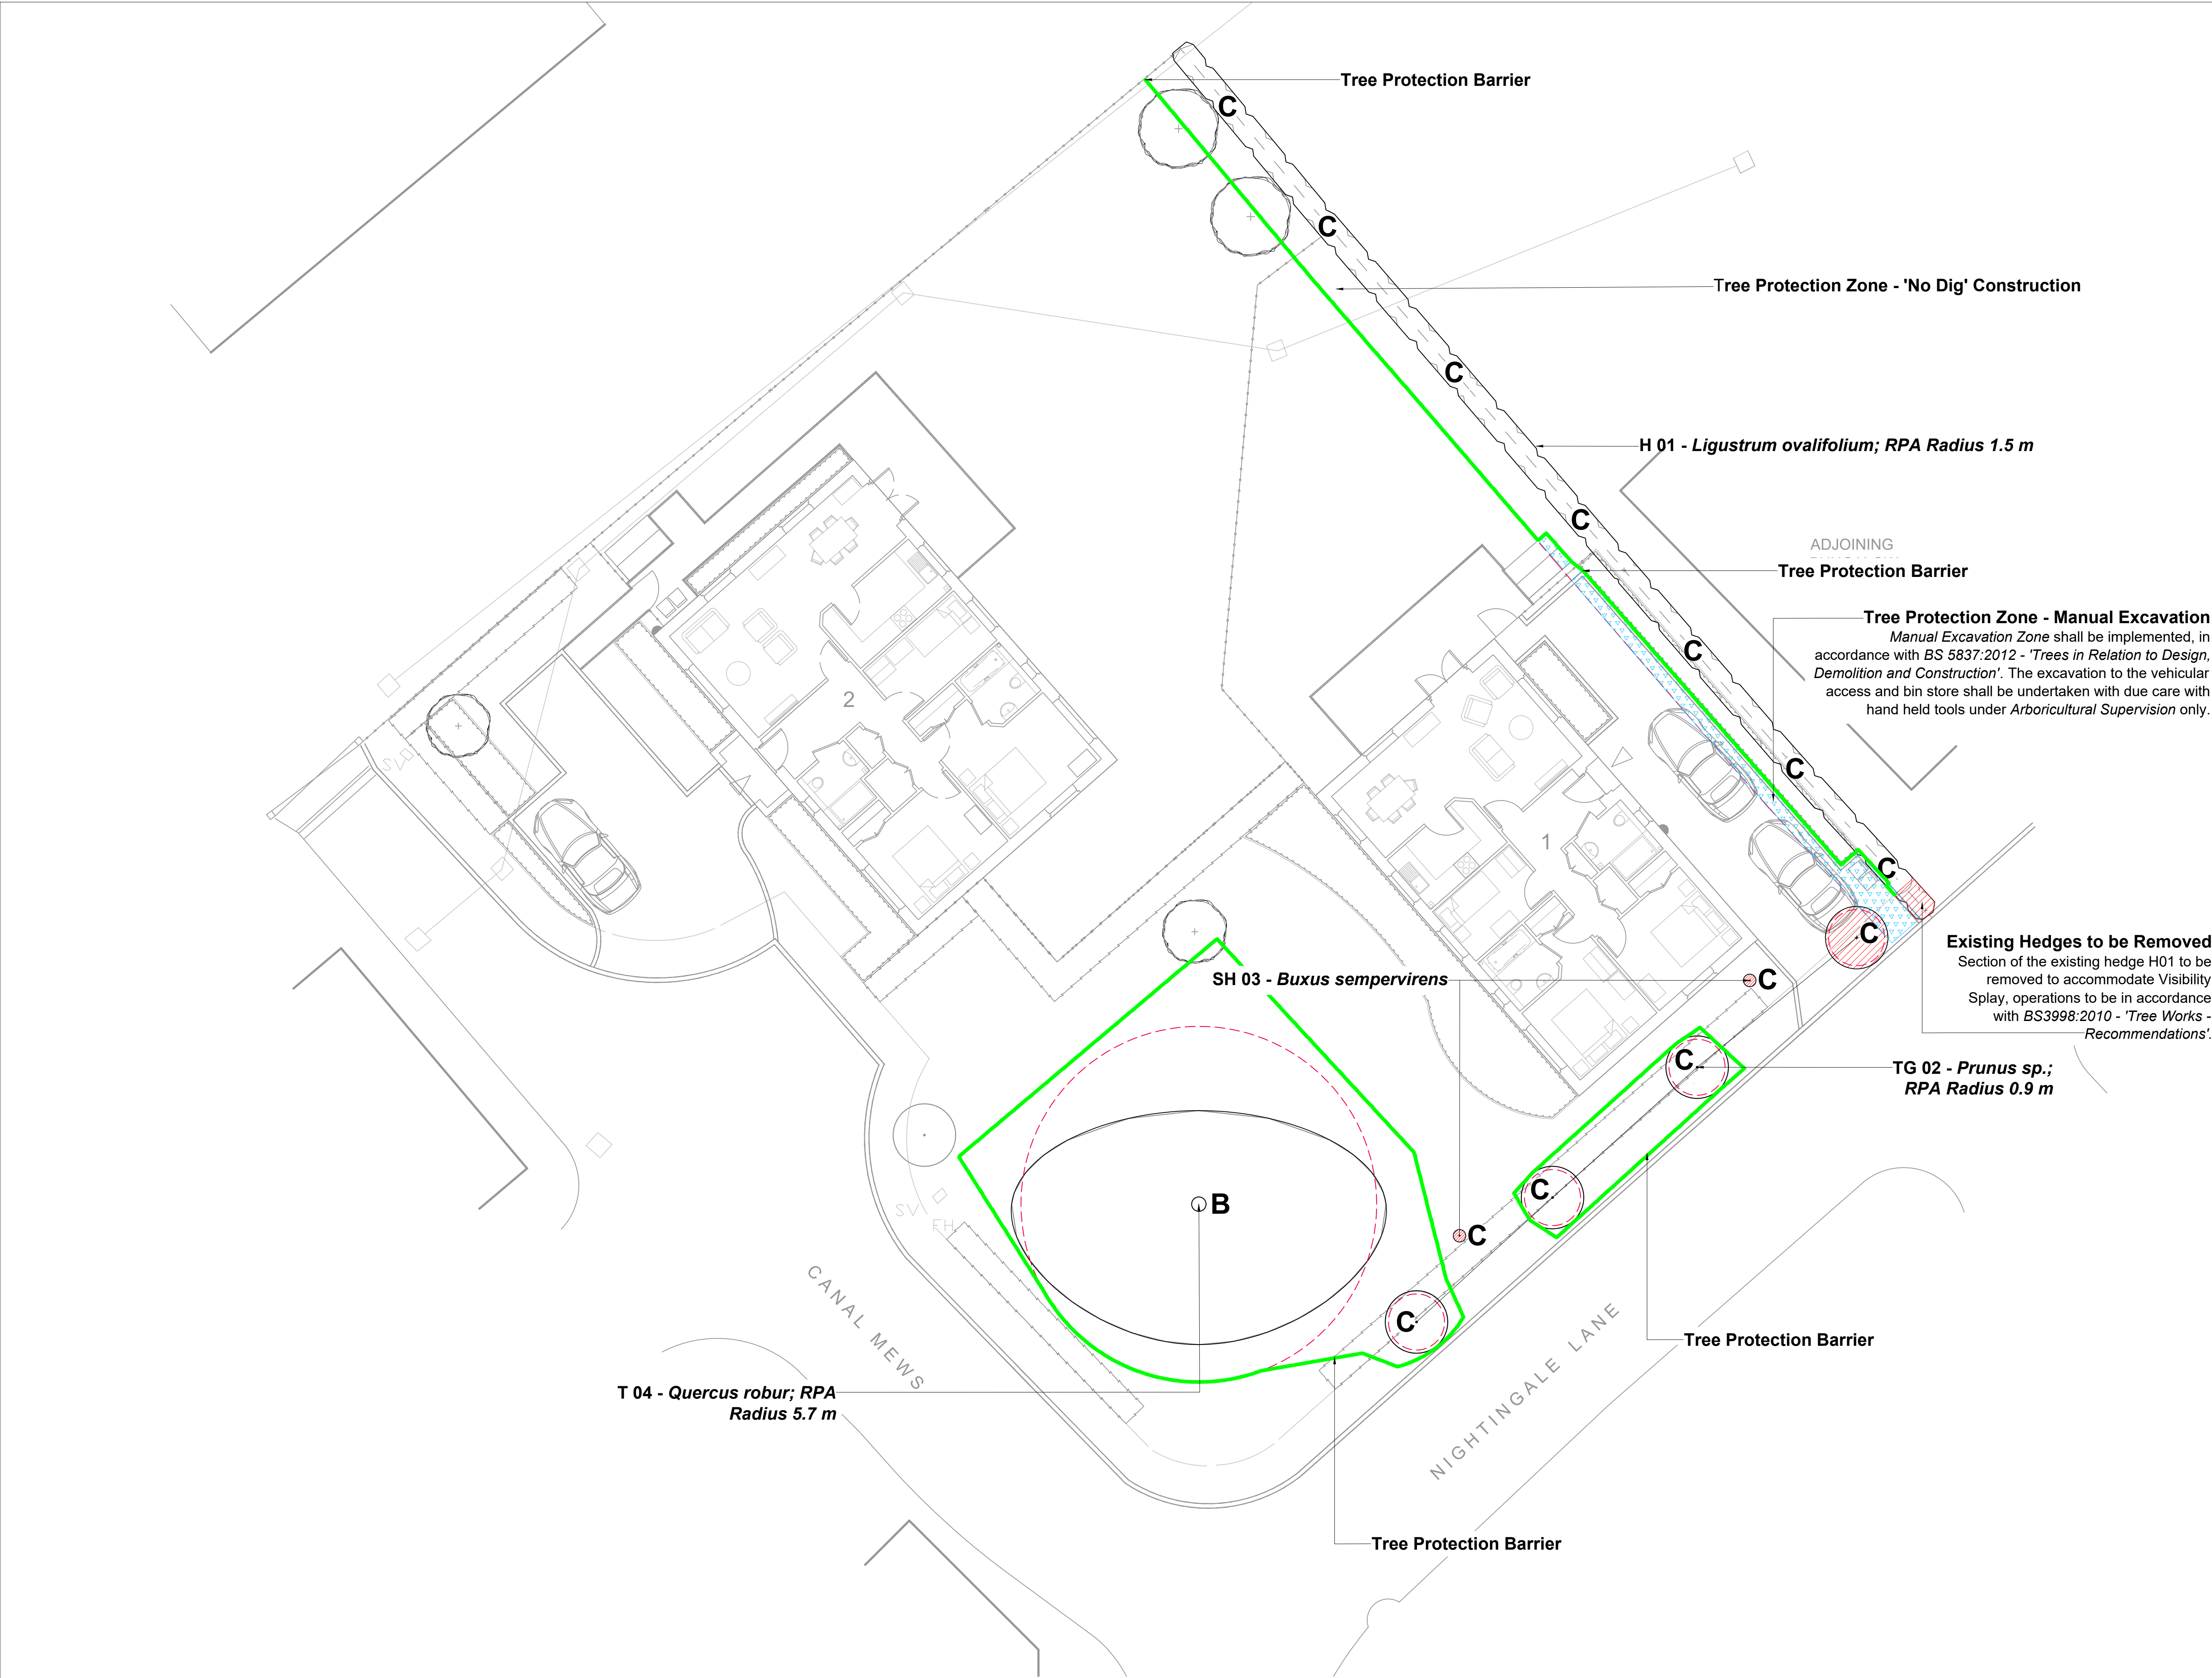

Legend

T 04 **Tree and Shrub Numbers.**

Tree Root Protection Areas
Tree Root Protection Areas calculated and specified in accordance with BS 5837:2012 - 'Trees in Relation to Design, Demolition and Construction - Recommendations'.

B **Category B Trees**
Trees of Moderate Quality and Value.

C **Category C Trees**
Trees of Low Quality and Value.

C **Category C Shrubs and Hedges**
Ornamental Shrubs and Hedges of Low Quality and Value.

Existing Trees and Shrubs to be Removed
Tree and Shrub Removal operations to be in accordance with BS3998:2010 - 'Tree Works - Recommendations'.

Existing Hedges to be Removed
Section of the existing hedge H01 to be removed to accommodate Visibility Splay, operations to be in accordance with BS3998:2010 - 'Tree Works - Recommendations'.

Tree Protection Zone - Manual Excavation
Manual Excavation Zone shall be implemented, in accordance with BS 5837:2012 - 'Trees in Relation to Design, Demolition and Construction'. The excavation to the vehicular access shall be undertaken with due care with hand held tools under Arboricultural Supervision only.

Tree Protection Barrier
All Tree Protection and Tree Protection Barriers to be in accordance with BS 5837:2012 - 'Trees in Relation to Design, Demolition and Construction - Recommendations'.
Tree Protective Barrier to be 2.0 metres height 'Heras' Welded Wire Mesh Fencing secured to a scaffolding framework, set into the existing ground, and positioned to the outside edge of the existing Tree Root Protection Area, or as specified.

- Notes:
- Drawing to be read in colour.
 - For details of existing trees and vegetation refer to: LLD2201-ARB-SCH-001 - Existing Tree Schedule & Schedule of Tree Works;
 - For assessment of effects of the proposed development on existing trees refer to LLD2201-ARB-REP-001- Arboricultural Impact Assessment and Method Statement;
 - For landscape proposal refer to LLD2201-LAN-DWG-001 - Hard and Soft Landscape General Arrangement Drawing.

PLANNING ISSUE

Rev	Description	Date	Initials
01	Planning Issue	18.02.21	GL
00	Planning Issue	17.02.21	TT

LIZARD
Landscape Design and Ecology

The Old Bank, 34 South Street, Tarring, Worthing, West Sussex, BN14 7LH
T. 01903 216033 E. lizardlandscape@btconnect.com W. lizardlandscapeecology.com

Client Seaward Properties Ltd.			
Project Title and Location Land off Canal Mews, Barnham			
Drawing Title Tree Retention Protection Plan			
Scale 1:100@A1	Drawn LB	Approved JJ	Date 22.07.19
Drawing No LLD2201-ARB-DWG-002	Revision 01		

Tree Retention and Protection Plan Land off Canal Mews, Barnham, West Sussex

