




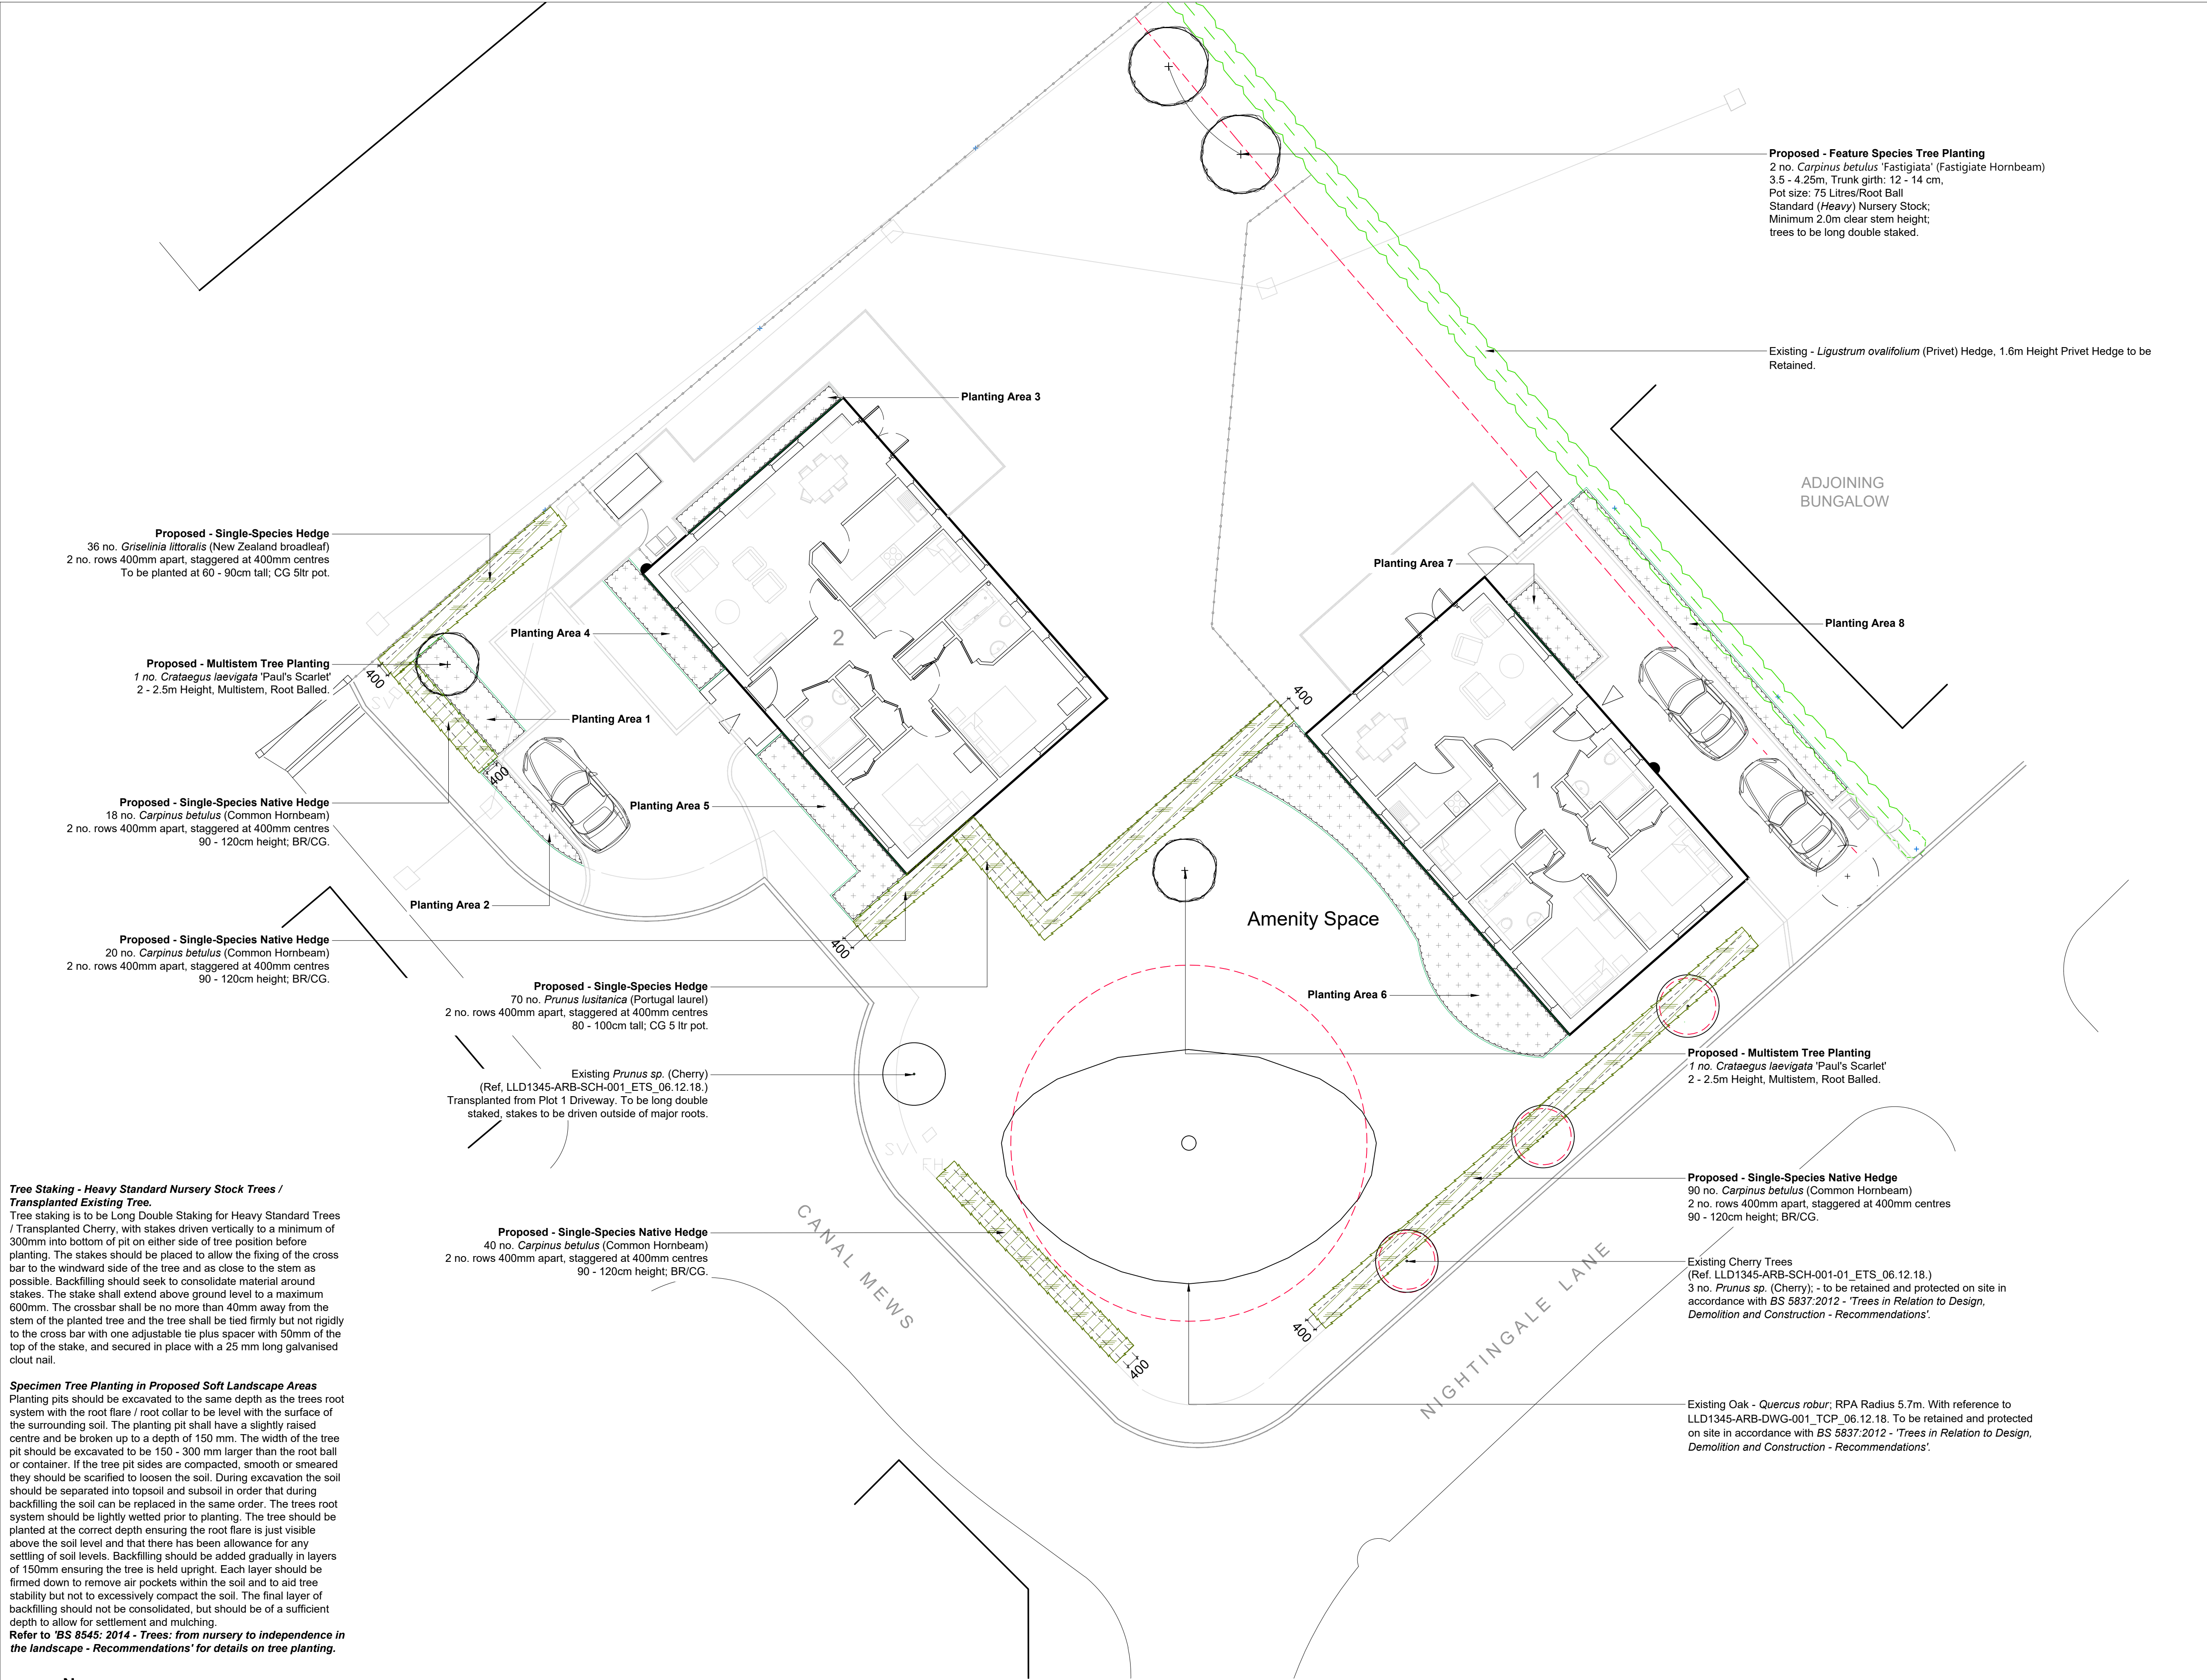


Legend

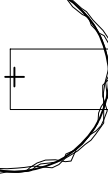

Proposed - Feature Tree Planting

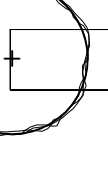

Proposed - Multistem Tree Planting

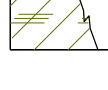

Proposed - Single-Species Hedge

Soil Specification

Proposed Tree Planting
All proposed tree planting areas to be minimum 600 mm depth subsoil overlain with a minimum of 300 mm depth of topsoil tested and certified to achieve *BS 3882: 2015*. Topsoil to be tested and certified by a Soil Scientist.

Proposed Hedge Planting All proposed Hedge Planting areas to be minimum 300 mm depth subsoil overlain with a minimum of 300 mm depth of topsoil tested and certified to achieve *BS 3882: 2015*. Topsoil to be tested and certified by a Soil Scientist.

Proposed Feature Planting
All proposed Feature Planting planting areas to be minimum 300 mm depth subsoil overlain with a minimum of 300 mm depth of topsoil tested and certified to achieve *BS 3882: 2015*. Topsoil to be tested and certified by a Soil Scientist.

- All Imported Topsoil: to be Multi-Purpose Topsoil to *BS 3882: 2015*. Topsoil to be tested and certified by a Soil Scientist;
- Areas of existing topsoil utilised in-situ: to accord with *BS 3882: 2015*; tested and certified by a Soil Scientist;
- Existing stripped topsoil (stored and re used): to be screened / cultivated to accord with *BS 3882: 2015*; tested and certified by a Soil Scientist.

Mulching

All proposed feature planting areas to be overlain with 75mm depth Ornamental Bark Mulch. Planting areas to be mulched with fine graded ornamental bark mulch; 5 - 35mm nominal particle size; *BS4970:1987*.

Notes:

- All alternatives to proposed materials to be fit for purpose, of equal quality and subject to Landscape Architect's approval.
- For detailed hard and soft landscape scheme proposals refer to *LLD2201-LAN-DWG-100 - Hard and Soft Landscape General Arrangement*; *LLD2201-LAN-DWG-200 - Infrastructure Planting*; *LLD2201-LAN-DWG-201 - Ornamental Planting Areas*; and *LLD2201-LAN-SCH-001 - Detailed Planting Schedule and Specification*.
- For detailed Hard and Soft Landscape specification: *LLD2201-LAN-SPE-001 - Hard and Soft Landscape Specification*.

PLANNING ISSUE

Rev	Description	Date	Initials
02	Planning Issue	18.02.21	GL
01	Planning Issue	17.02.21	GL
00	Draft Issue	09.02.21	GL



The Old Bank, 34 South Street, Tarring, Worthing, West Sussex, BN14 7LH
T. 01903 216033 E. lizardlandscape@btconnect.com W. lizardlandscapeology.com

Client			
Seaward Properties Ltd			
Project Title and Location			
Land Off Canal Mews			
Canal Mews, Banrham, West Sussex			
Drawing Title			
Detailed Planting Plan			
Infrastructure Planting Areas			
Scale	Drawn	Approved	Date
1:100@A1	GL	KM	09.02.21
Drawing No	Revision		
LLD2201-LAN-DWG-200	02		

Detailed Planting Plan - Infrastructure Planting Areas

Canal Mews, Barnham, West Sussex