


NOTES


ROOF - Plain concrete tiles to pitched roof.

WALLS - Face brick to external walls.


WINDOWS/DOORS - White framed PVC double glazed units.

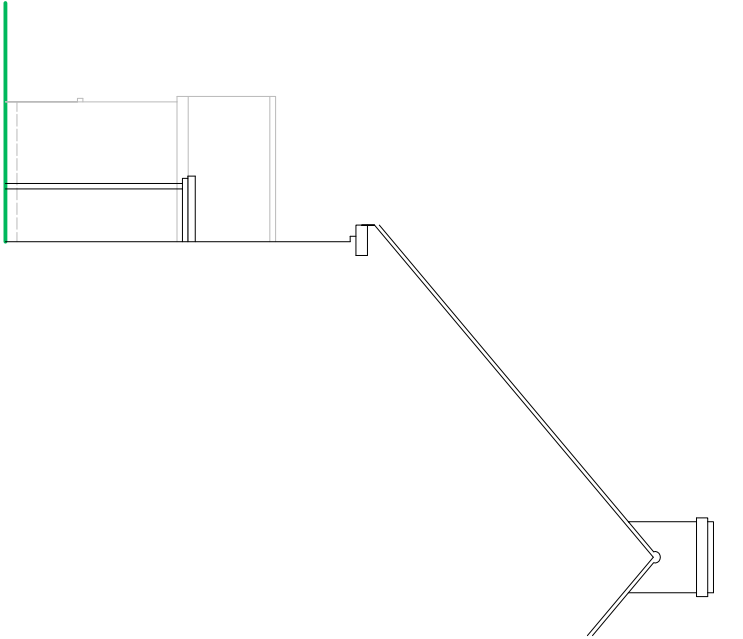


SIDE ELEVATION

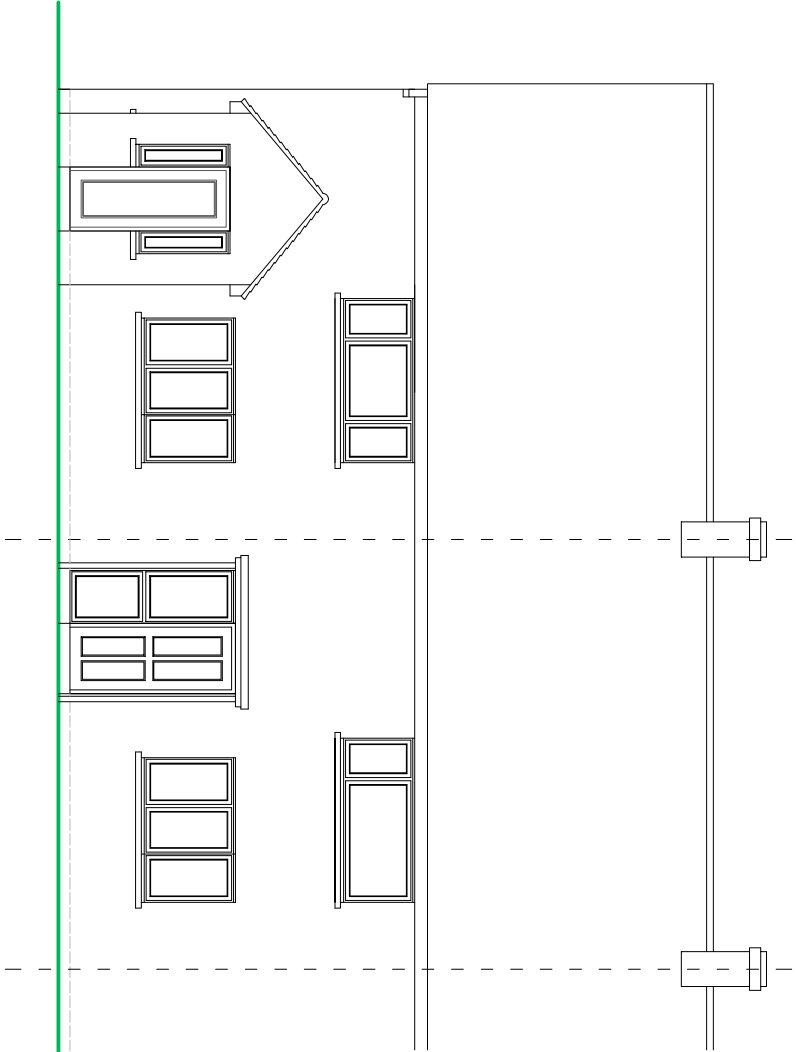

FRONT ELEVATION

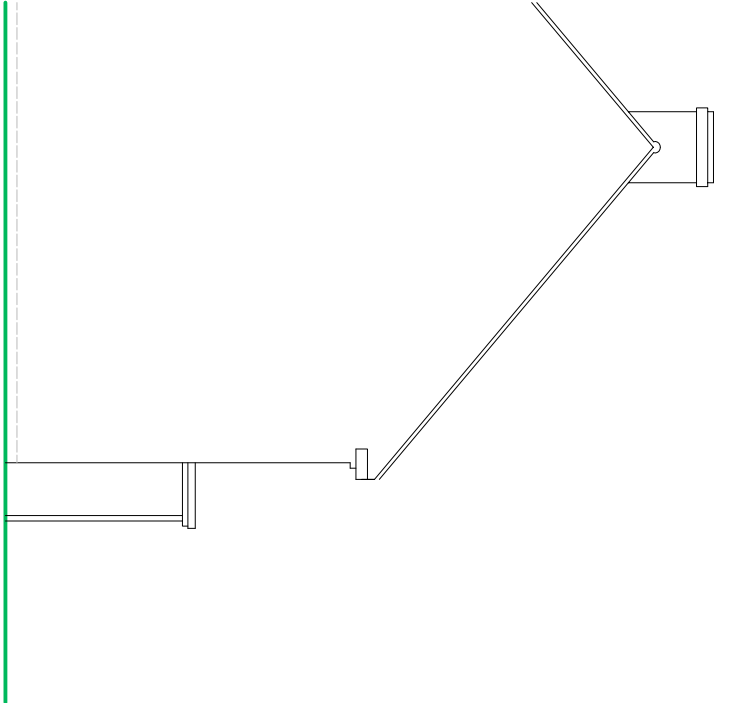

SIDE ELEVATION

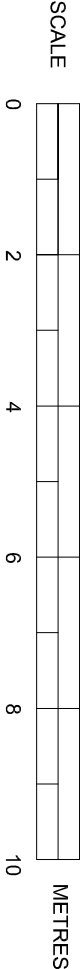

EXISTING ELEVATIONS

SUSSEX BUILDING CONSULTANCY LIMITED

3 HIGHVIEW ROAD, EASTERGATE,
CHICHESTER, WEST SUSSEX.

SCALE - 1/100 REV - DATE - 23/04/2019

LABC

3 NORTHGATE ROAD
POZI 5LZ
BOGNOR REGIS

TEL - (01243) 681379