


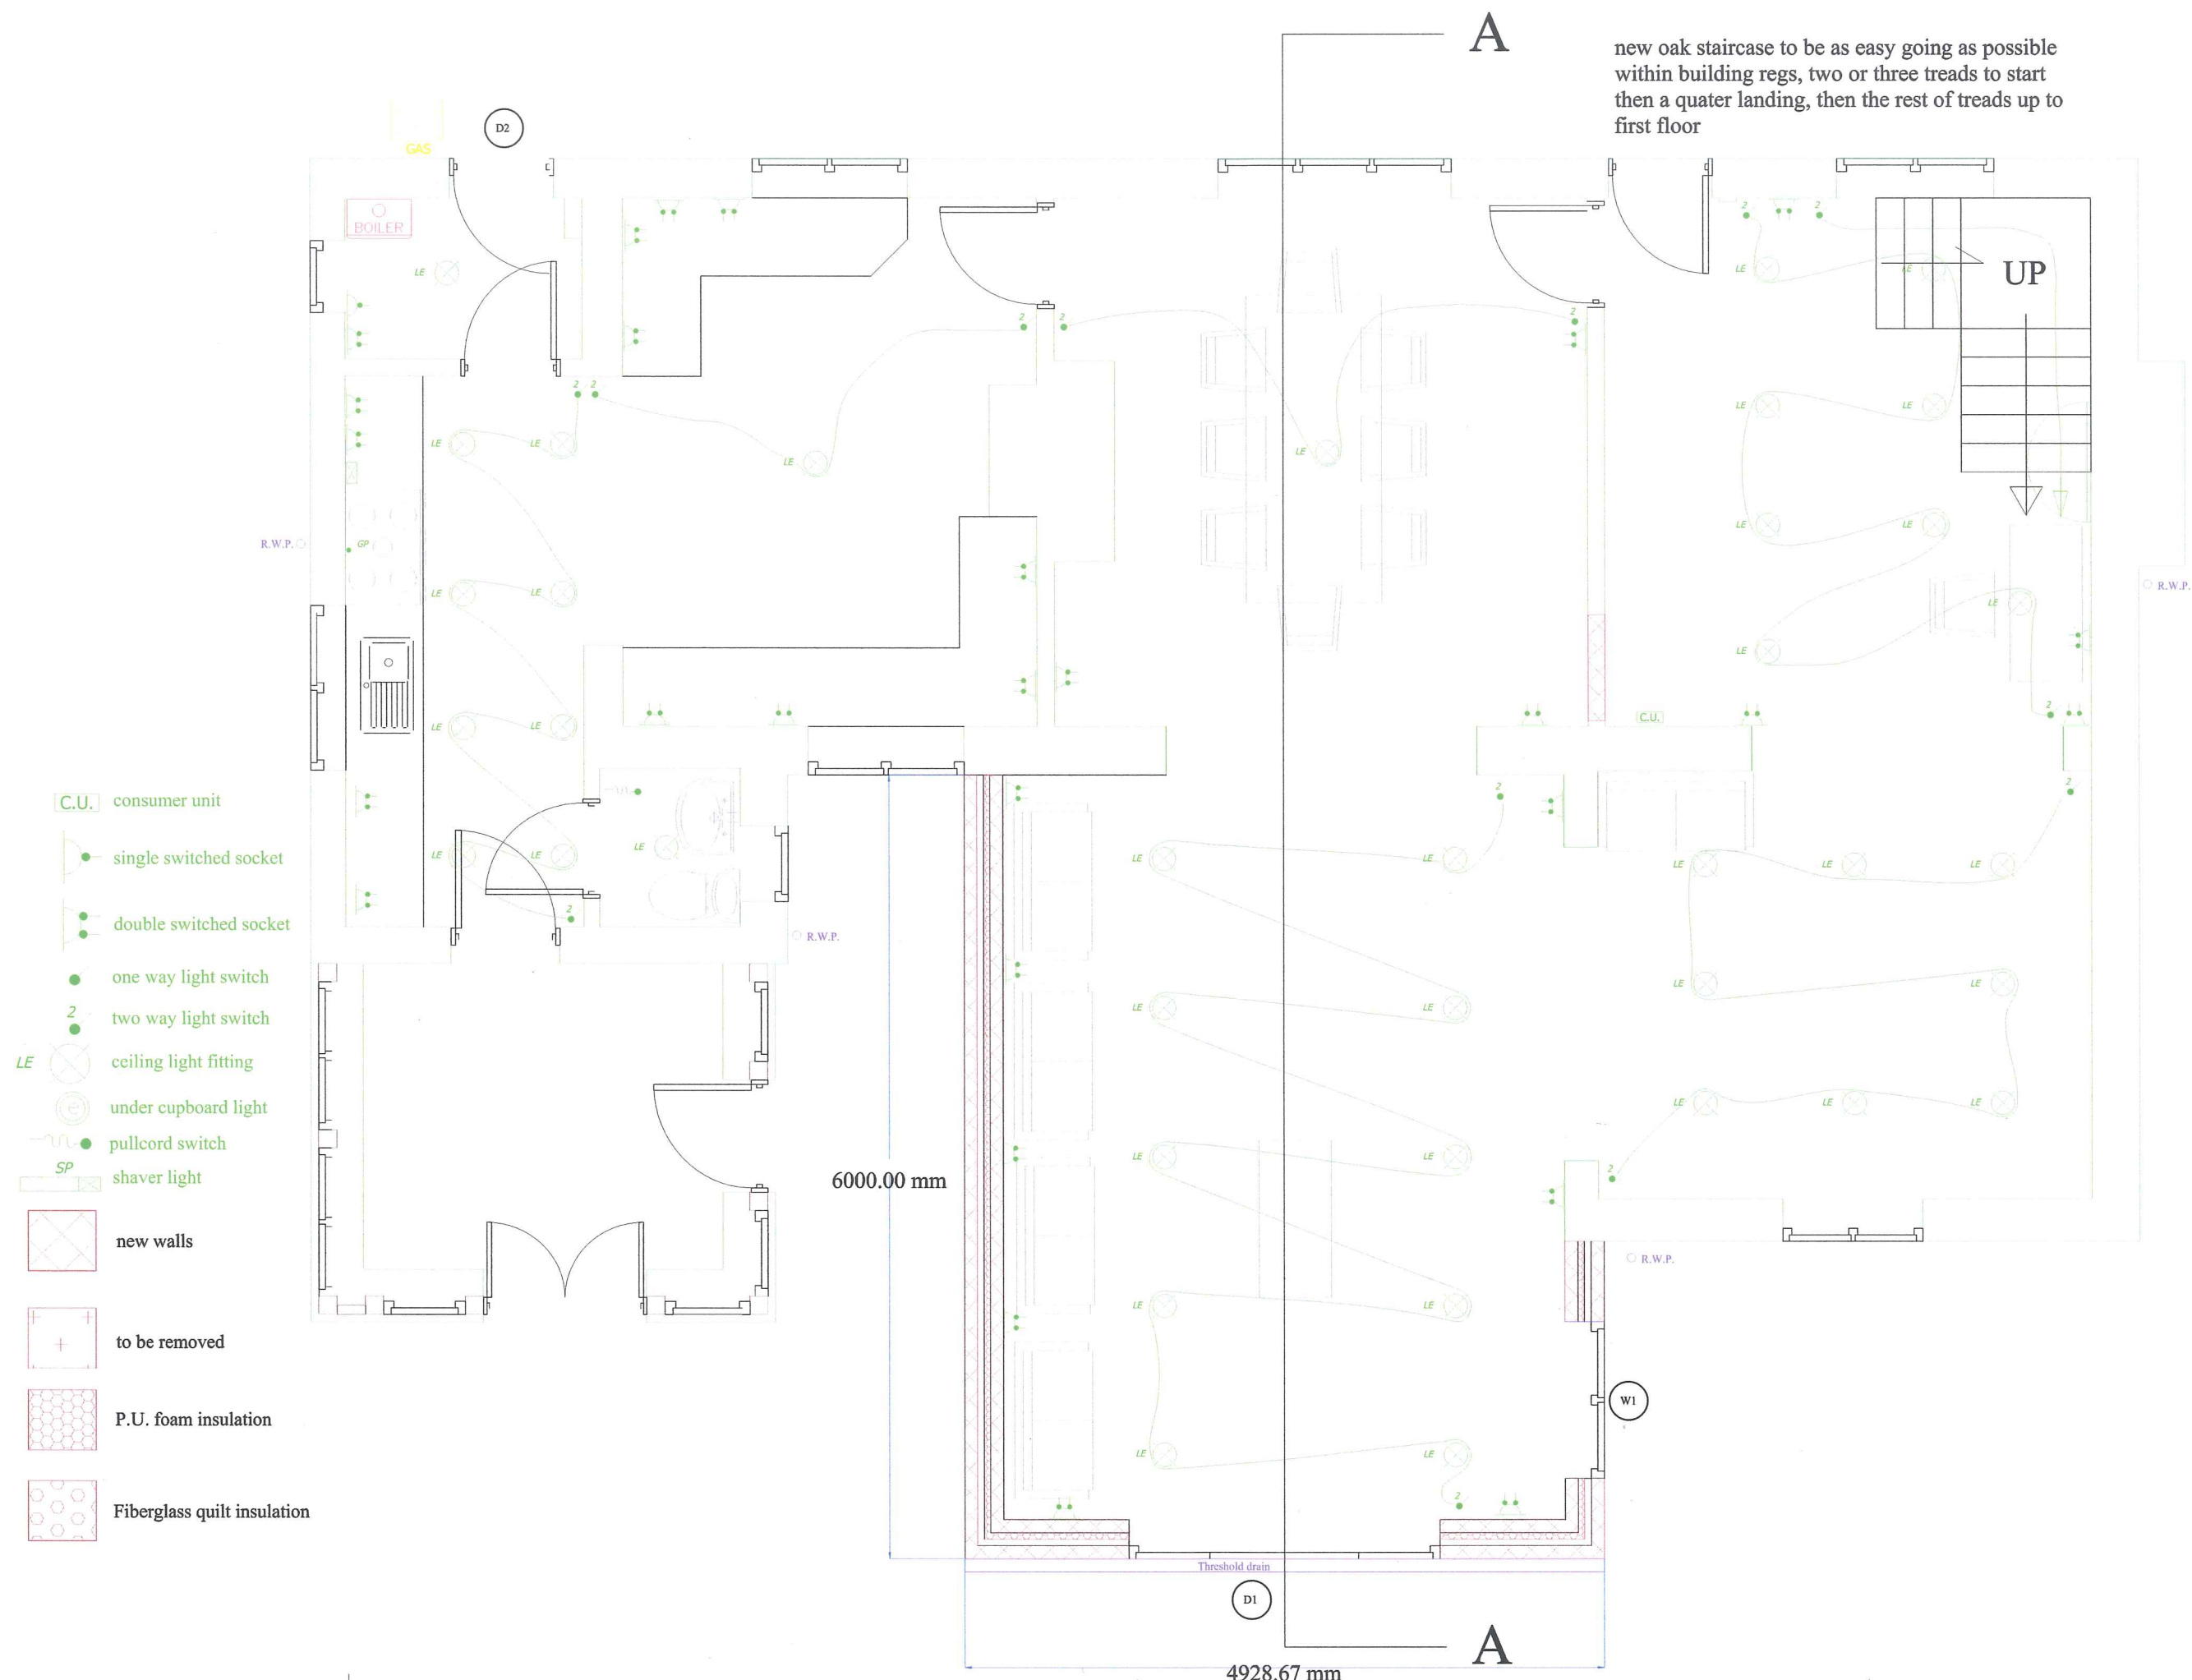

new oak staircase to be as easy going as possible within building regs, two or three treads to start then a quater landing, then the rest of treads up to first floor

- C.U. consumer unit
- single switched socket
- double switched socket
- one way light switch
- 2 ● two way light switch
- LE ⊗ ceiling light fitting
- ⊗ under cupboard light
- pullcord switch
- SP ⊗ shaver light
- ▨ new walls
- ▩ to be removed
- ▨ P.U. foam insulation
- ▨ Fiberglass quilt insulation