
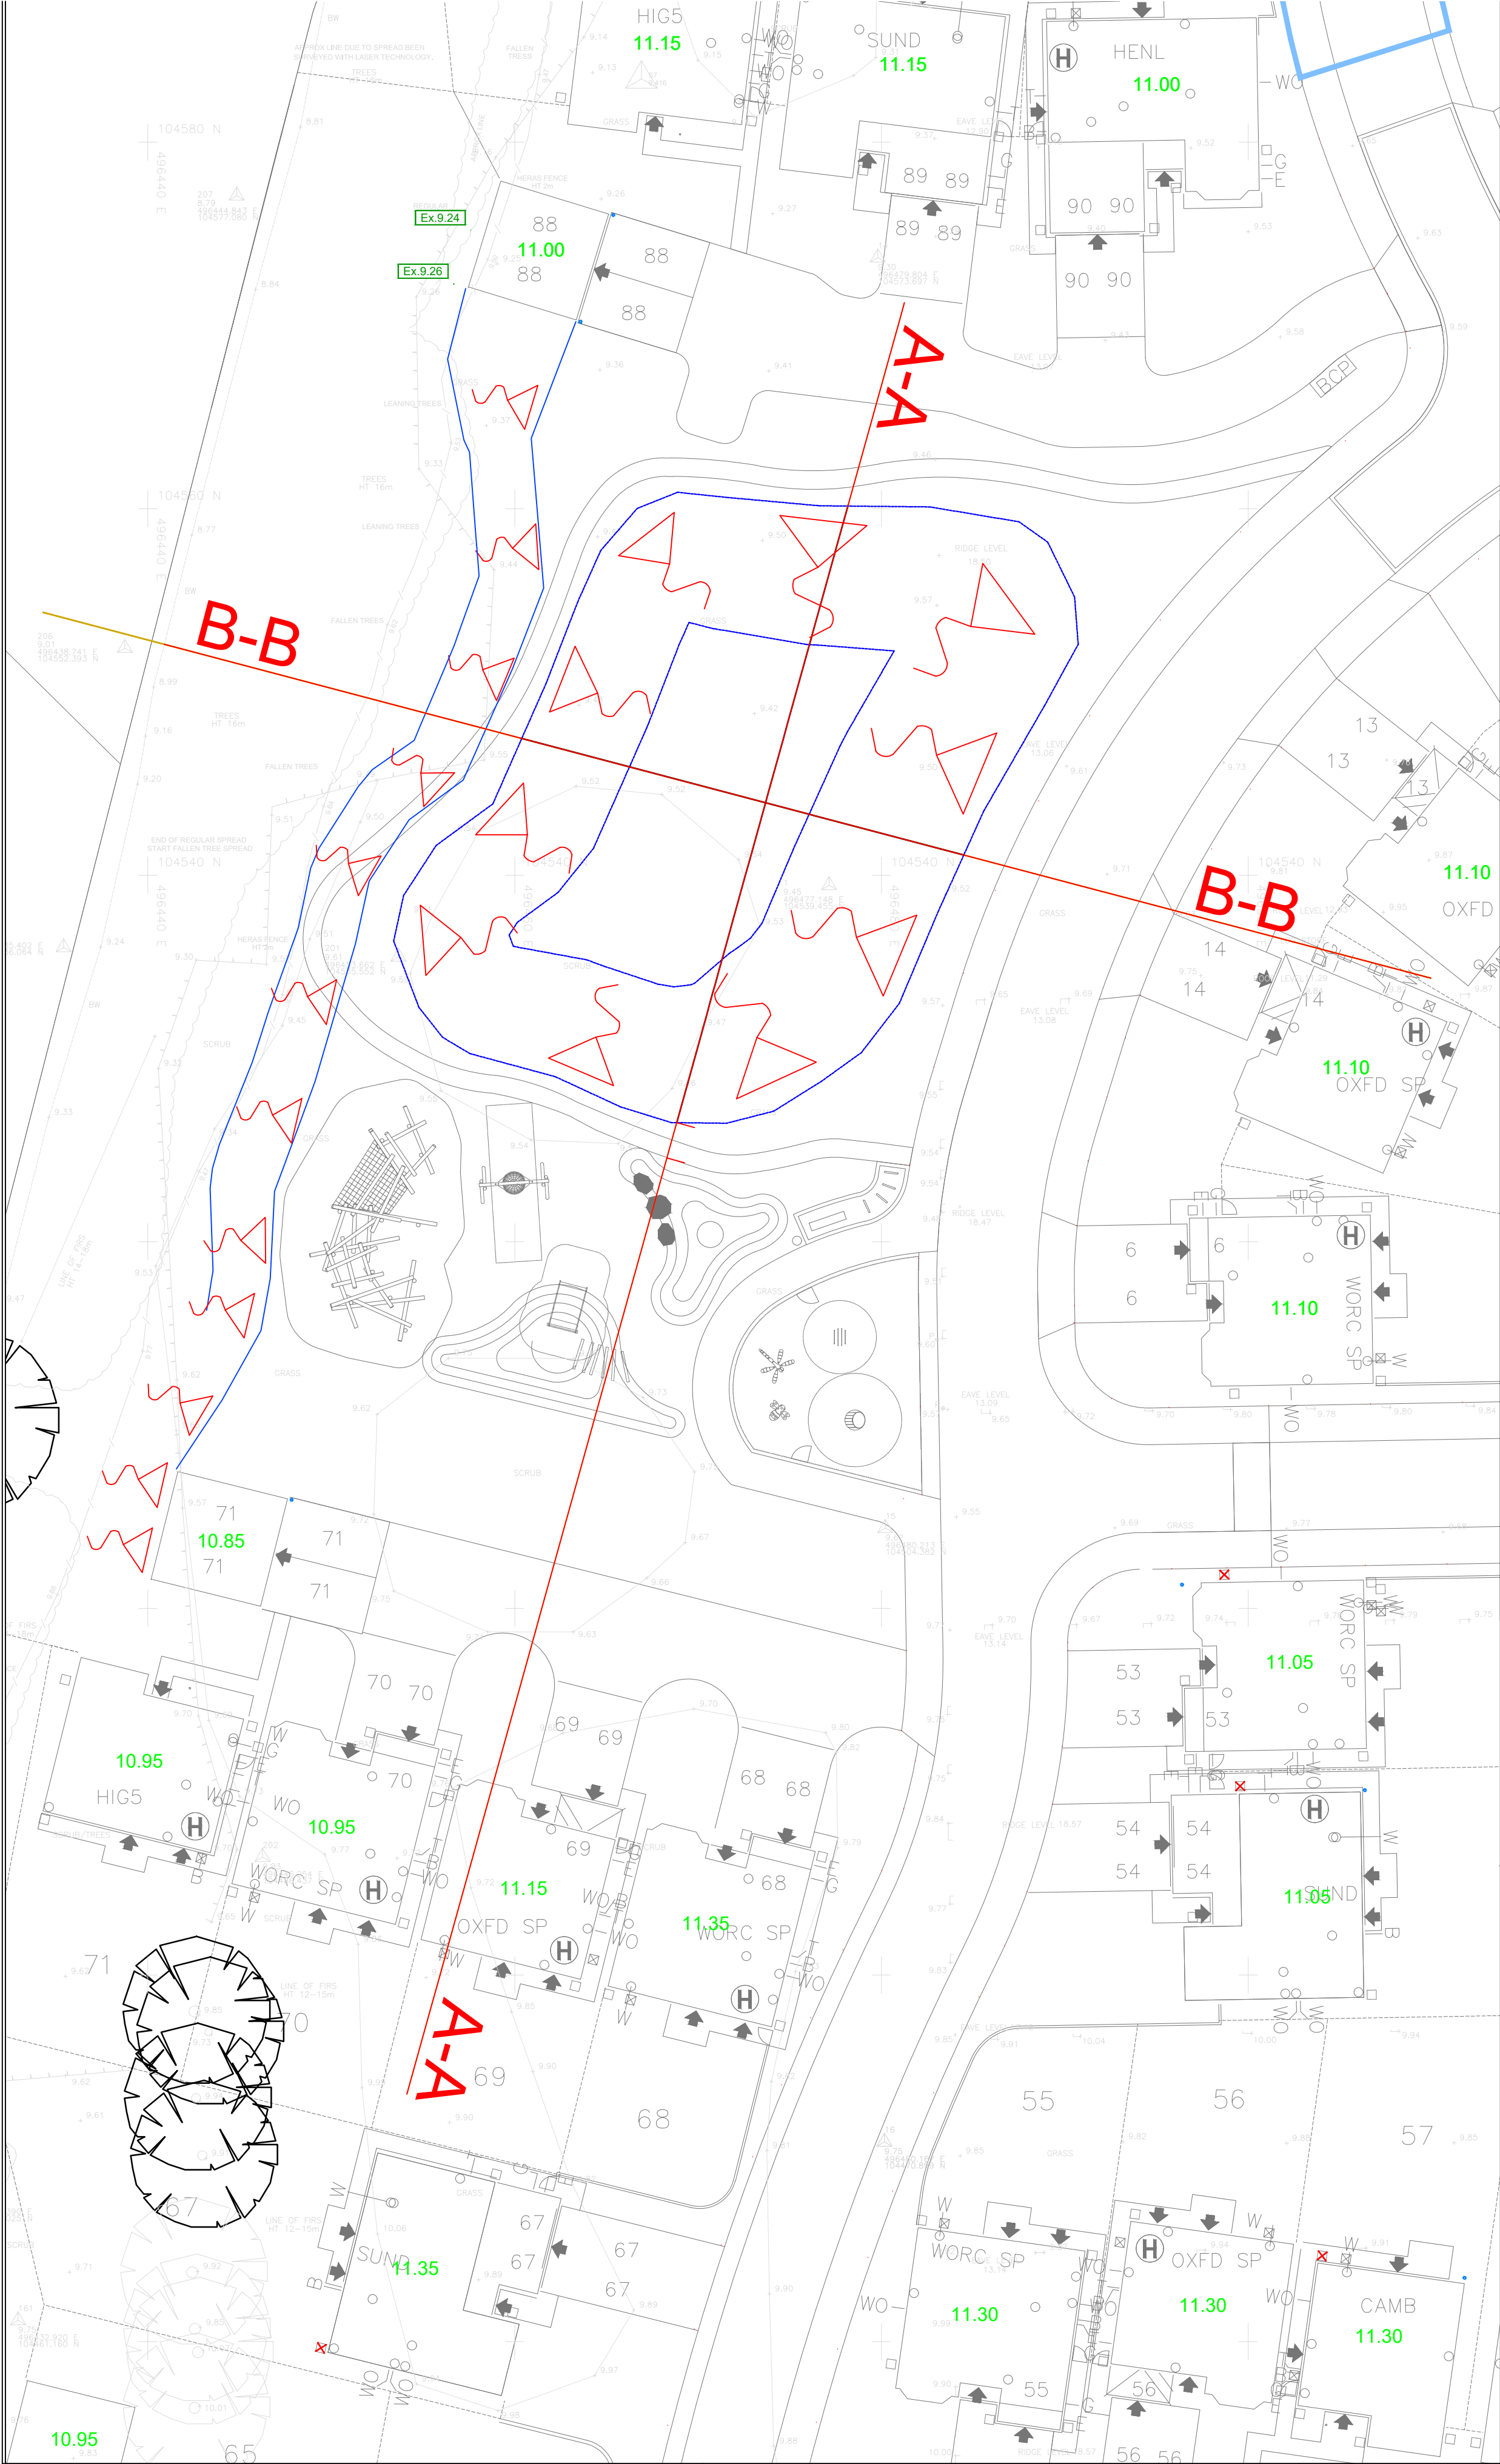


CHAINAGE	0.000		10.000	11.511		20.000		30.000		40.000		46.423		50.000		60.000		70.000		80.000		90.000		100.000	101.432
PROPOSED POND 2017.07.				10.888		9.100		9.100		9.360		10.884													
EXISTING GROUND MODEL	9.362		9.466			9.472		9.524		9.481				9.522		9.738		9.715		9.710		9.724		9.876	9.929

A-A

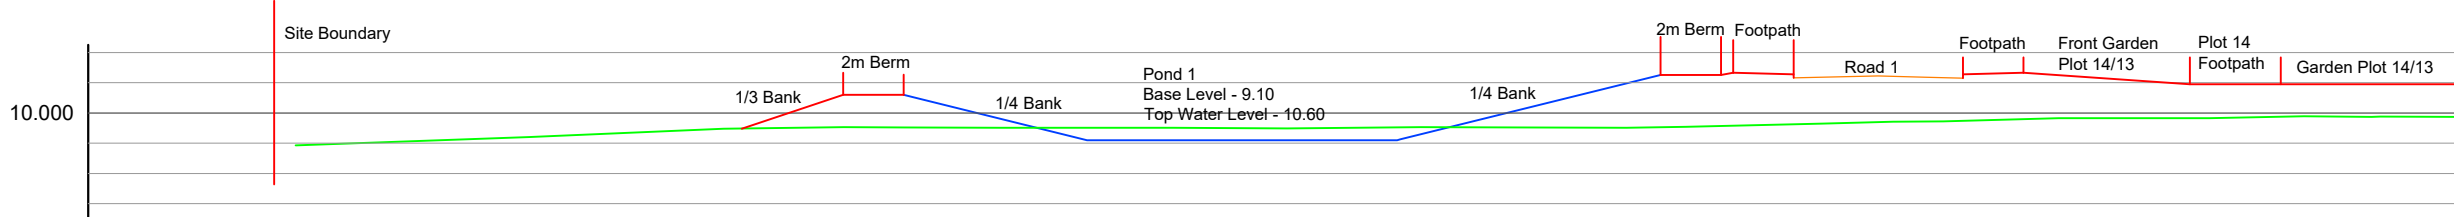

CHAINAGE	0.000		6.855		10.000		20.000		26.558		30.000		40.000		50.000		51.974		56.375		60.000		61.973		70.000	78.284
PROPOSED POND 2017.07.									10.600		9.847		9.100				10.762		11.250							
EXISTING GROUND MODEL			9.929		9.038		9.431				9.506		9.493		9.514						9.707				9.923	9.873
PROPOSED ROAD CONTOURS																			11.155				11.201		11.150	

B-B

