




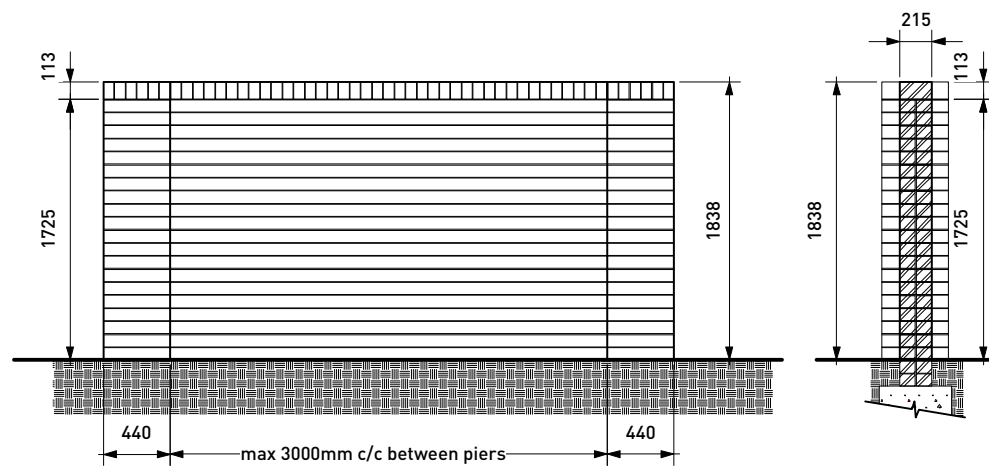

1.8M HIGH BRICK WALL

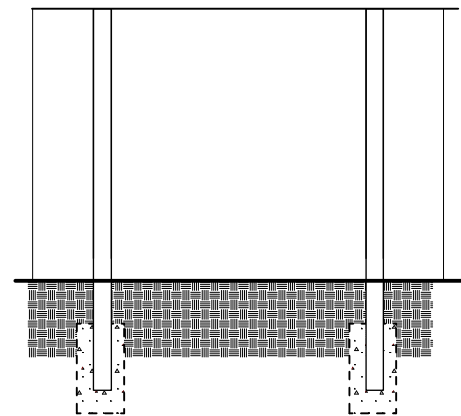

1.8M HIGH TIMBER FENCE

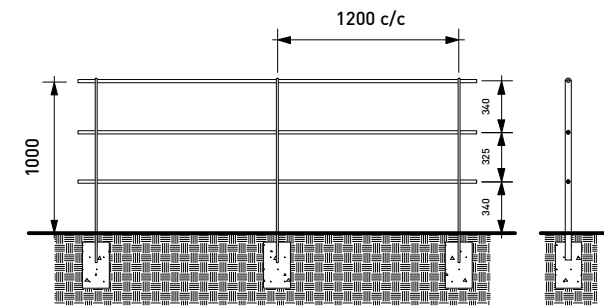

1.0M HIGH MS PARKLAND RAILINGS



POLLARDS NURSERY, BARNHAM - BOUNDARY TREATMENT DETAILS

