



NOTES

DO NOT SCALE OFF THIS DRAWING EXCEPT FOR PLANNING PURPOSES

ALL DIMENSIONS SHOULD BE CHECKED ON SITE PRIOR TO COMMENCEMENT OF WORK

ALL GOODS MATERIALS AND WORKMANSHIP MUST CONFORM WITH CURRENT BUILDING REGULATIONS, BRITISH STANDARDS AND CODES OF PRACTICE

COVERAGE OF THIS DRAWING IS RETAINED BY GARRY AND MOUNT CHARTERED ARCHITECTURAL TECHNOLOGICAL AND IT MUST NOT BE REPRODUCED WITHOUT WRITTEN CONSENT

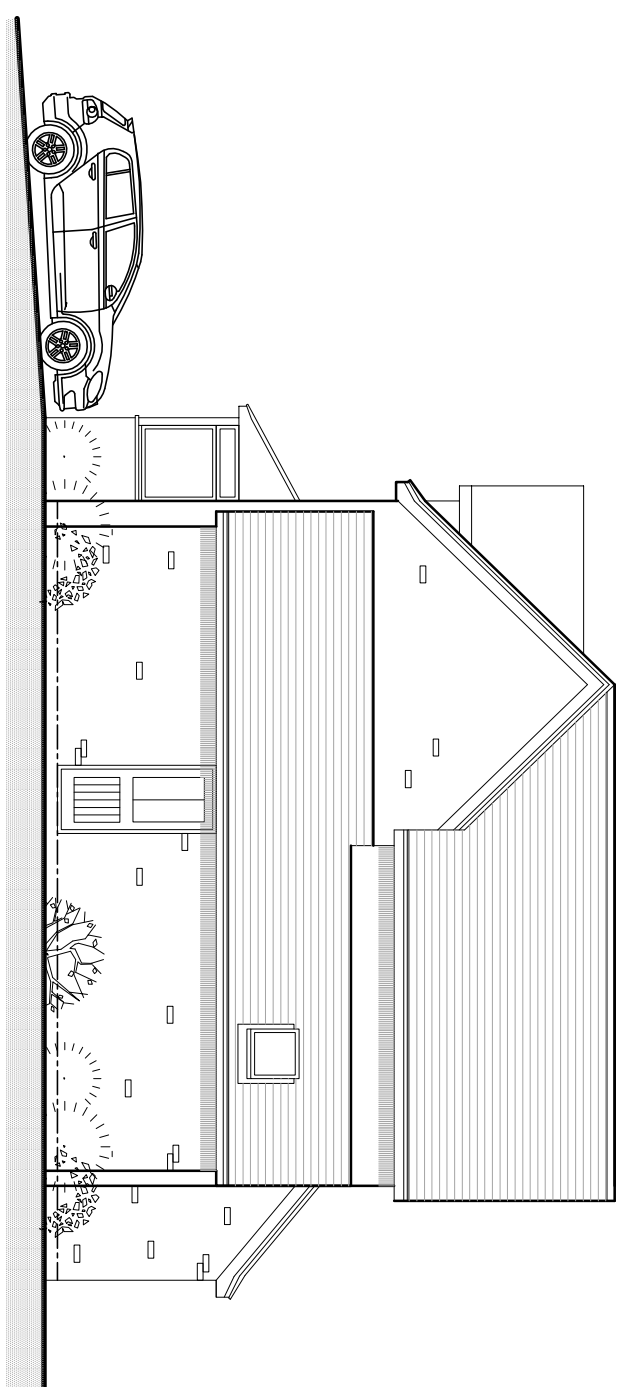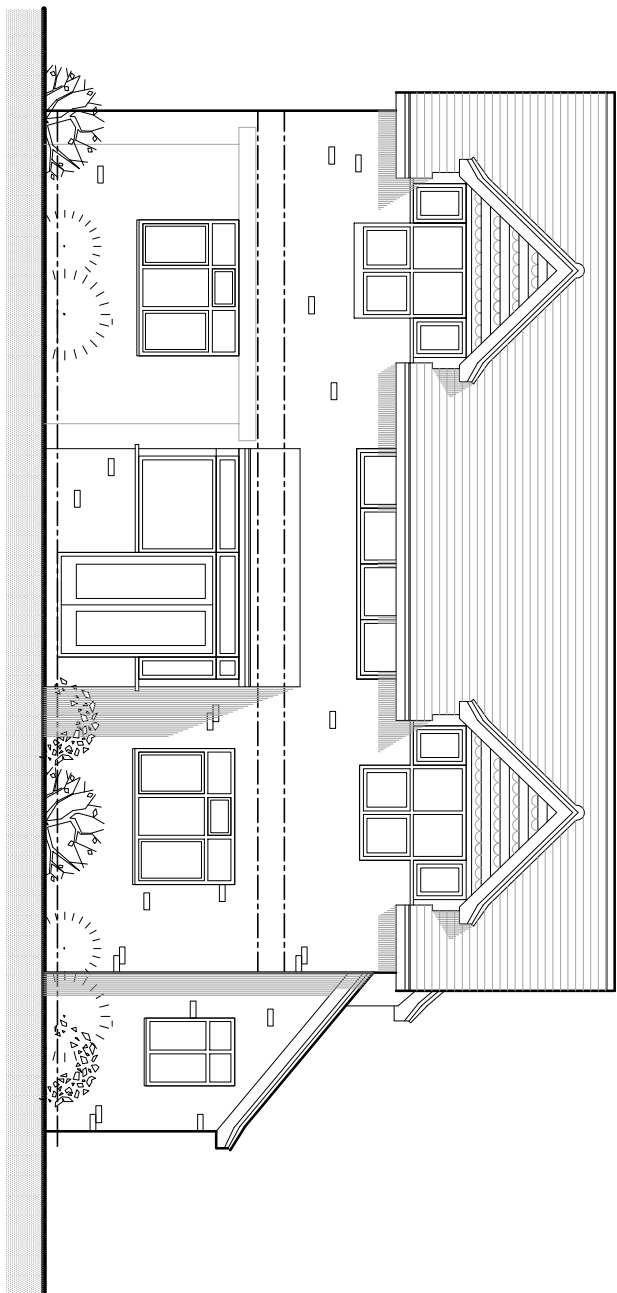

External Materials

Walls






New walls to be constructed with red/brown multi stock brick work
All to match existing

Roof

New sections of roof to be clad with plain tiles with plain tile hanging to gable All to match existing

Doors and windows

Doors and windows to be UPVC to match existing

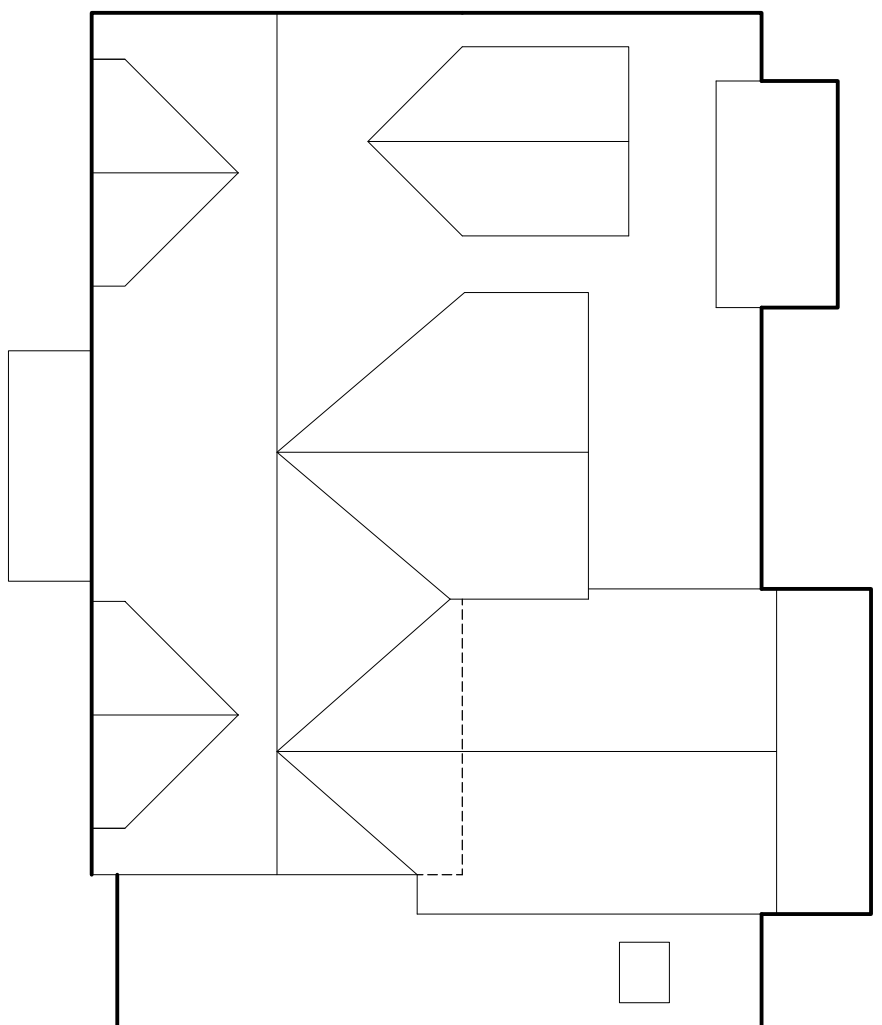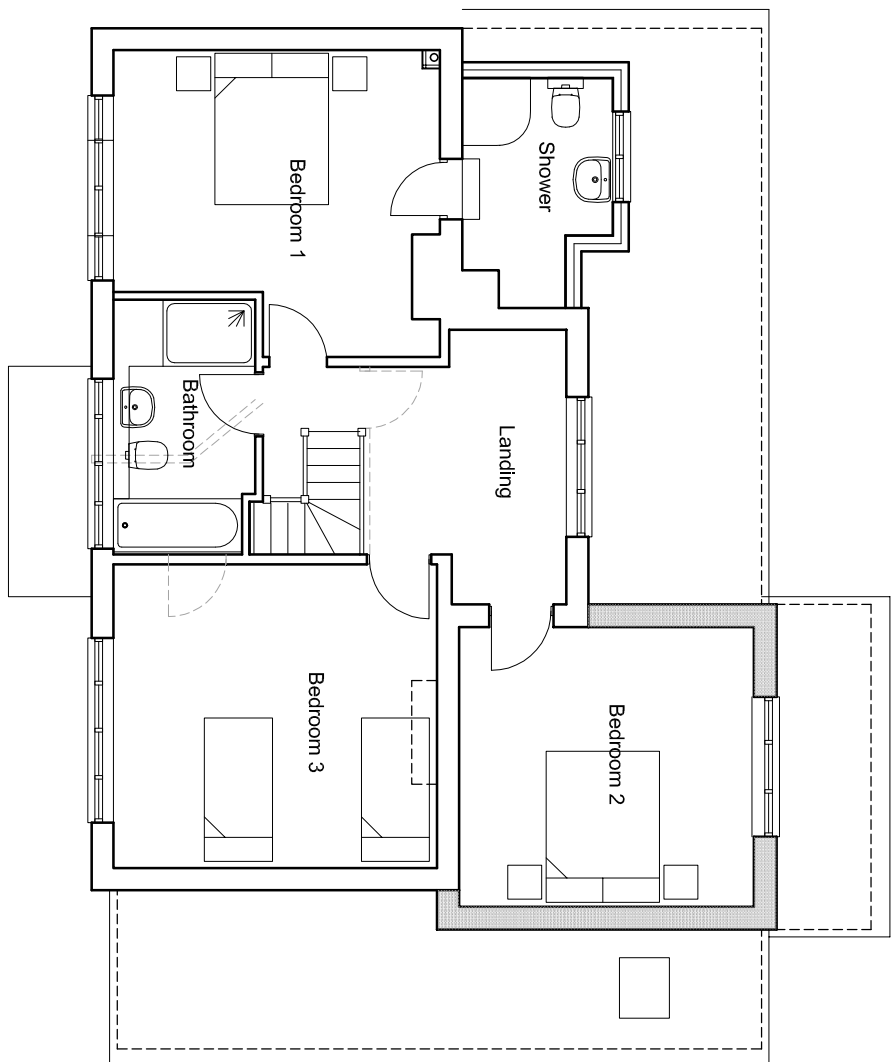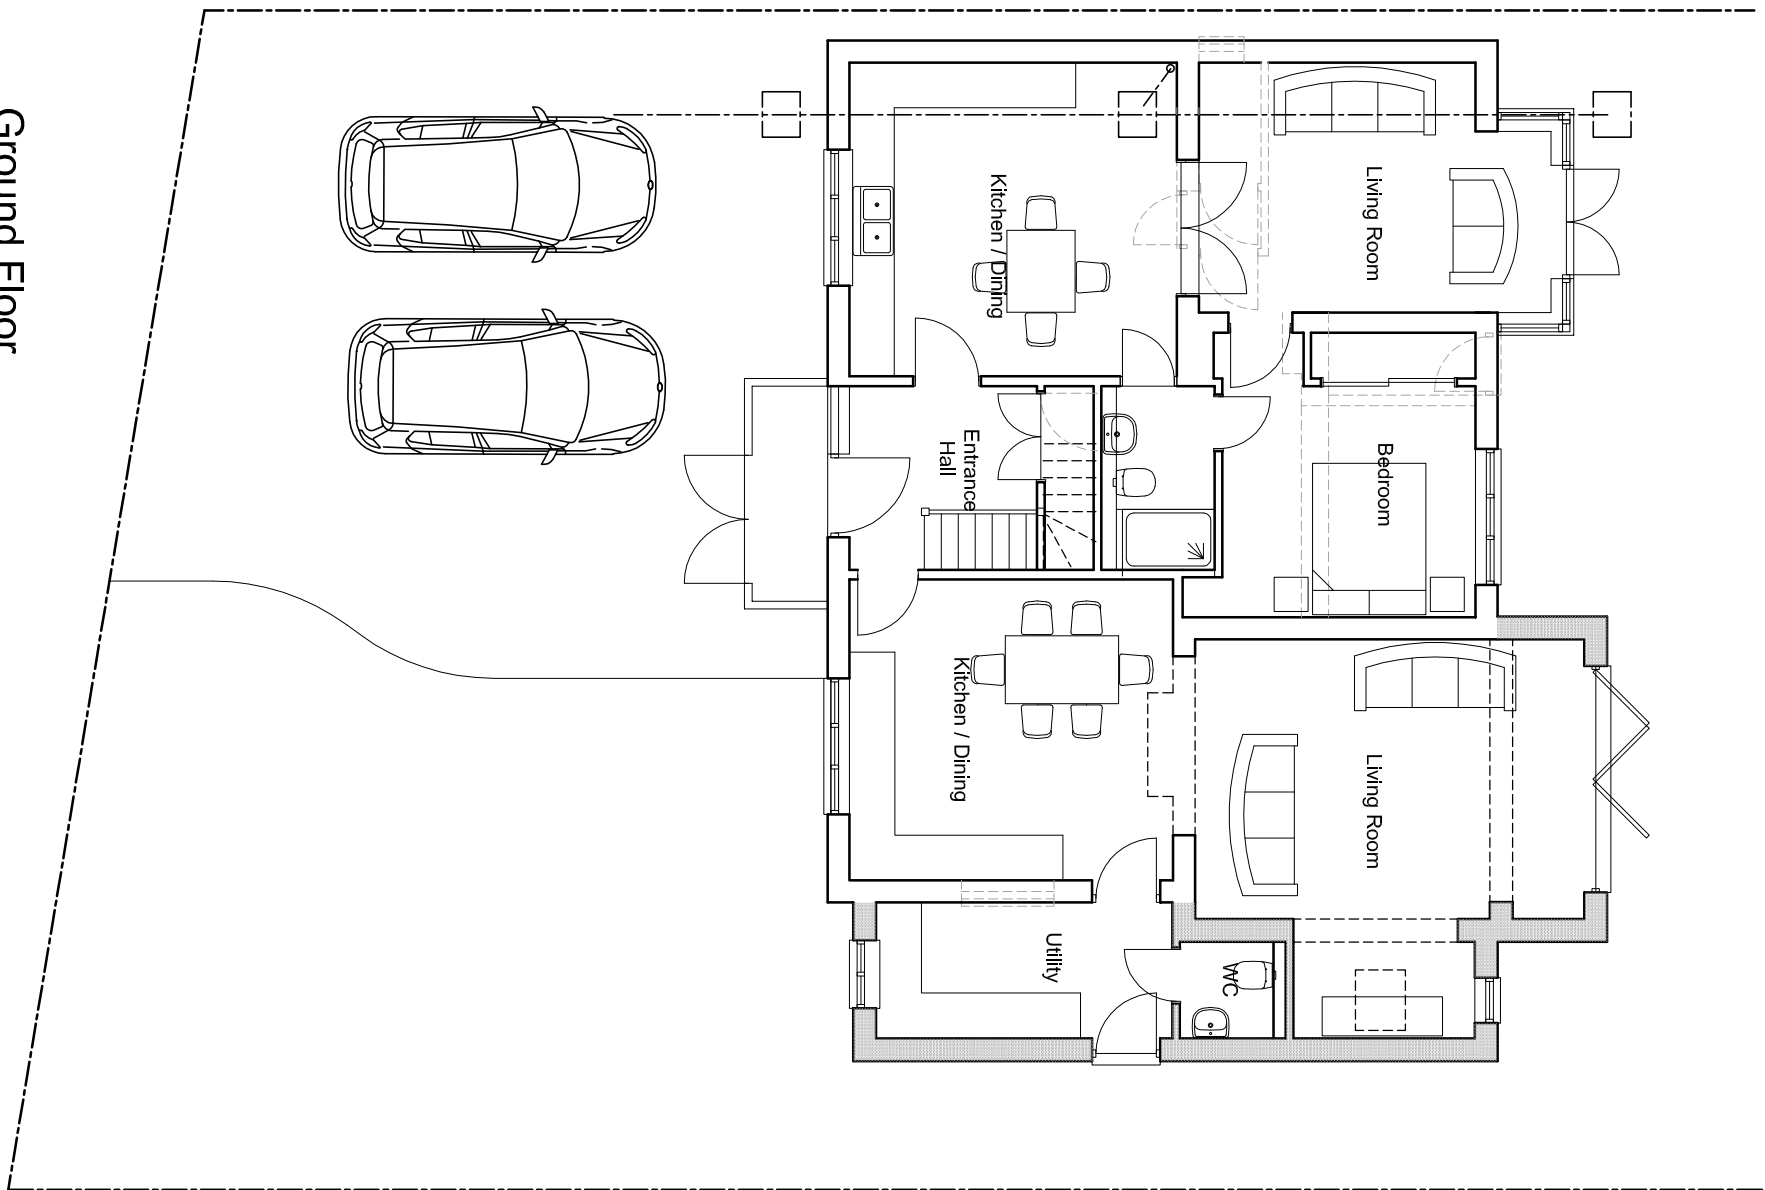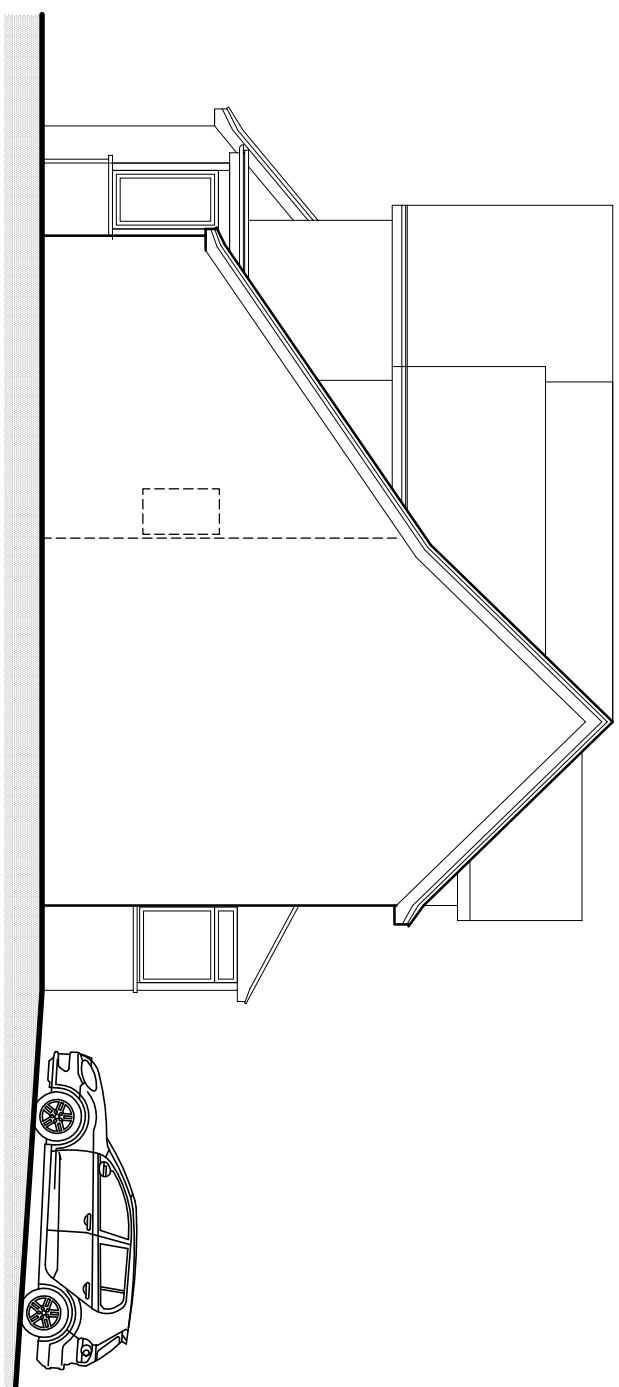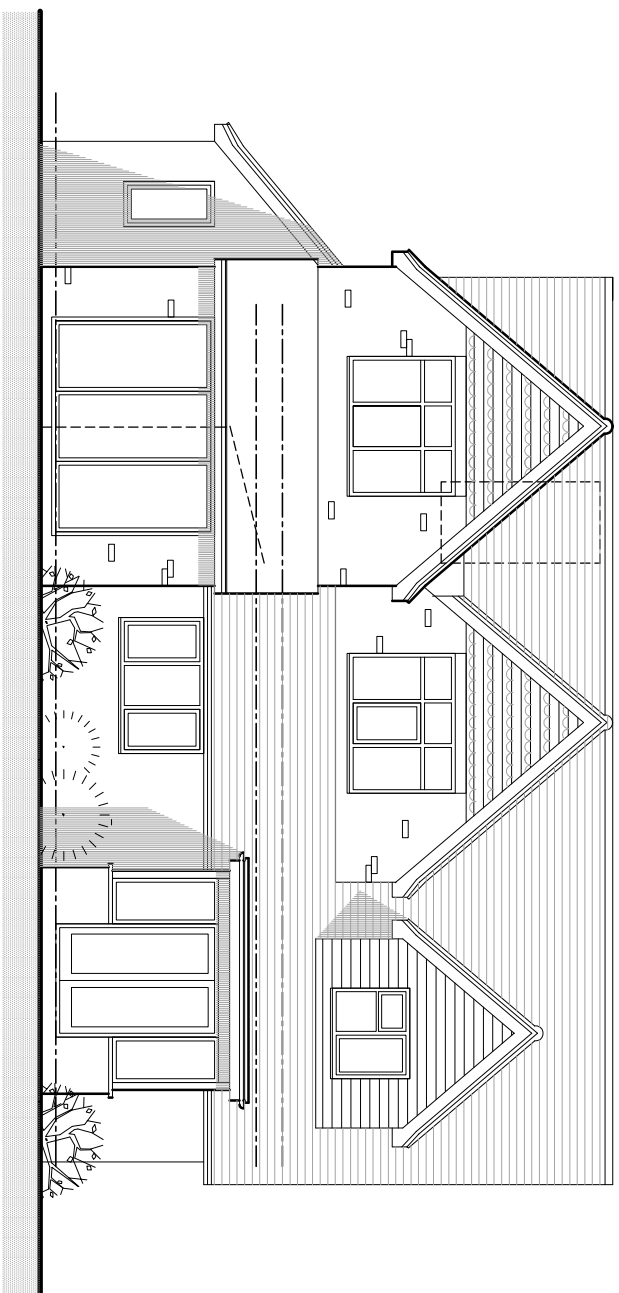

REV	DATE	BY	AMENDMENT

CLIENT _____

Mrs Valerie Hall

JOB TITLE _____

DRAWING TITLE		PROPOSED PLANS AND ELEVATIONS	
DATE	SCALE	DRAWN BY GM	
Mar 2020	1:100@ A1	CHECKED BY	
JOB NO.	DRAWING NO.	REVISION	
2020-04	2.01		

Garry Mount MCIAT
Chartered Architectural Technologist

34 Penny Acre
Chichester
West Sussex
PO19 6DY

Tel : 07351 332812 email : garrymount@gmail.com