
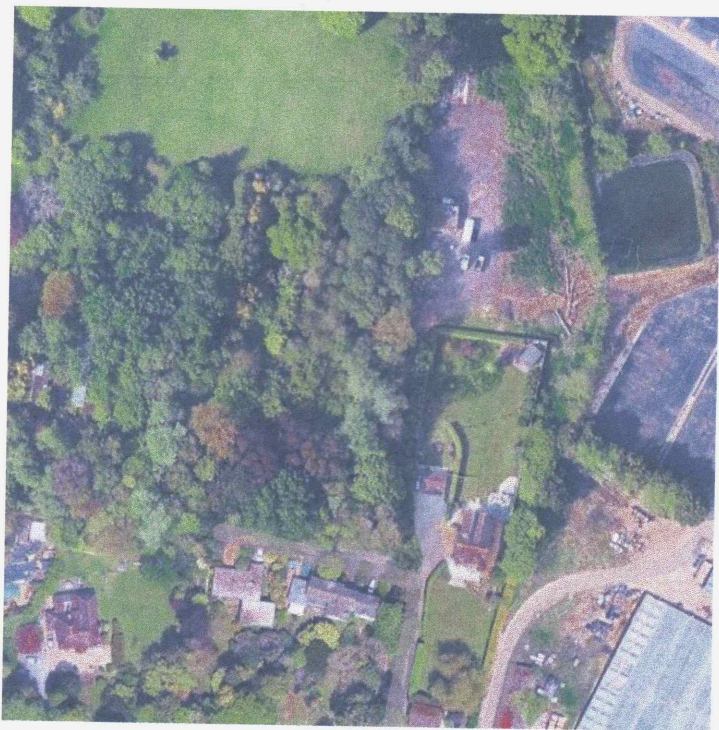


Note: Line Colour: Red; Fill colour: No fill; Active tool: Measure Area;

End Measuring

2989.05 sqm

Total: 317.28m; and Area: 2989.05 sqm; and Segments: 27.35, 64.34, 12.03, 3.95, 10.76, 33.00, 6.90, 3.84, 20.08, 13.71, 5.74, 12.20, 20.93, 7.23, 5.62, 17.11, 7.02, 10.92, 18.10, 9.53

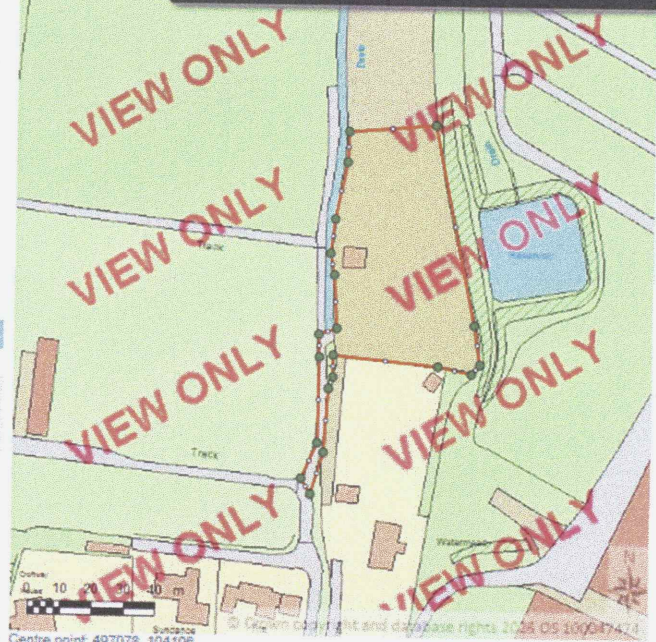

Land to the rear of Watermead Yapton Road Barnham PO22 0BQ

Erection of up to 3 x self build dwellings; indicative plans for 2 x 2 bed and 1 x 4 bed.

Track

0 5 10 15 20 25m

SCALE 1:500 @ A3

Sundance

The White House

Drain

Drain

Reservoir

Watermead