
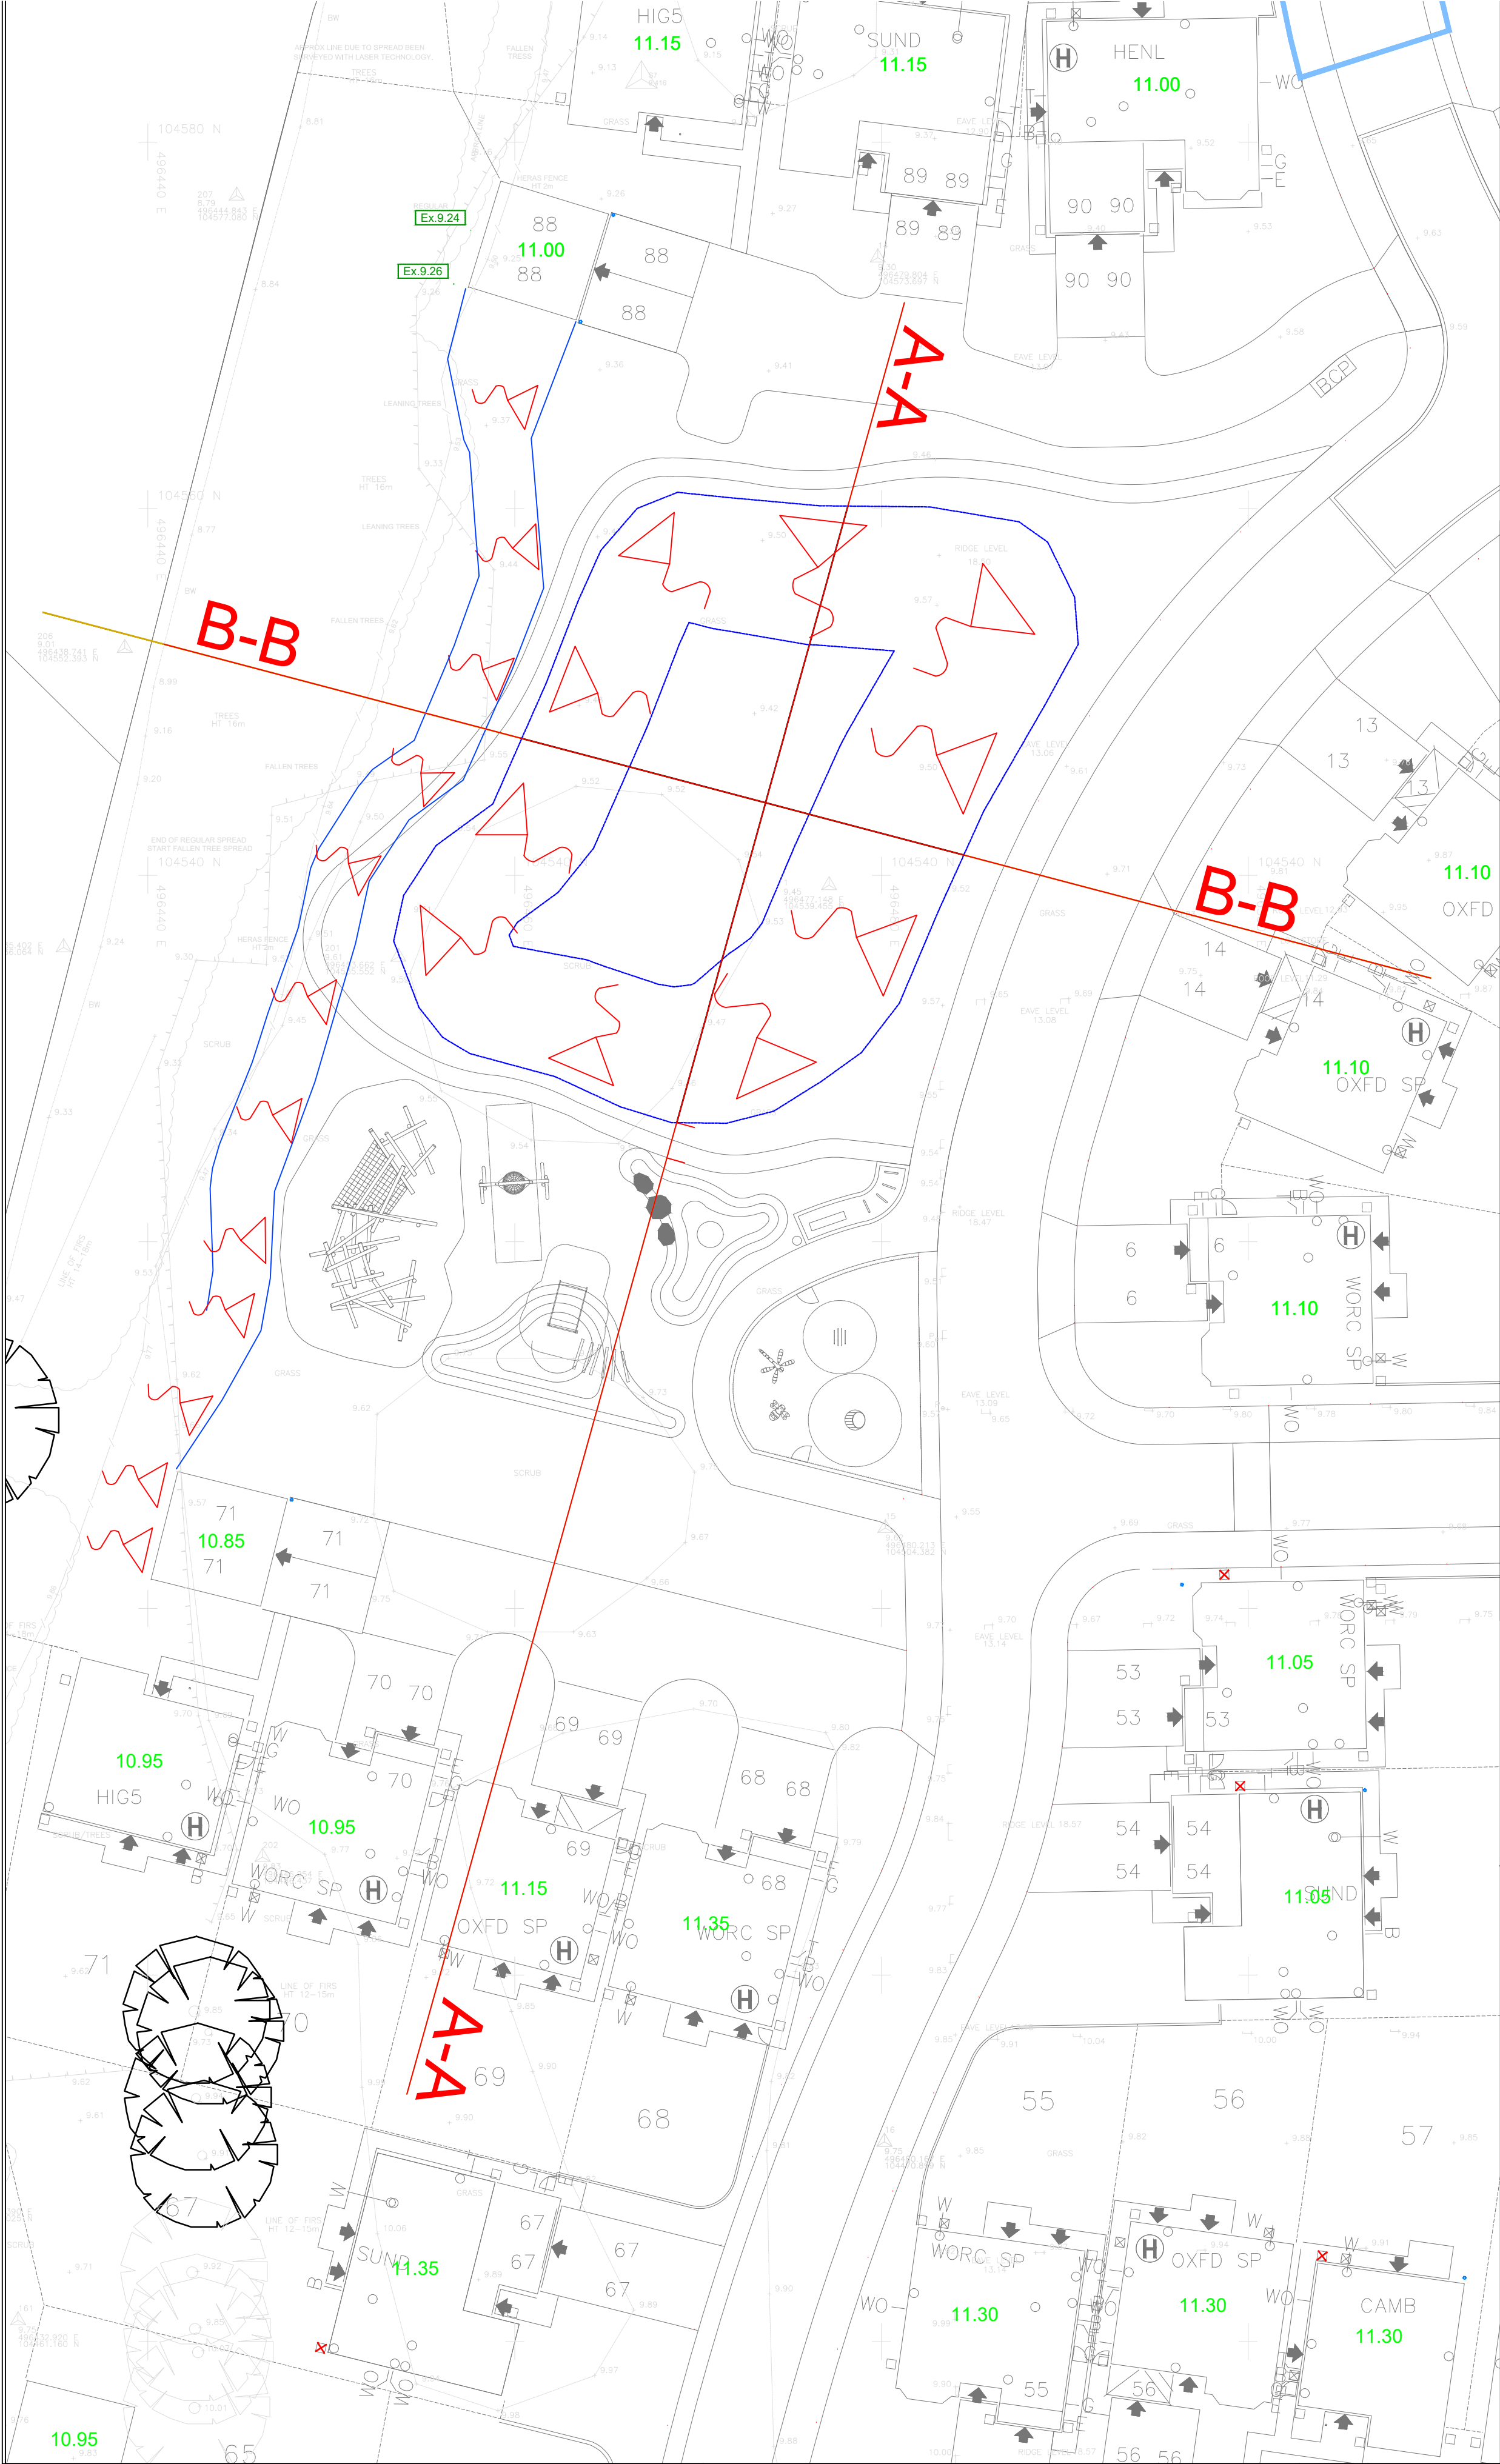


CHAINAGE	0.000	10.000	11.511	20.000	30.000	40.000	46.423	50.000	60.000	70.000	80.000	90.000	100.000	101.432
PROPOSED POND 2017.07.		10.888		9.100	9.100	9.360	10.884							
EXISTING GROUND MODEL	9.362	9.466		9.472	9.524	9.481		9.522	9.730	9.715	9.710	9.724	9.876	9.929

A-A

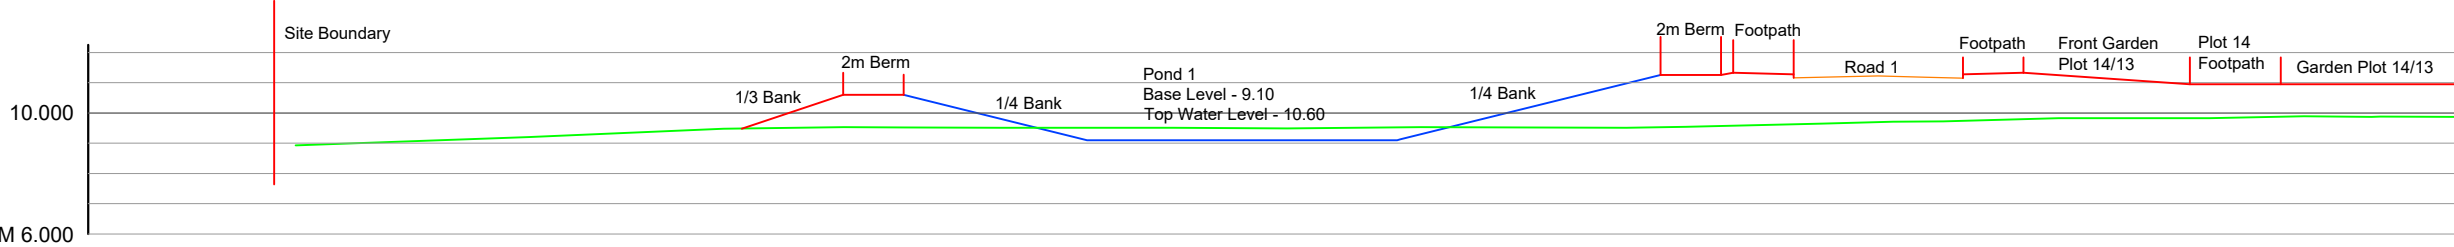

CHAINAGE	0.000	6.855	10.000	20.000	26.558	30.000	40.000	50.000	51.974	56.375	60.000	61.973	70.000	78.284
PROPOSED POND 2017.07.					10.600	9.847	9.100		10.762	11.250				
EXISTING GROUND MODEL		9.929	9.038	9.431		9.506	9.493	9.514			9.707		9.923	9.873
PROPOSED ROAD CONTOURS										11.155	11.201	11.150		

B-B