


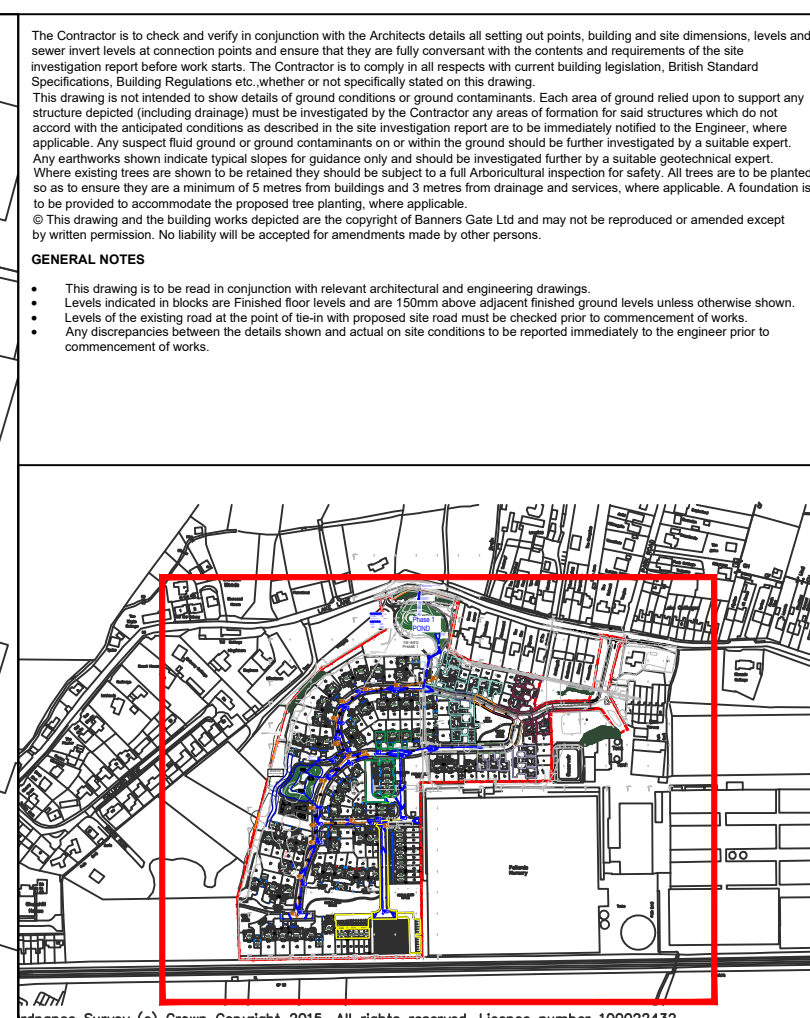

Hydraulic Pipe References and Areas in m²	
1.000	3.004
Total Area - 1891	Total Area - 993
1.001	3.005
Total Area - 2315	Total Area - 240
1.002	3.006
Total Area - 1292	Total Area - 980
2.000	3.007
Total Area - 1252	Total Area - 210
1.003	3.008
Total Area - 962	Total Area - 1640
1.010	3.009
Total Area - 353	Total Area - 160
1.011	3.010
Total Area - 611	Total Area - 140
1.012	3.011
Total Area - 803	Total Area - 1380
1.013	
Total Area - 470	
1.014	
Total Area - 1057	
3.000	
Total Area - 1969	
4.000	
Total Area - 1033	
3.001	
Total Area - 1149	
3.002	
Total Area - 361	
3.003	
Total Area - 582	
5.000	
Total Area - 1508	

Revised	02.09.17	JE
Revised	12.07.17	JE
Revised	02.07.17	TB
Revised	02.07.17	TB
Revised	14.06.17	JE
Revised	15.05.17	TB

Rev.	Description	Date	By
Drawing Status			
FOR CONSTRUCTION			
Client			
 REDROW			
Project			
Barnham Phases 1 & 2			
Title			
Drainage Area Plan ..Sheet 1 of 4			