


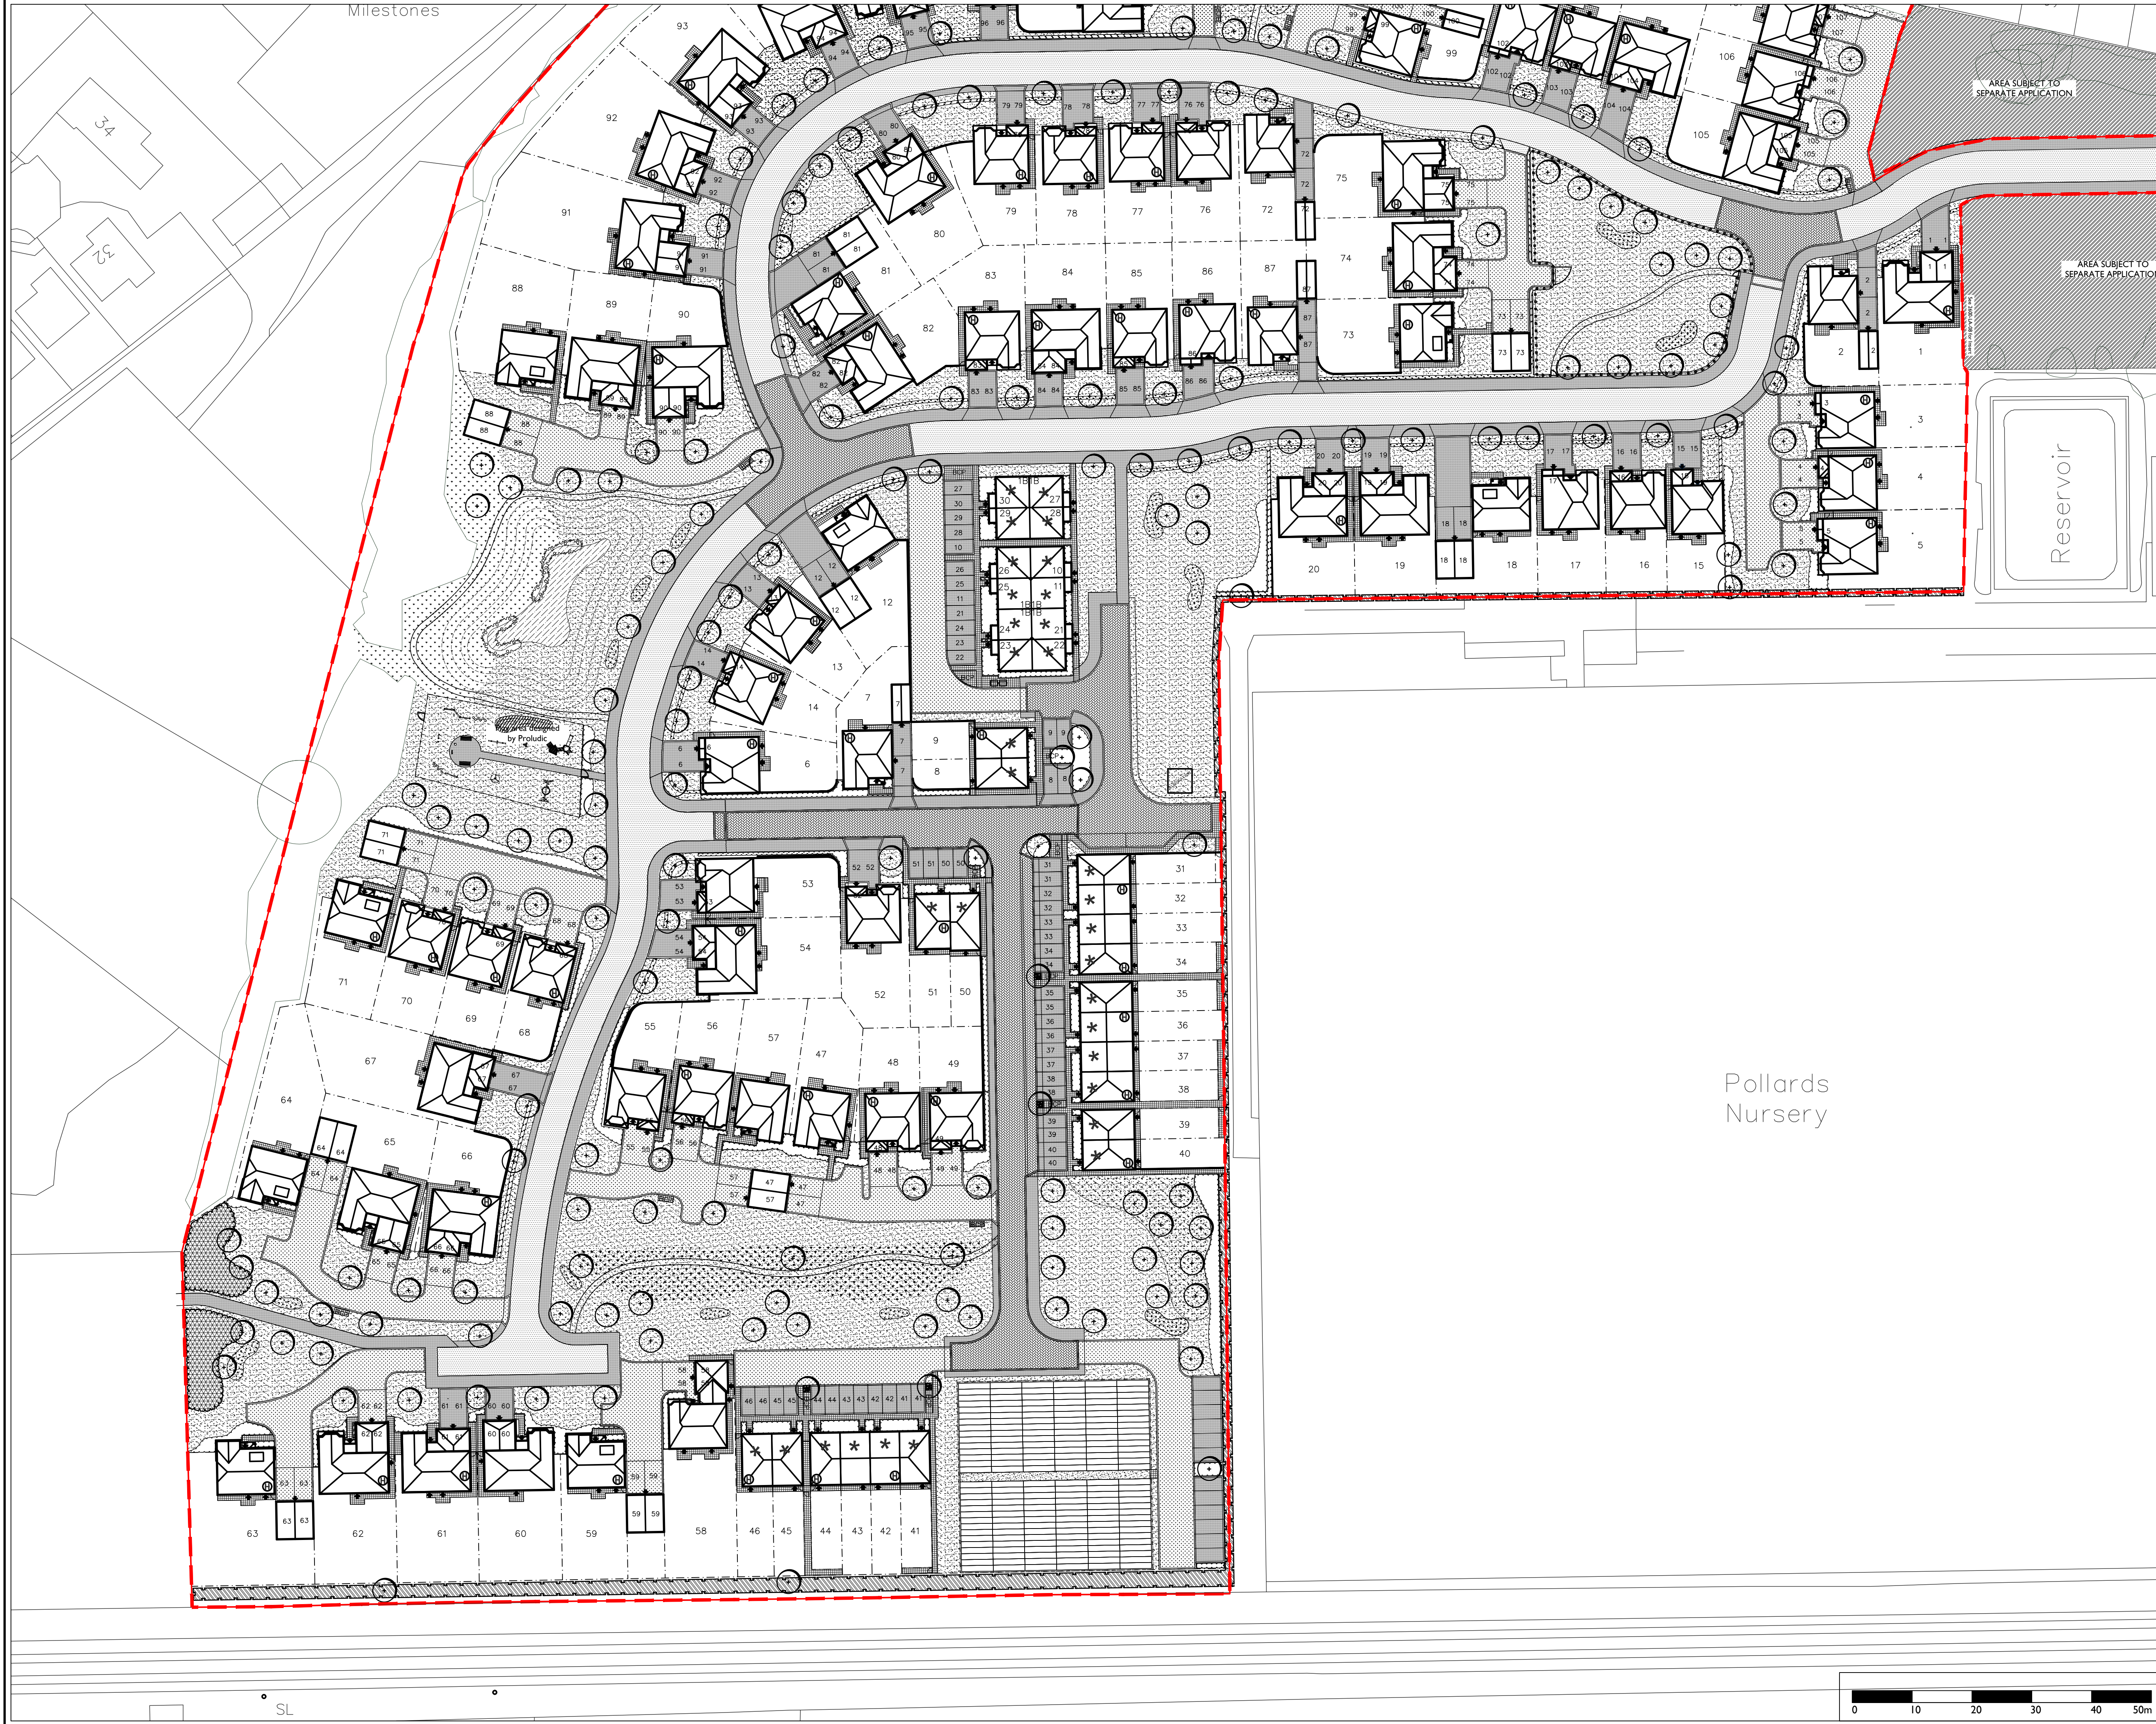

APAL FILE REFERENCE
2600-LA-13-14

Notes
This drawing is subject to copyright.
Do not scale from this drawing.
Based on drawing by
Drawing number

North

LEGEND

Site Boundary

Existing Trees / Tree Groups

Proposed standard tree

Proposed hedge

Proposed shrub planting

Proposed marginal planting

Proposed grass - amenity seed

Proposed wildflower meadow

Proposed naturalised bulb planting

Tree Pits surface finished with 1.2m² of Resin bound surfacing

Tarmac Road with Concrete BS Kerb with 125mm upstand

Tarmac Footpath with Concrete Pin kerb laid flush

Parking Bays - Tarmac framed with double row of Tegula setts - Colour: Traditional

Shared Private Drives - Tarmac framed with double row of Tegula setts - Colour: Pennant Grey

Private Drives - Tarmac framed with soldier course block paved edging, Colour: Traditional

Homezones - Block paving, laying pattern herringbone, Colour: Traditional

Private Paths - Flag Paving, Size: 450x450mm, Finish: Riven, Colour: Buff

1.8m high Closeboard fence

1.8m high Brick wall - to Architects detail

1.2m high 5 bar, metal estate railing in black, with matching gates (2x900mm pedestrian gate; 1x3m wide maintenance gate)

1m high Bow top fence to play area

Notes

- All products similar or approved.
- Engineer to confirm foundation details in accordance with practice note 4.2 of the NHBC guide.
- For details on Levels, services and drainage refer to Engineers drawings.
- To be read in conjunction with: 2600-PP-12-13 Planting Plans

P10

Updated to latest layout

24/11/17

BI

JH

P9

Play area layout updated.

07/08/17

LM

JH

P8

Updated to latest layout
Refer to previous issues for revision history

10/05/17

AC

BB

Rev

Description

Date

Drawn

Checked

Drawing Status

PLANNING

Allen Pyke Associates

Landscape architecture Urban design Environmental planning

The Factory, 2 Acre Road,
Kingston upon Thames,
Surrey KT2 6EF

T 020 8549 3434 F 020 8547 1075
www.allenpyke.co.uk
KINGSTON UPON THAMES CAMBRIDGE

A registered practice of the Landscape Institute

Client

Redrow Homes Southern Counties

Scale

1:500@A1

Project

Pollards Nursery, Barnham

By/Chk

LM/JH

Drawing Title

General Arrangement Plan
Sheet 2 of 2

Date

09/11/16

Drawing Number

2600-LA-14

Revision

P9

0 10 20 30 40 50m