


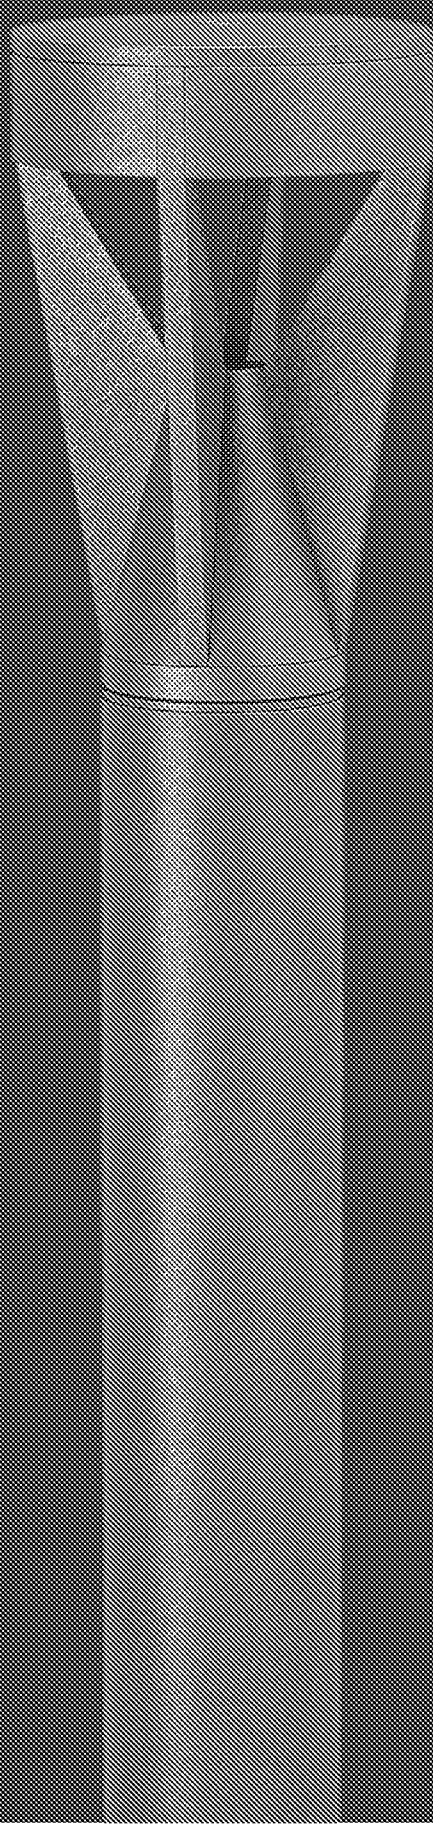

Pharola DS

for dark skies compliant
schemes

Pharola DS

IP66 | IK10 | CLASS I

Features:

- 0% ULOR
- Suitable for Dark Sky compliant schemes
- Slim and elegant, yet sturdy and robust
- 4100k neutral and 3000k warm white options available

Options:

Pharola DS (1m)

Pharola DS (2.2m)

Optical control:

Symmetric

Light Source:

LEDs: LUXEON Rebel ES

L70 lifetime prediction:

In excess of 80,000 hours

Total circuit watts:

15-25W

Colour temperature:


4100K (neutral white) or 3000K (warm white)

Colour rendering index:

>70Ra (4100K) >80Ra (3000K)

Upward light output ratio (ULOR):

0%

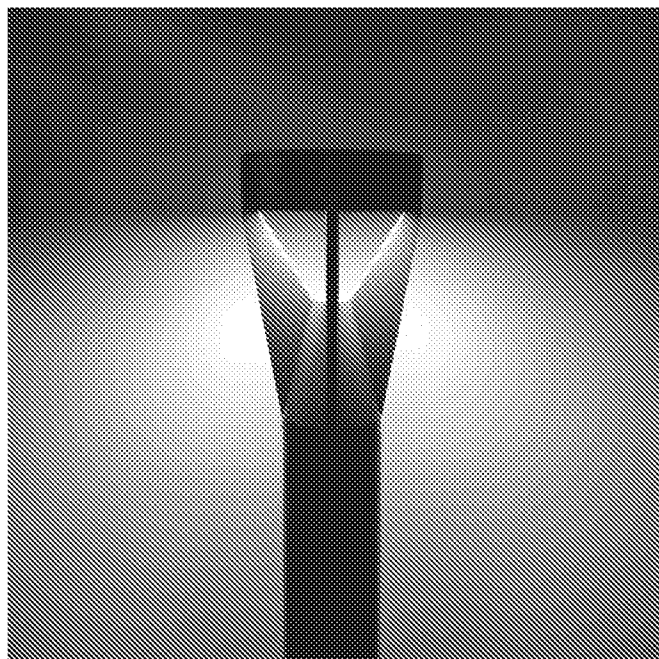

Mounting:

Integral root (as standard)

Flange / buried flange mount

Switching and control:

Switch: On/off

Colours:

D6703 Textured metallic dark grey

RAL 9005 Black

RAL 9006 Textured aluminium

RAL 9007 Textured metallic grey

RAL 9016 White

Other RAL colours available on special request

Materials:

Head components: Aluminium

Bollard base: Aluminium extrusion


Seals: Silicone

Glazing: Toughened glass

Finish: Fine texture polyester powder coat

Installation and maintenance:

Supplied with single flexible cable for easy installation

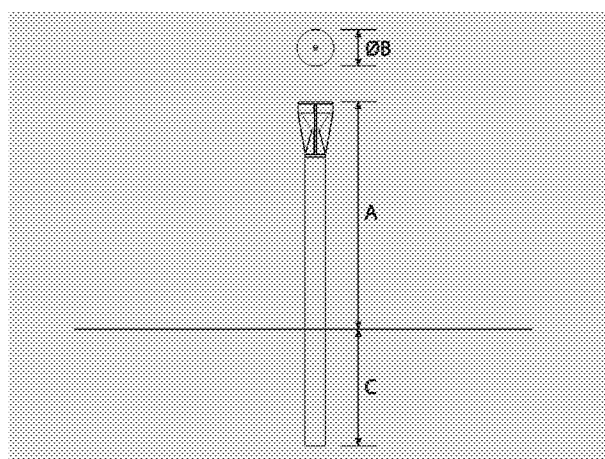

	Dimensions (mm)			Weight (kg)
	A	B	C	
Pharola DS 1	1000	89	500	15
Pharola DS 2	2200	89	500	23

DW Windsor

Pindar Road, Hoddesdon, Hertfordshire, EN11 0DX

dwwindsor.com

