


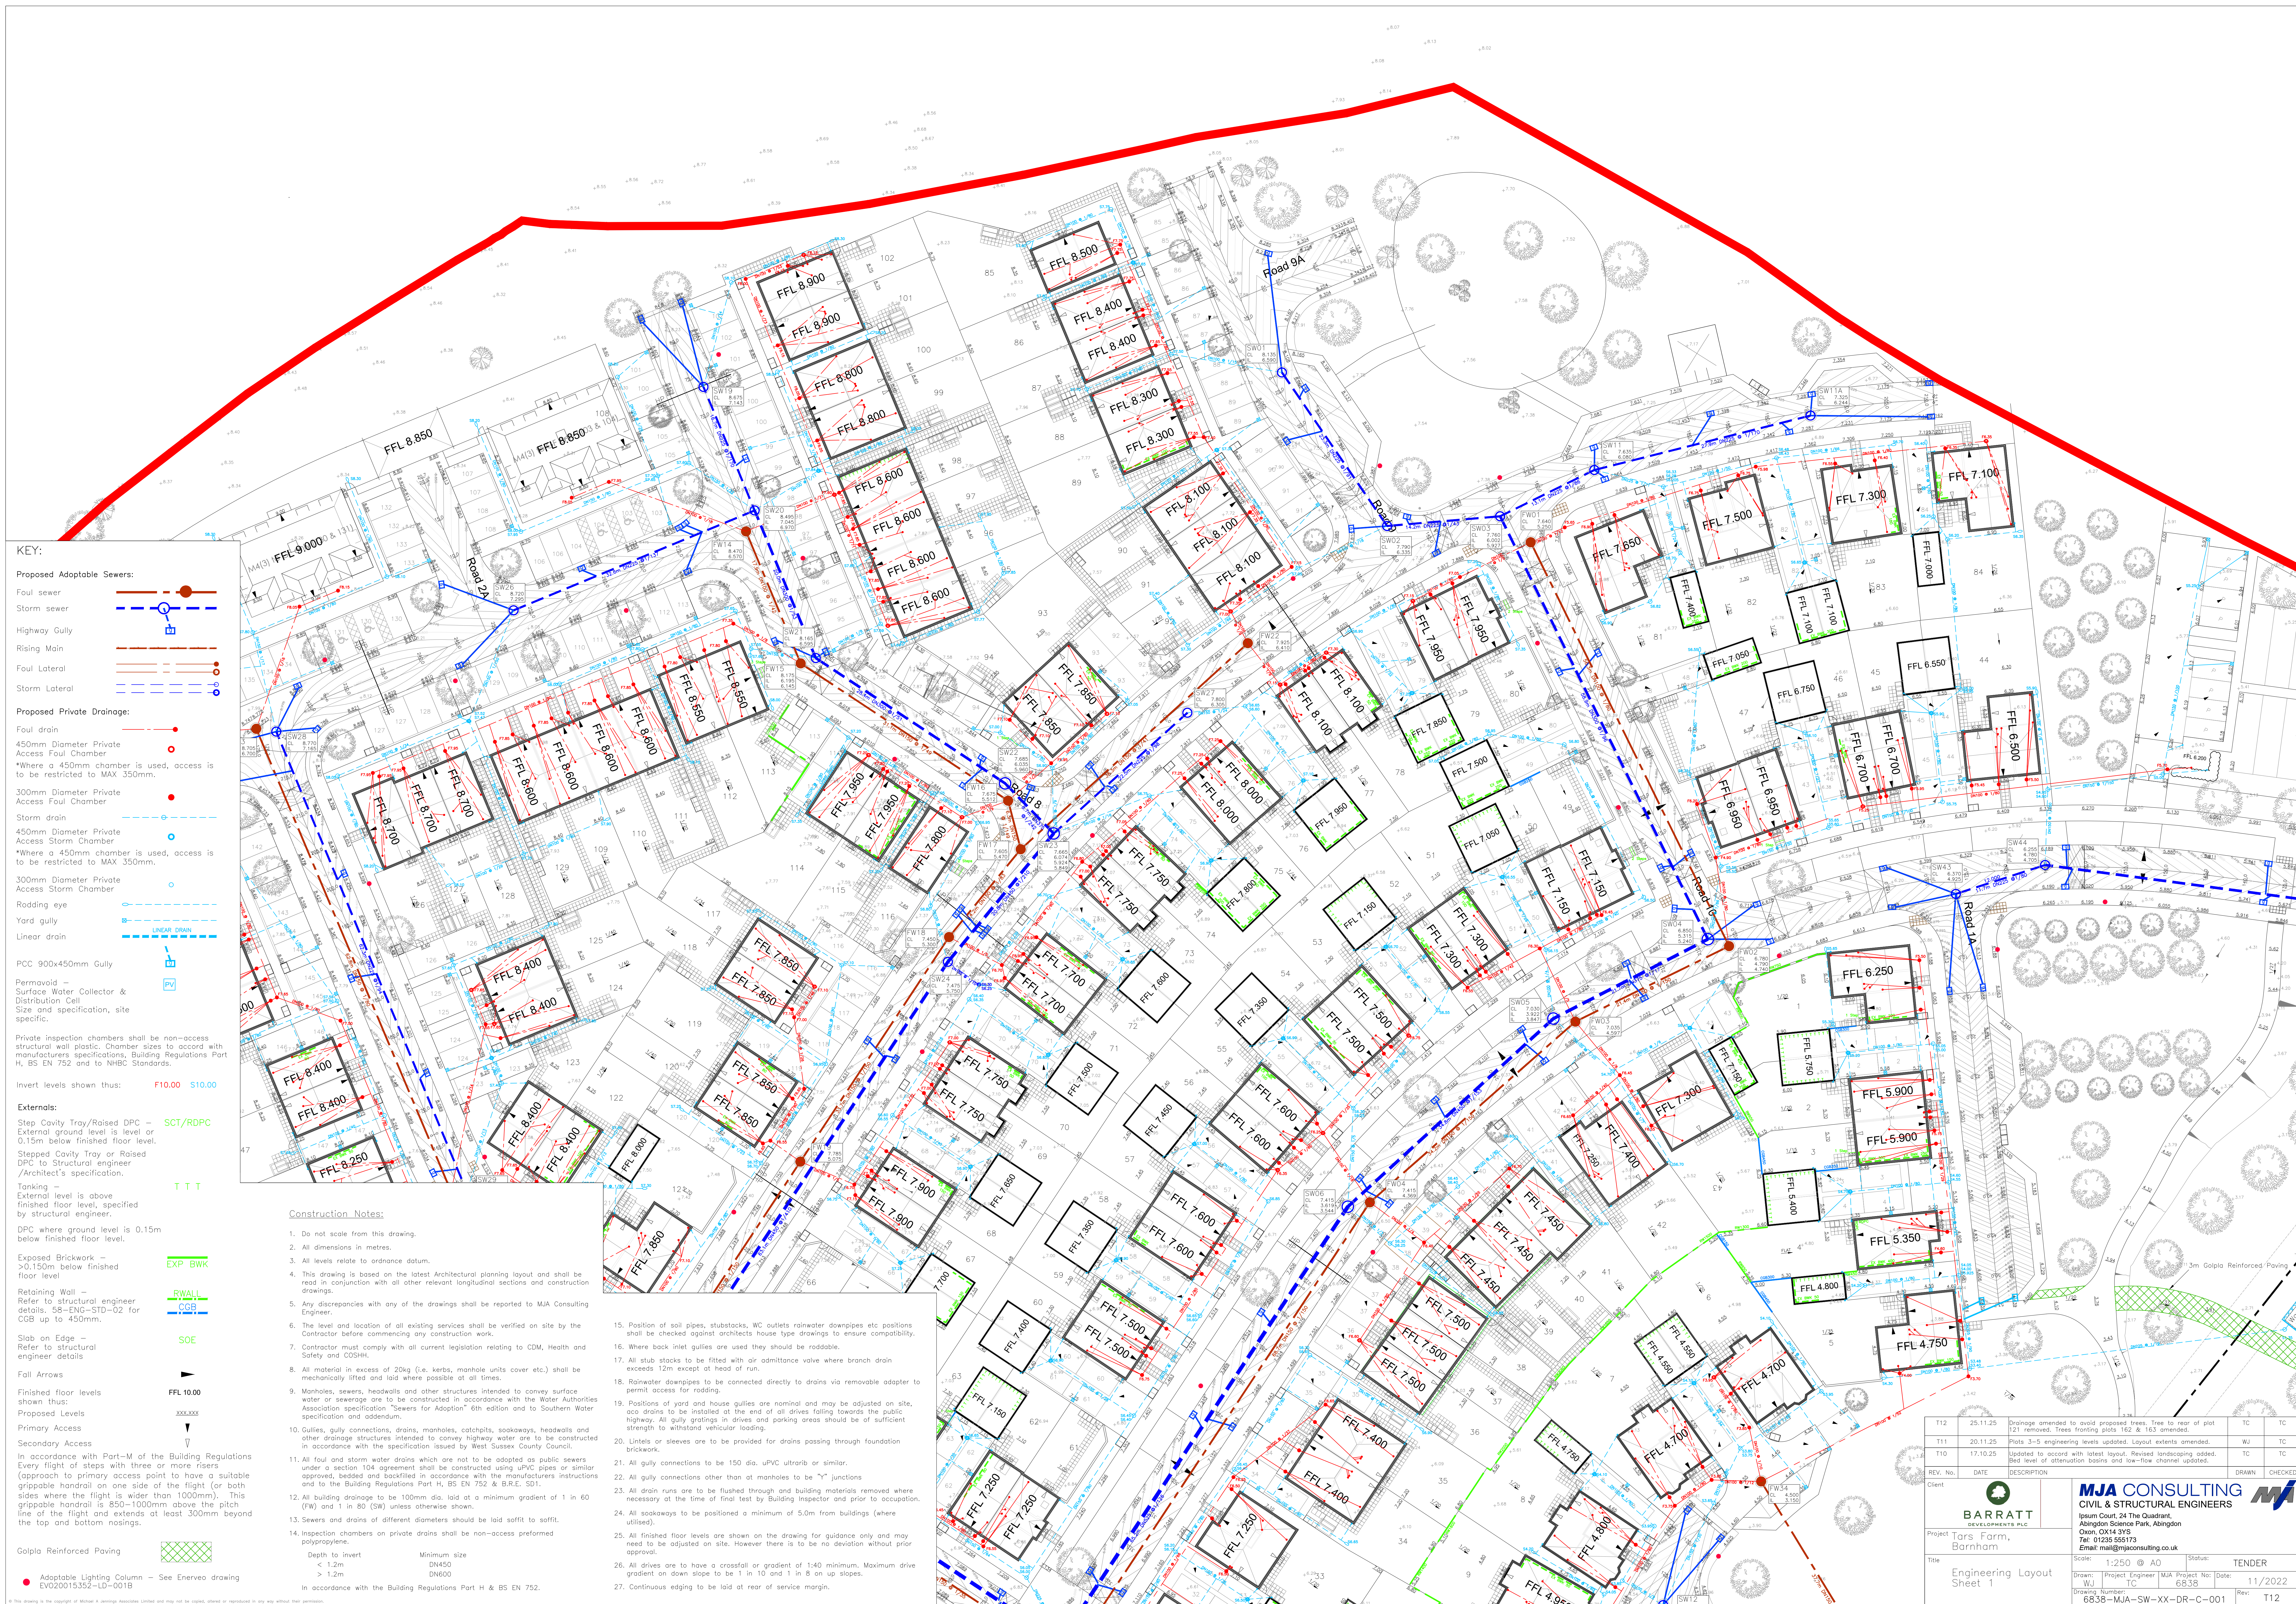

T12	25.11.25	Drainage amended to avoid proposed 1:24.1% slope. Year 10 of plot 121 removed. Fresh fronting plots 162 & 163 amended.	TC	TC
T11	20.11.25	Plots 3-5 = engineering layout amended. Layout extents amended.	WJ	TC
T10	17.10.25	Updated to accord with latest layout. Revised landscaping added. Bed level of attenuation basins and low-flow channel updated.	TC	TC
REV. No.	DATE	DESCRIPTION	DRAWN	CHECKED
Client  BARRATT DEVELOPMENTS PLC MJA CONSULTING CIVIL & STRUCTURAL ENGINEERS Ipsium Court, 24 The Quadrant, Abingdon Science Park, Abingdon Oxon, OX14 3YB Tel: 01235 555173 Email: mail@mjaconsulting.co.uk 				
Project	Tars Farm, Barnham			
Title	Engineering Layout Sheet 1		Scale:	1:250 @ A0 Project Engineer TC MJA Project No: Date:
			Status:	TENDER
Drawing Numbers:			6638 – MJA – SW – XX – DR – C – 001	Rev: T12