


NOTES


ROOF - Dark interlocking concrete tiles to pitched roof to match in colour and texture with existing suitable for the 15 degree pitch.

WALLS - Face brick external walls with soldier courses above openings to match.


WINDOWS/DOORS - White framed PVC double glazed units.

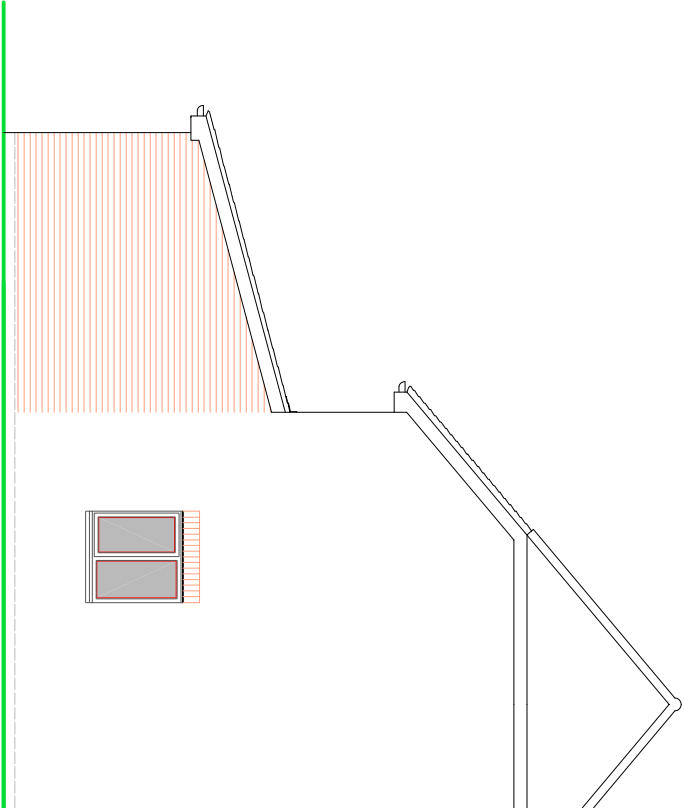

SIDE ELEVATION

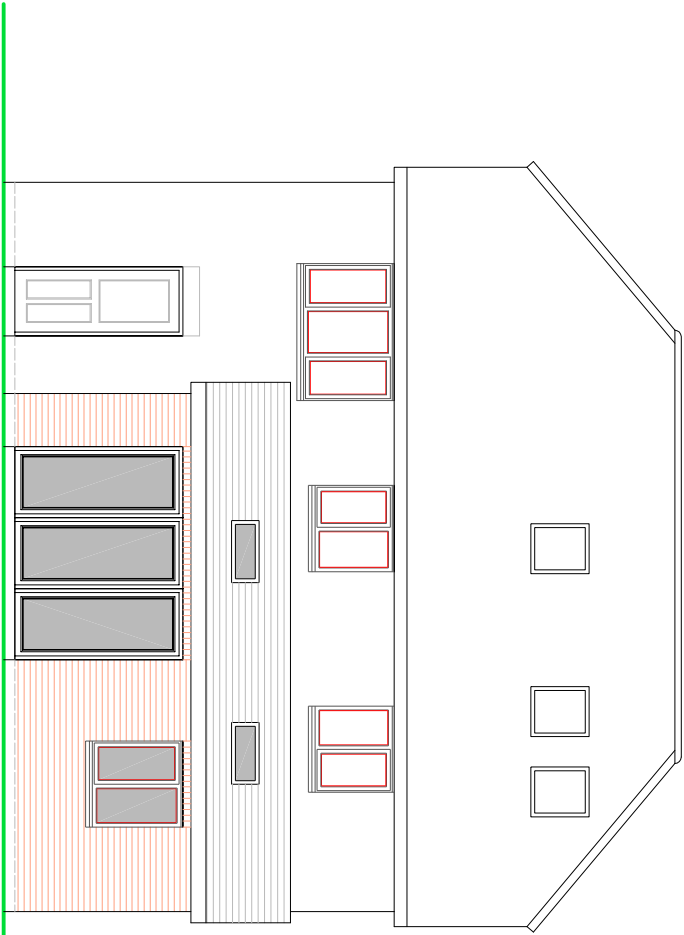


REAR ELEVATION

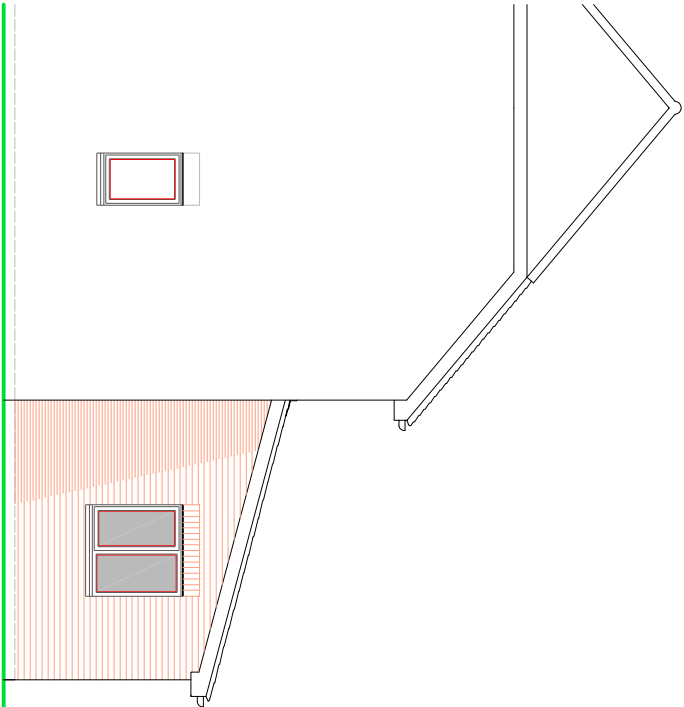

SIDE ELEVATION

SCALE

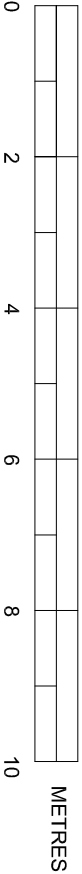

PROPOSED ELEVATIONS

SUSSEX BUILDING CONSULTANCY LIMITED

15 SONGTHRUSH LANE, BARNHAM,
BOGNOR REGIS, WEST SUSSEX.

SCALE - 1/100 REV - DATE - 01/03/2019

LABC

3 NORTHGATE ROAD
BOGNOR REGIS
PO21 5LZ
TEL - (01243) 861379