


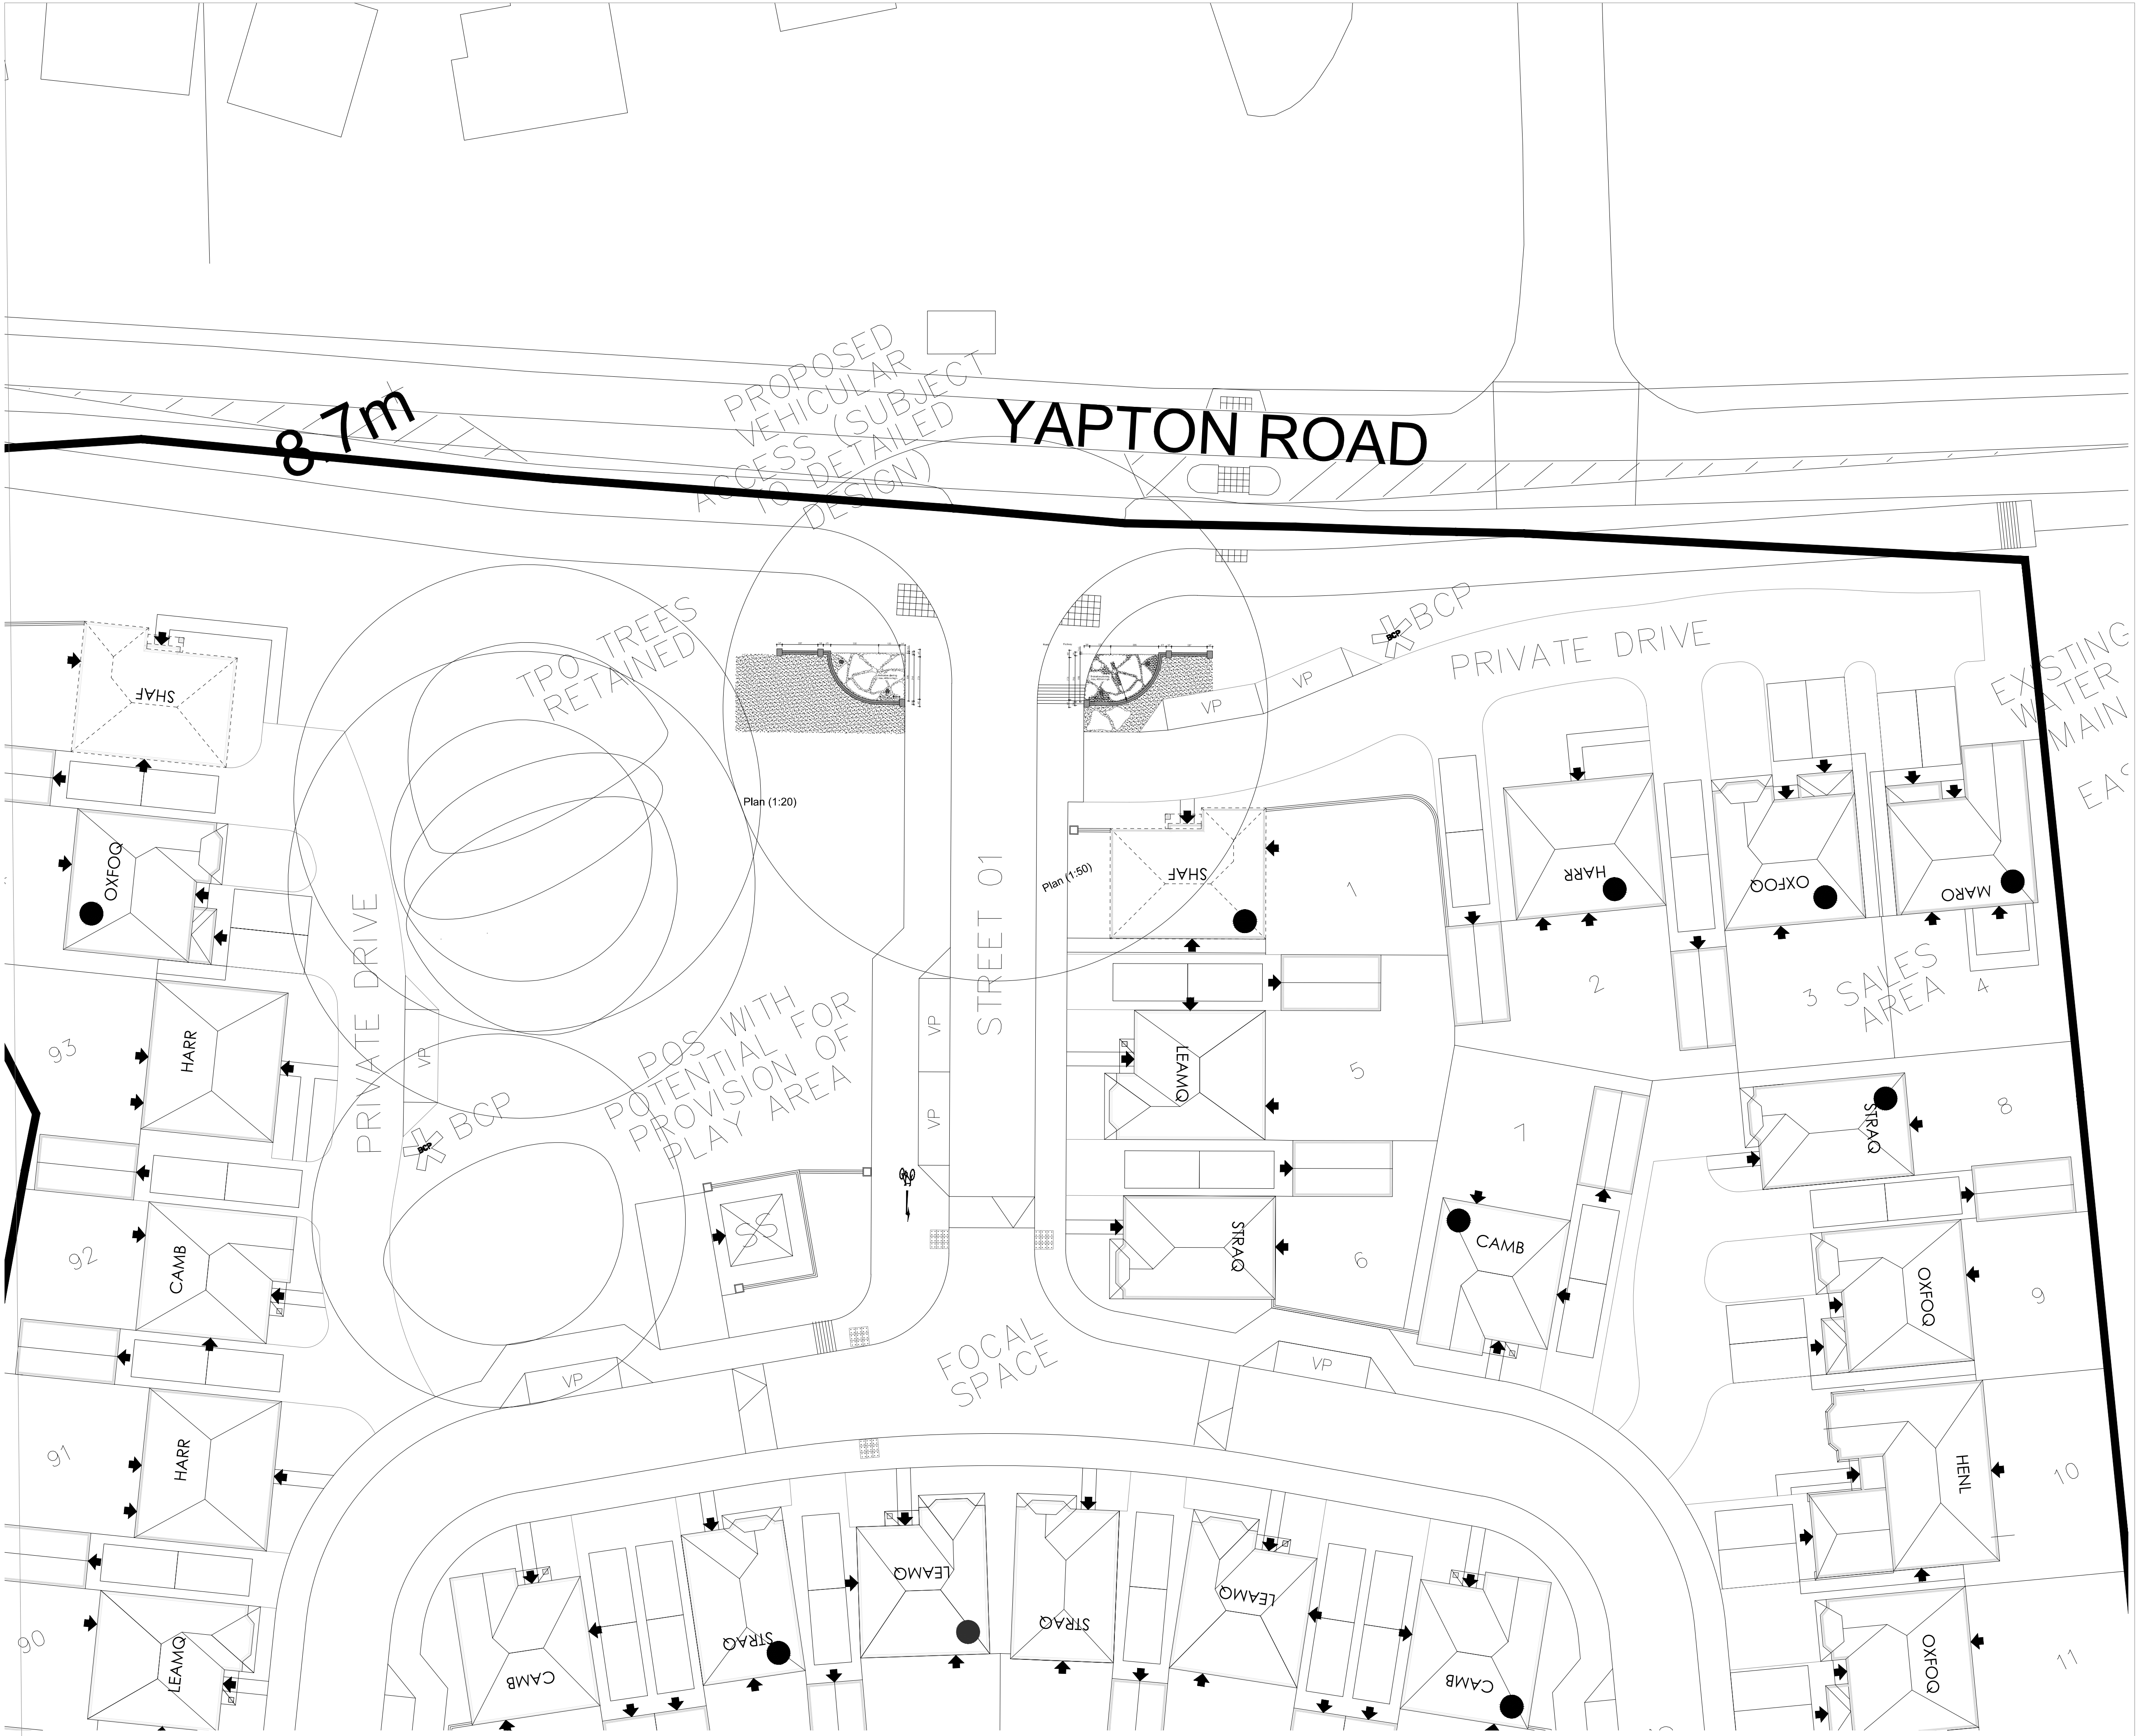


All materials and landscaping to the approval of the Local Planning Authority.


Structural stability & movement joints to be confirmed by the project Structural Engineer.

Wall design mirrored on the opposite side of the site entrance road.  
Refer to Sales Arena Layout Drg. No. RHSNC-SAL\_01

#### KEY

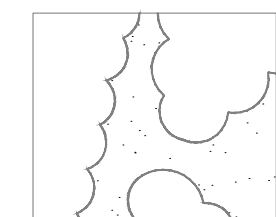

Indicative landscaping.

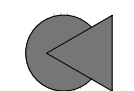

Up lighter.

| No.       | Date | Initial | Description |
|-----------|------|---------|-------------|
| Revisions |      |         |             |
|           |      |         |             |
|           |      |         |             |
This drawing is subject to Copyright.  
DO NOT SCALE FROM THIS DRAWING

|                |    |                                   |            |
|----------------|----|-----------------------------------|------------|
| Development    |    | <b>BARNHAM</b>                    |            |
| Location       |    | YAPTON_ROAD_BARNHAM               |            |
| Marketing Name |    | WINDMILL_VIEWS                    |            |
| Drawing Title  |    | SITE_ENTRANCE_FEATURE_WALL_LAYOUT |            |
| Drawing Number |    | <b>783-DET-002</b>                |            |
| Revision       |    | Scale @ A1                        | 1:200      |
| Drawn By       | DB | Date Started                      | 01.12.2020 |
| Checked by     |    | Date                              |            |

  
**REDROW HOMES**  
Redrow Homes (Southern Counties) Ltd  
Unit 1, Faraday Office Park, Basingstoke  
Hampshire, RG24 8QD