



MATERIALS SCHEDULE


- Roof:**
Plan tile roofs, all roofs set at 40 degrees, matching ridge & hip tiles, Lead sheets to dormers, Pointed support posts with stop end chamfered corners on brick pinnles.
- Walls:**
Flint work set between single course red corbels & quoins to front & one side elevation first floor, removing elevations in Red-mud facing brickwork. Projecting plinth to front & part side elevations, removing elevations to have single red brick plinth course. Red oak brick soldier course below window cill.
- Windows:**
Traditional Light grey pre-finished double glazed cottages bar casement windows. All Bathrooms, Shower Rooms & M.C.'s to have obscured glazing.
- Double Doors:**
Double glazed doors / sliding folding doors.
- Front Doors:**
Oak finished vertically boarded with glazed light.
- Rainwater Goods:**
Black upvc half round guttering with matching downpipes.

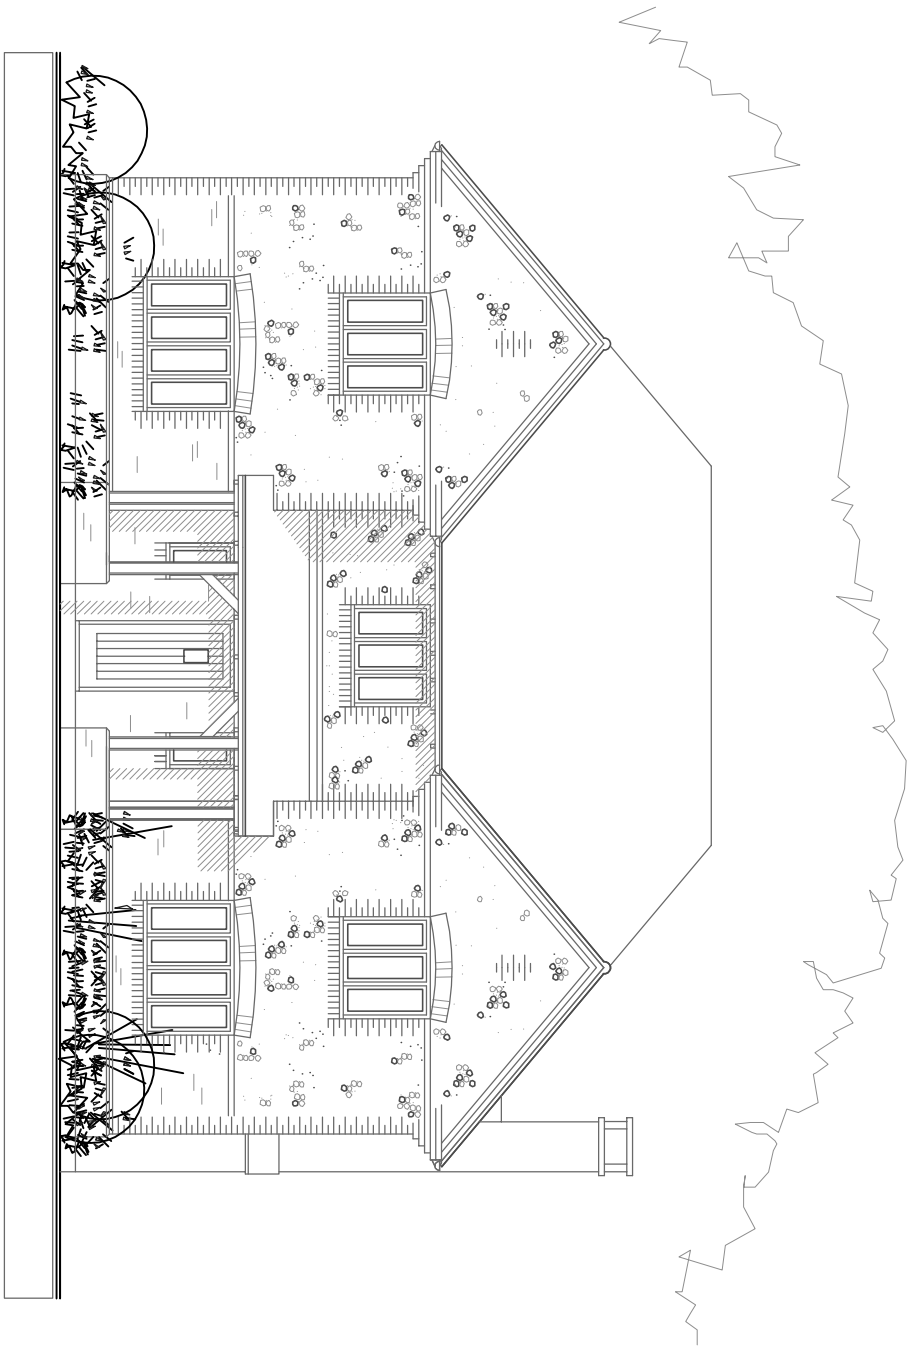


FRONT ELEVATION - West
PLOT 1

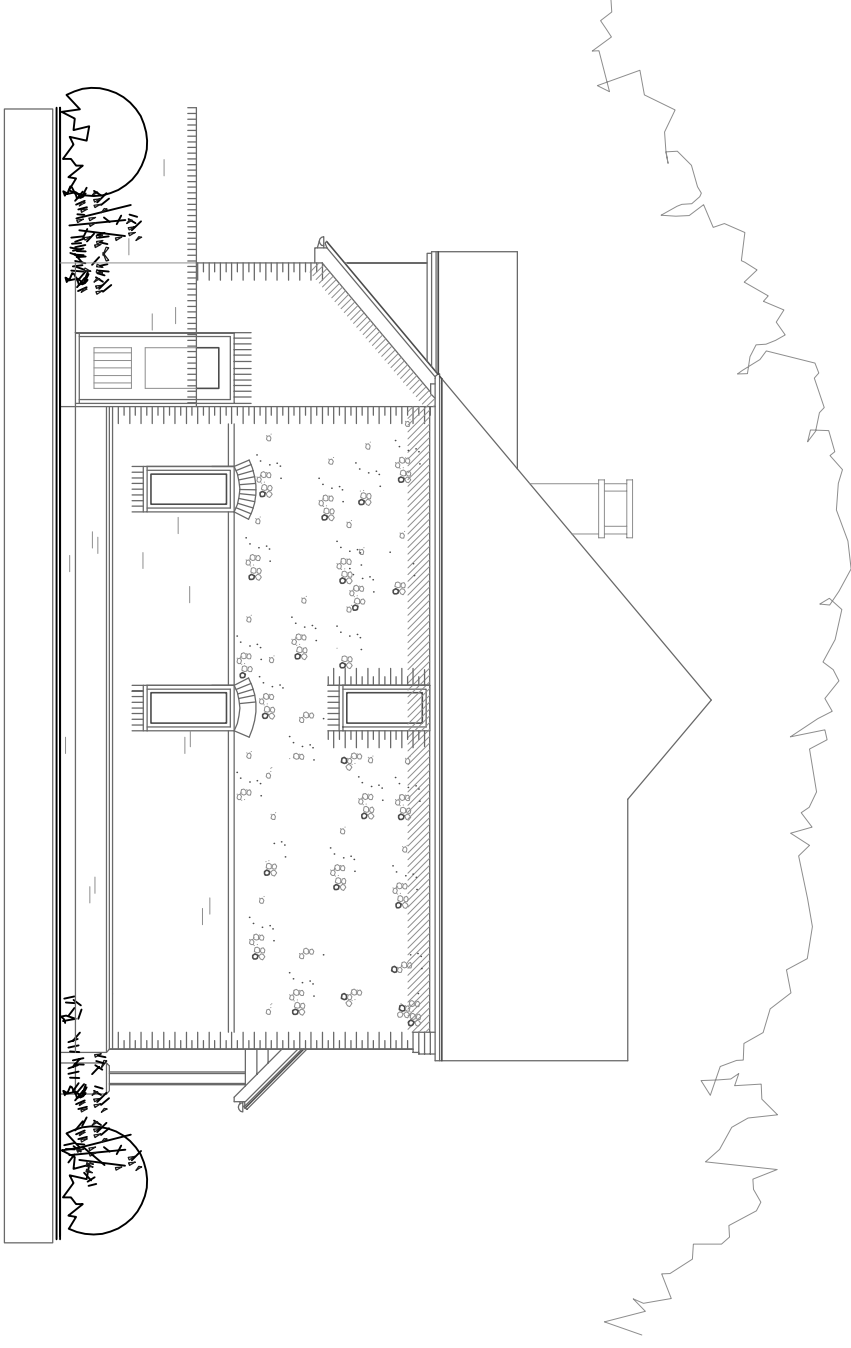

SIDE ELEVATION - North

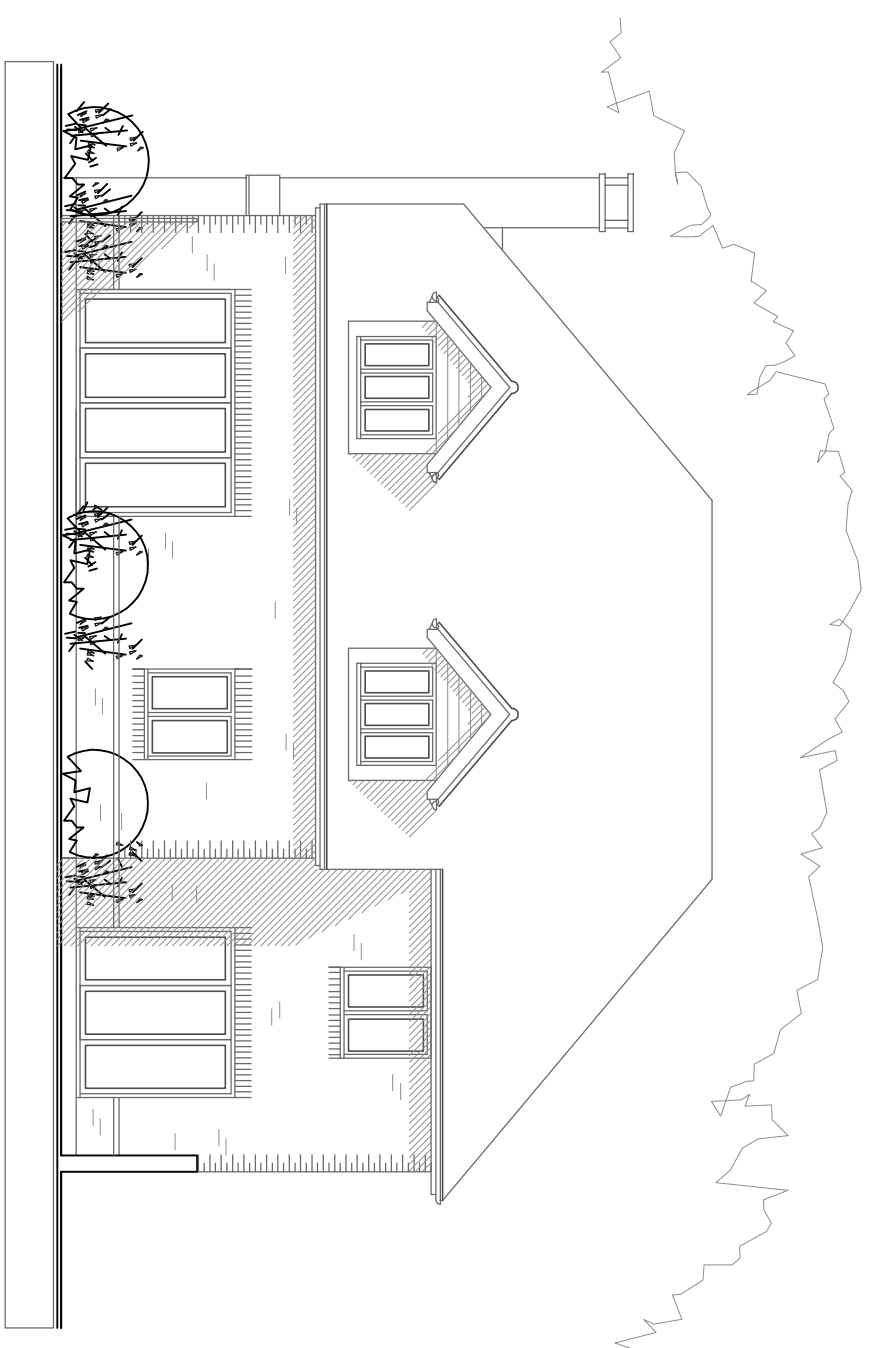

REAR ELEVATION - East

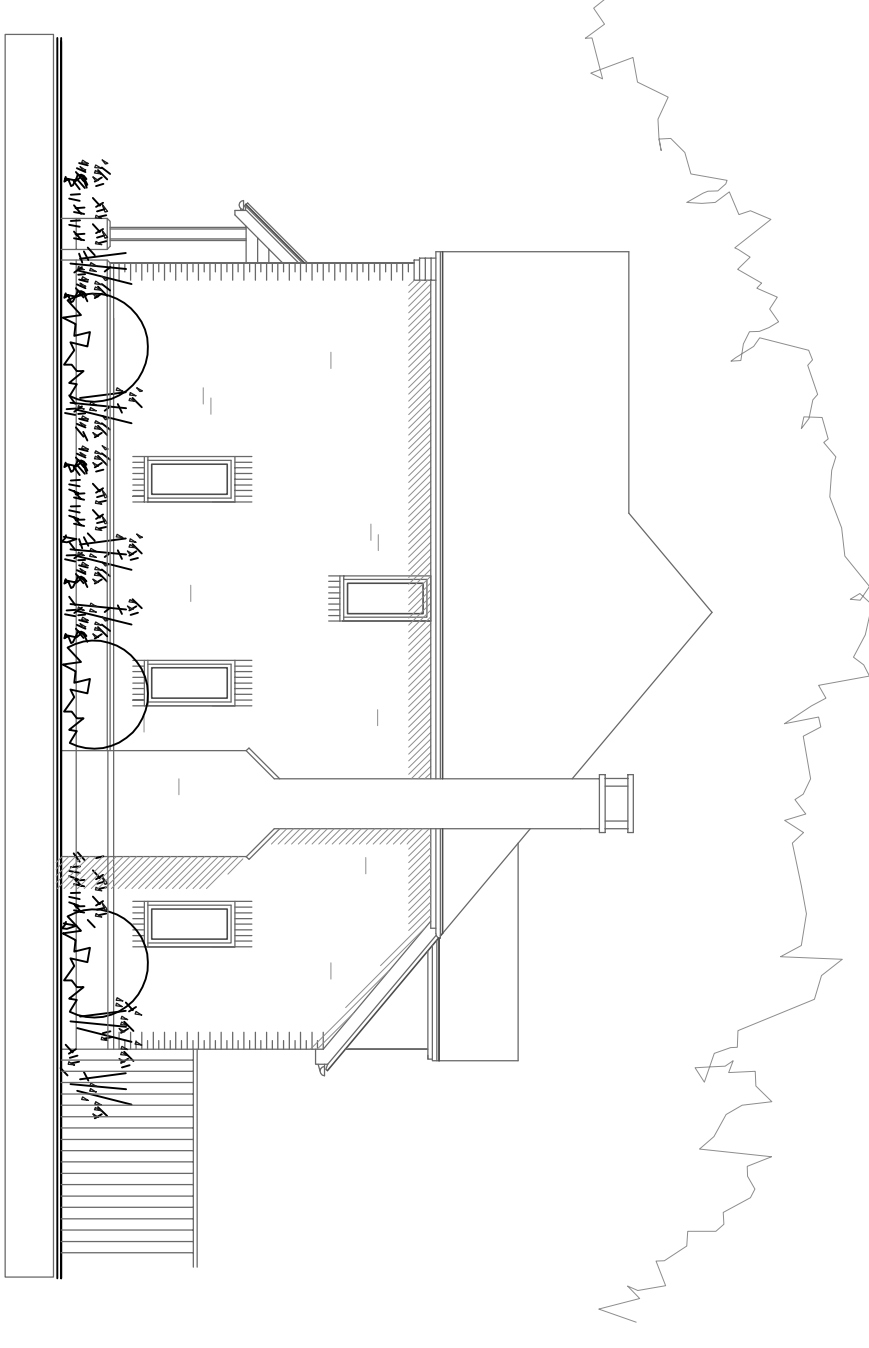

SIDE ELEVATION - South

CROSSLEY DESIGN
ARCHITECTURE

25 HAZELHURST CRESENT FINDON VALLEY WORTHING BN14 0HW
t. 01903 877221 e. mail@crossleydesign.co.uk w. www.crossleydesign.co.uk

client
MR P VOLLER

project
RESIDENTIAL DEVELOPMENT
LAND AT TARPS FARM
CHURCH LANE, BARNHAM
WEST SUSSEX, PO22 0DB

drawing				
ELEVATIONS - Plot 1				
Sheet 1 of 4				
scale	date	job no.	dwg no.	rev.
1:100 @ A2	DEC. 18	1816	2.23	-