


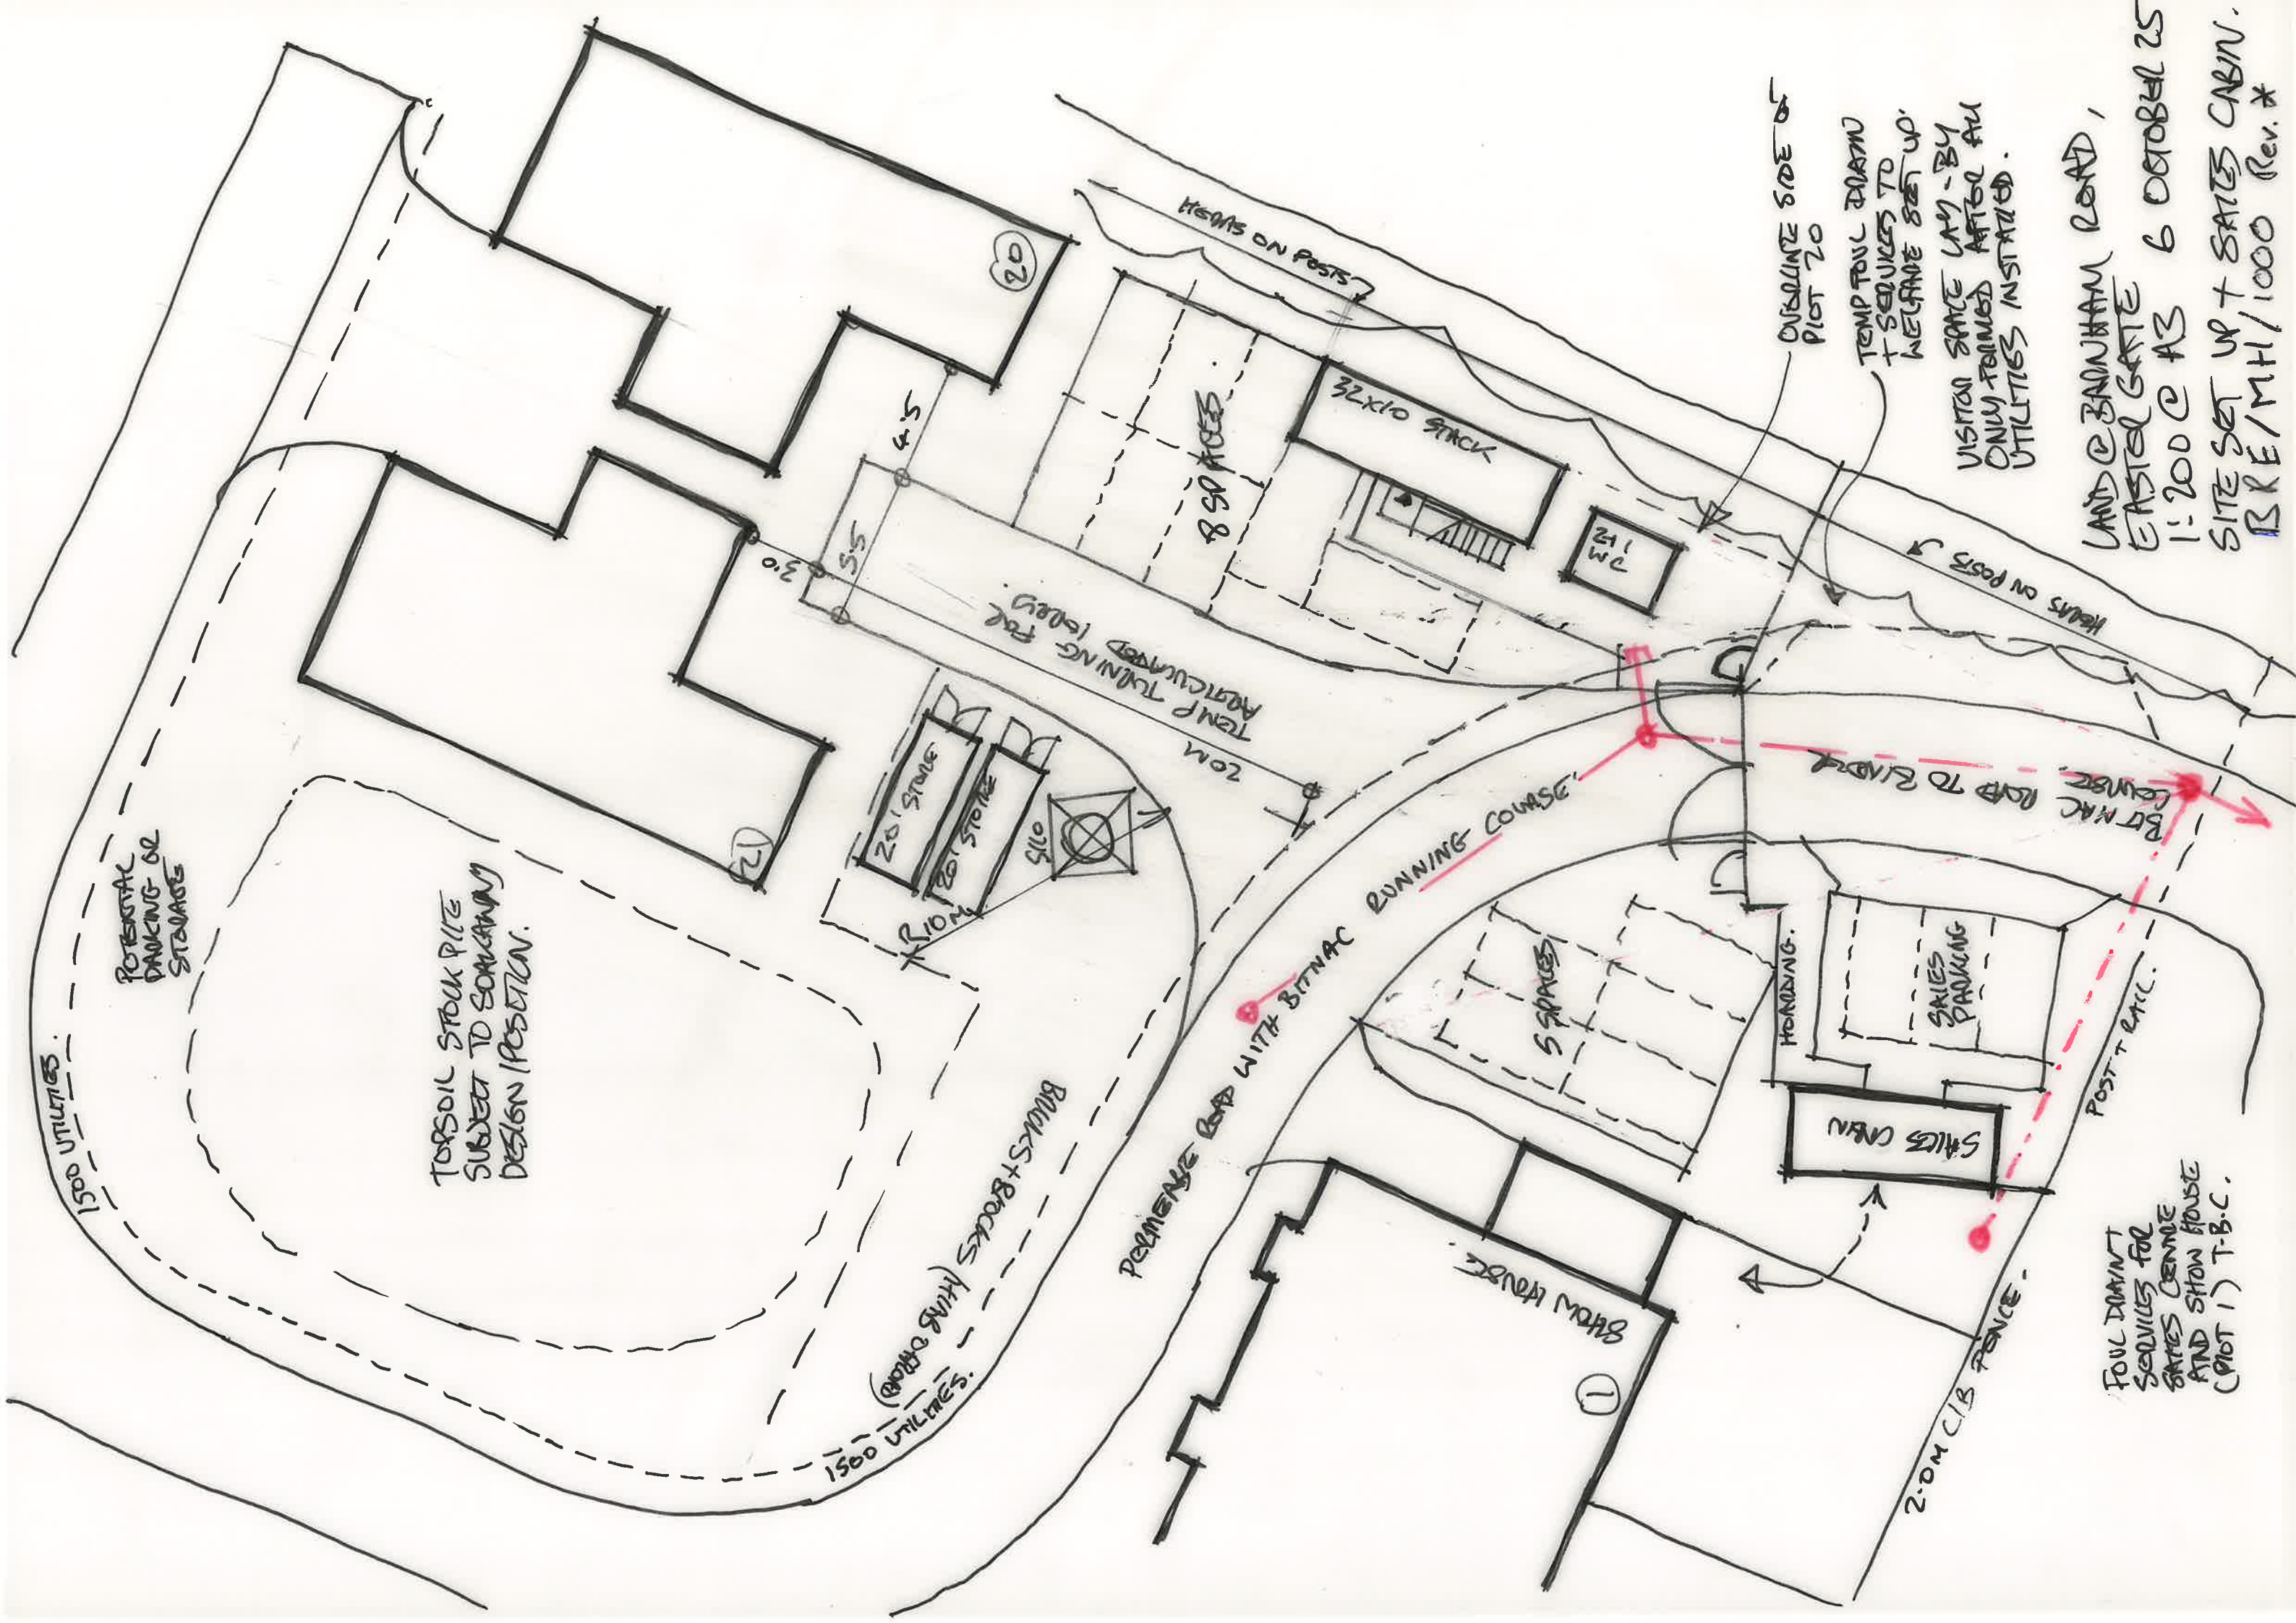

TORSOIL STOCK PILE  
SUBJECT TO SOMEWHAT  
DESIGN POSITION.

POTENTIAL  
PARKING OR  
STORAGE

1500 UTILITIES

BRICKS+BLOCKS (HUNG OFF ROAD)

1500 UTILITIES

PERMANENT ROAD WITH BITUMAC RUNNING COURSE

SHOW HOUSE

①

SALES CABIN

20M C/B FENCE

FOUL DRAIN  
SERVICES FOR  
SALES CENNE  
AND SHOW HOUSE  
(PLOT 1) T-B.C.

SALES  
PARKING

HANDING

5 SPACES

20x10 STONE

20x10 STONE

20x10 STONE

TEMP TUNING FOR  
ADJUTANT LORRY

20M

8 SPACES

32x10 SHACK

24x10 WC

HEATS ON POSTS

HEATS ON POSTS

OVERLINE SIDE OF  
PLOT 20

TEMP FOU DRAIN  
+ SERVICES TO  
WELFARE SET UP  
VISITOR SPACE LAY-OUT  
ONLY FORMED AFTER ALL  
UTILITIES INSTALLED

LAND @ BARNHAM ROAD,  
EASTER GATE  
1:200 @ A3 6 OCTOBER 25  
SITE SET UP + SATES CABIN.  
BRE/MH/1000 Rev. #