


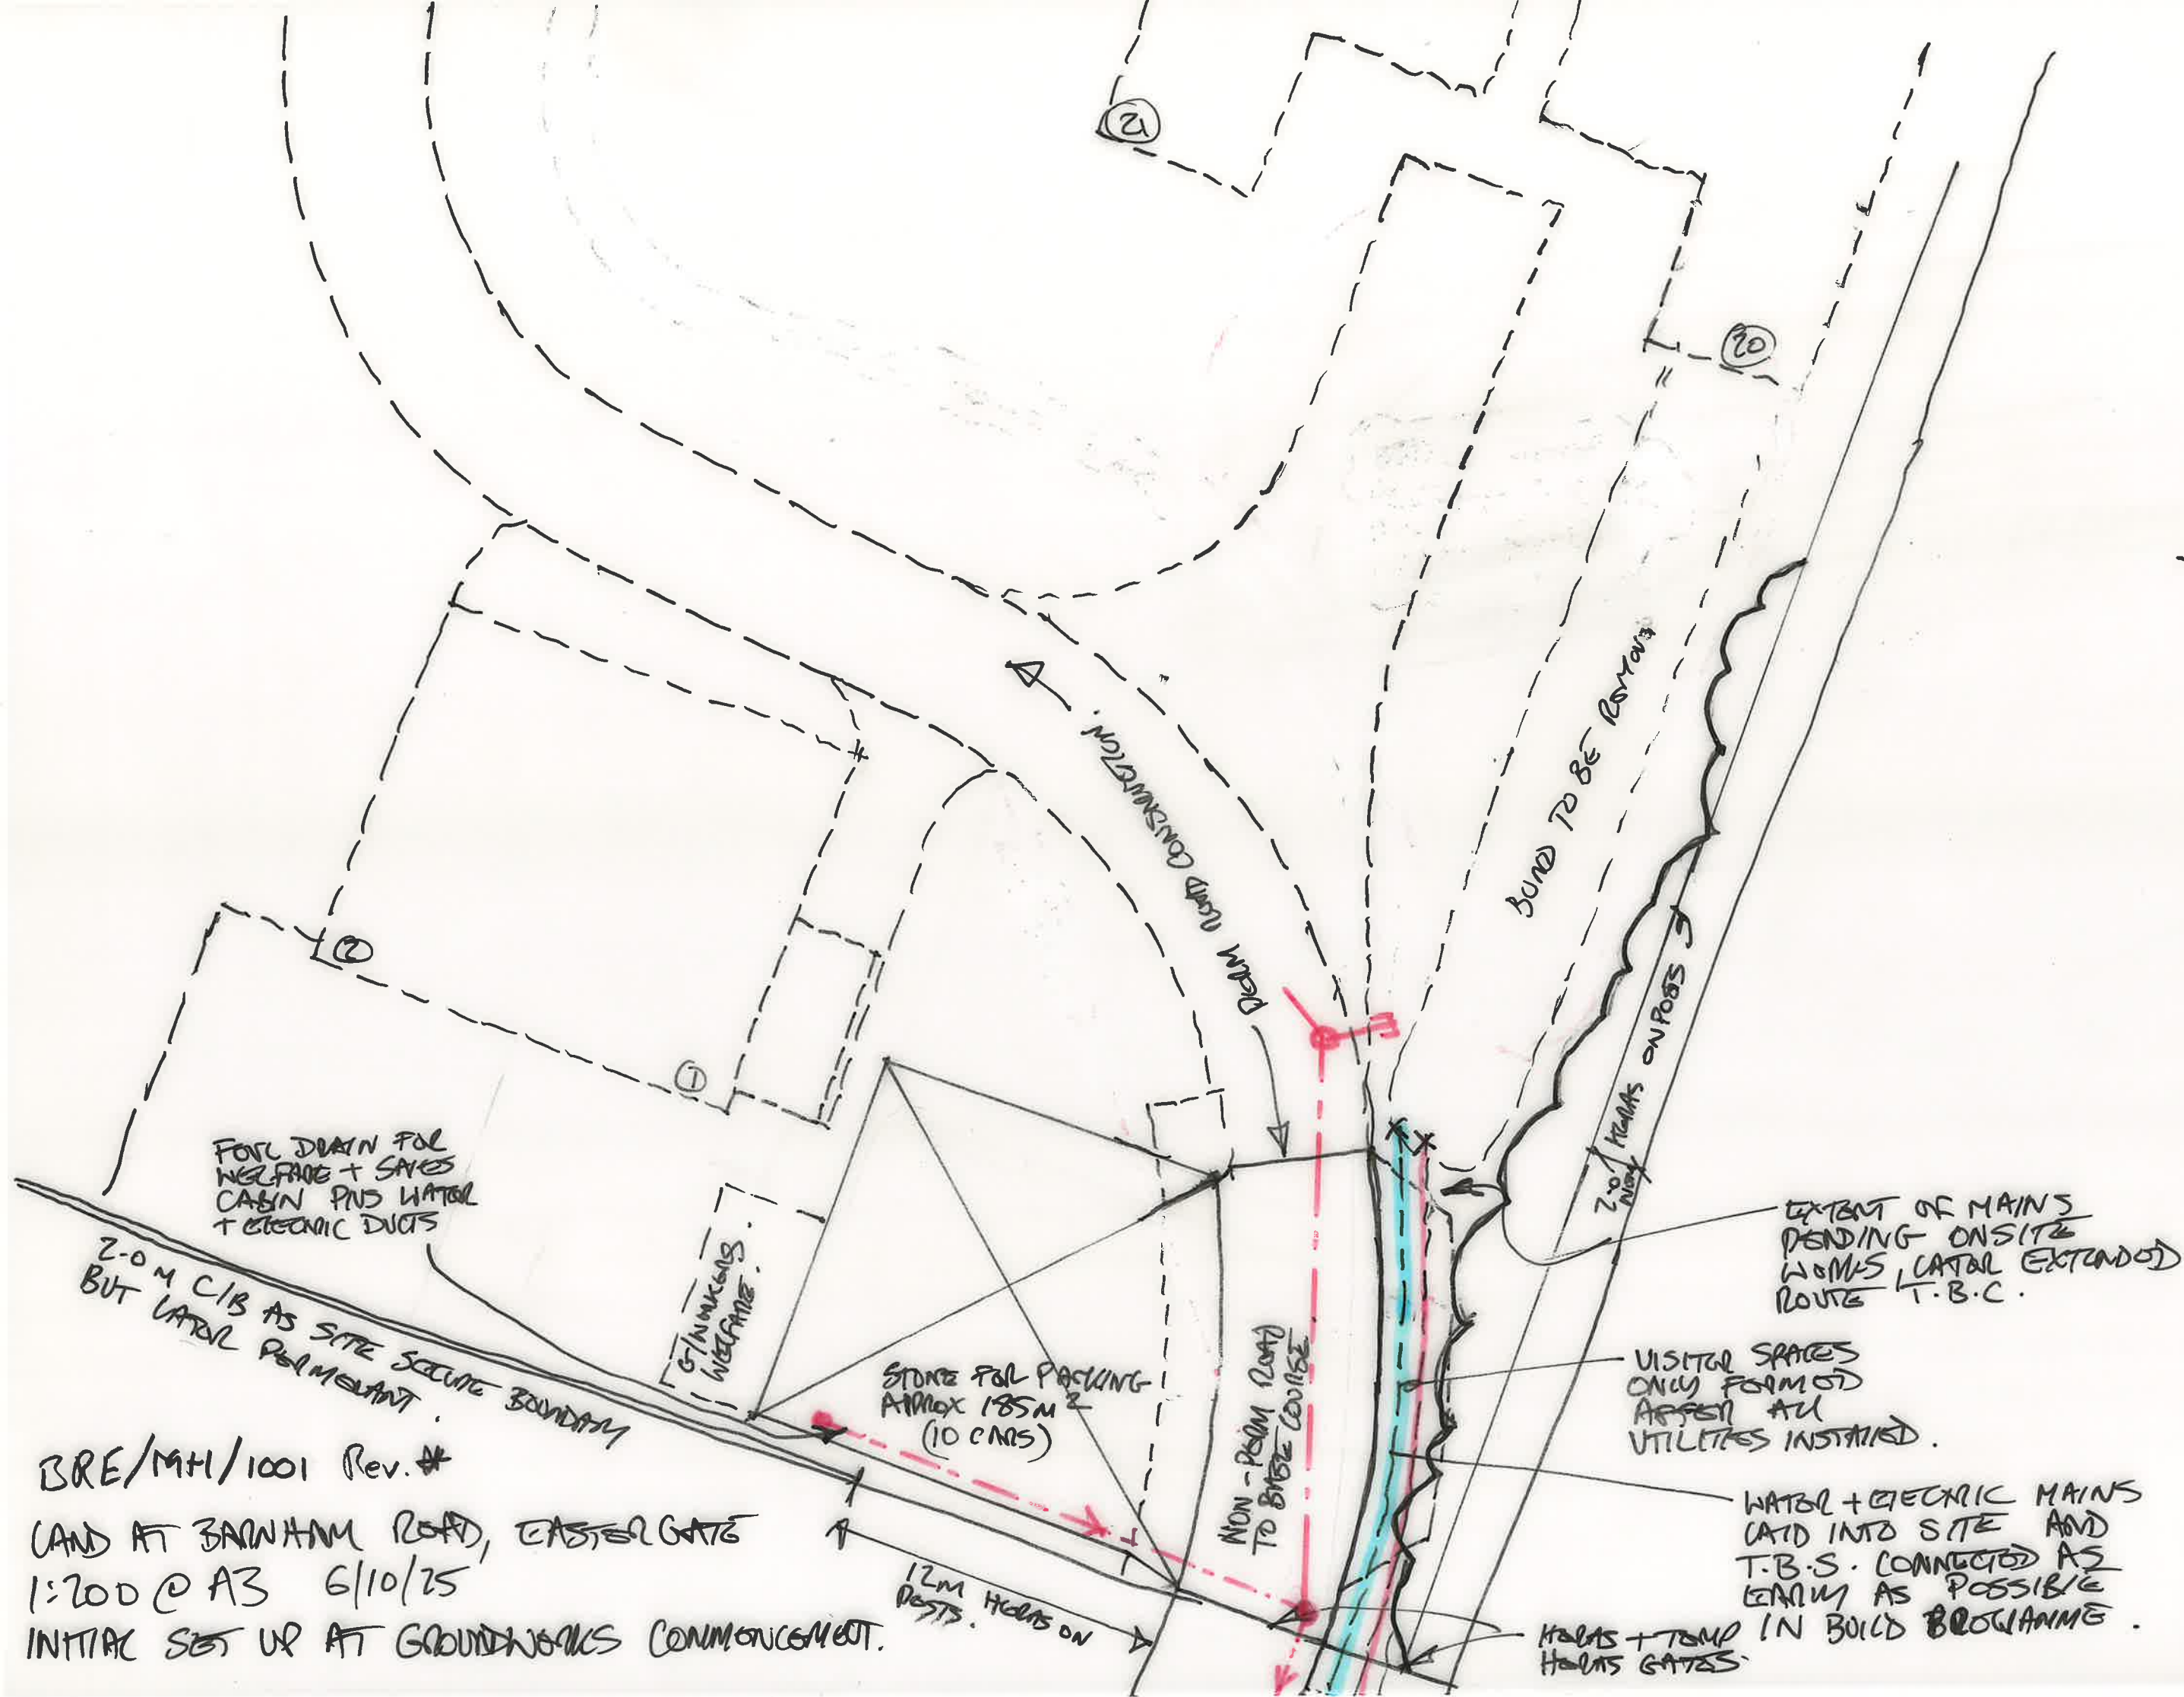

BRE/MH/1001 Rev. #

LAND AT BARNHAM ROAD, EAST GATE

1:200 @ A3 6/10/25

INITIAL SET UP AT GROUNDWORKS COMMENCEMENT.