


LAND AT BRINKHAM ROAD, EASTER GATE.
1:200 @ A3 6/10/25

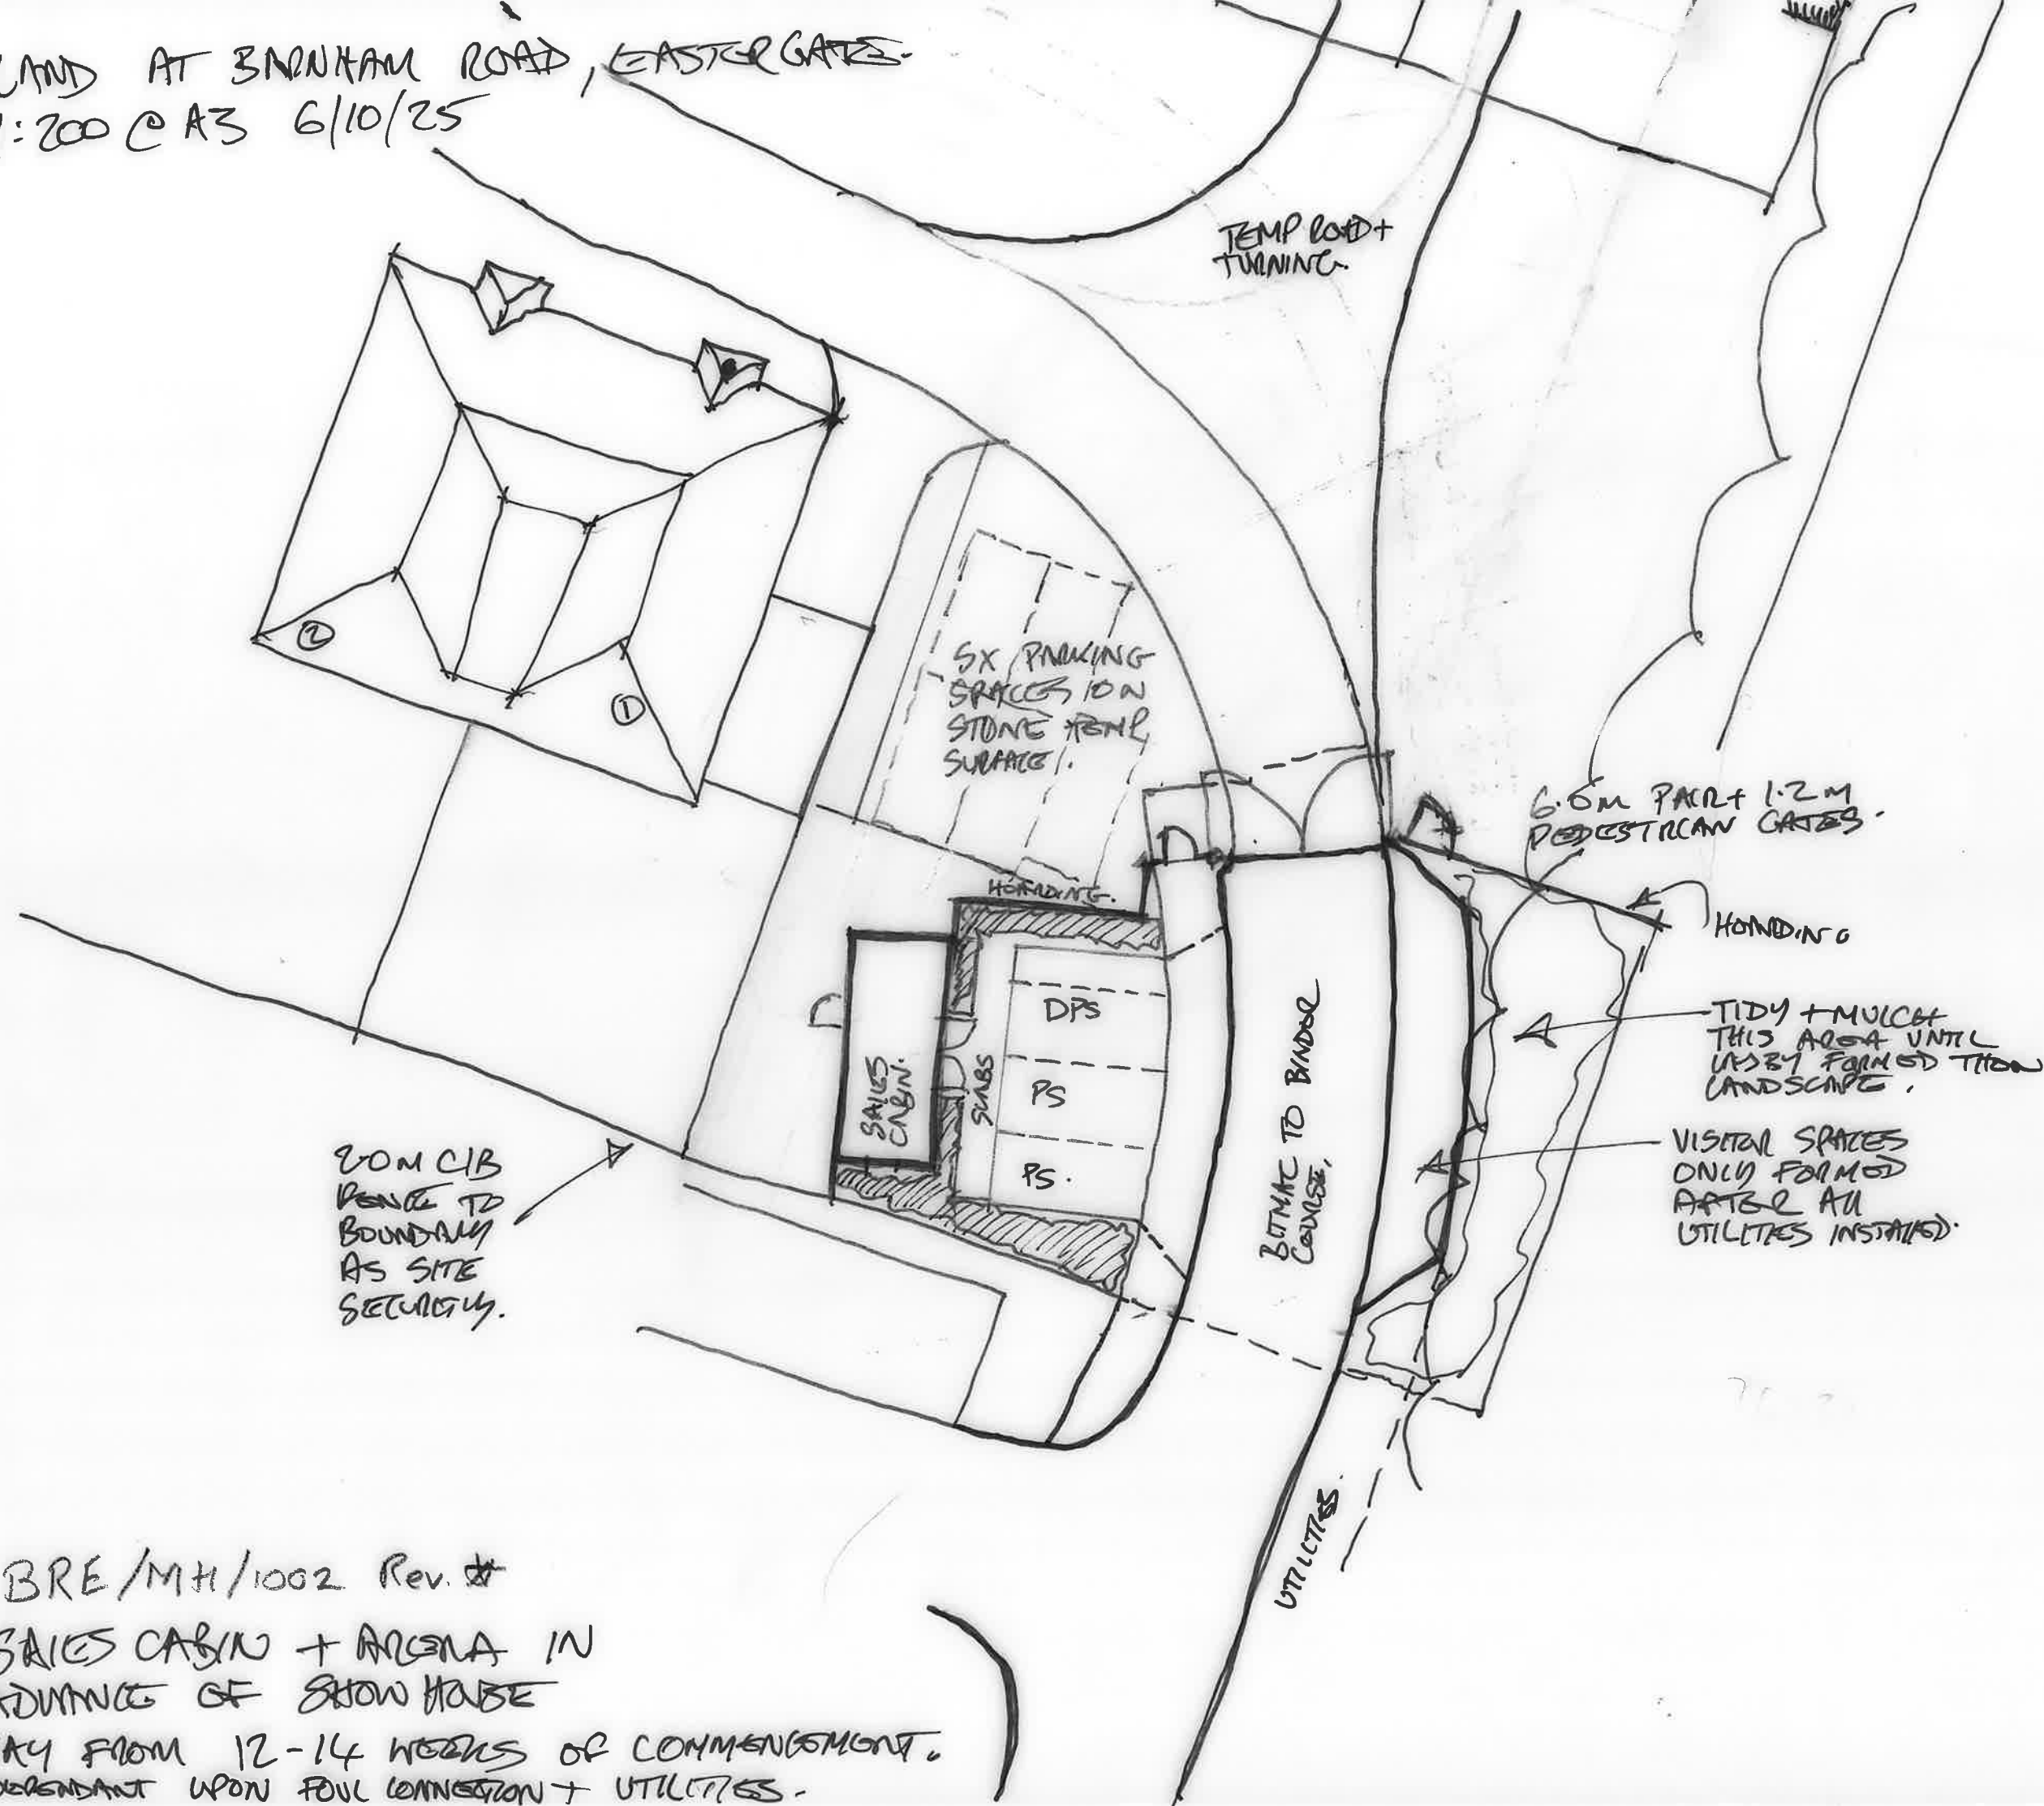

BRE/MH/1002 Rev. #

SALES CABIN + ARSENAL IN
ADVANCE OF SHOW HOUSE

SAY FROM 12-14 WEEKS OF COMMENCEMENT.
DEPENDANT UPON Foul CONNECTION + UTILITIES.