

NORTH

LEGEND :

- 7.27

Existing Ground Levels
- FFL 4.800


Proposed Finished Floor Level in dwellings / garages
- 6.475

Proposed Finished external levels ie: road surface / paving / garden
- T.O.W. 6.400

Proposed Top of Wall level to garden / retaining walls

Hatched area indicates raised driveway level to protect existing tree. Within RPA a 'No Dig' construction method utilising a cellular confinement system placed above existing ground level.

NOTE: This drawing has been prepared for Planning purposes only. Engineering drawings & road sections to be produced for construction purposes.

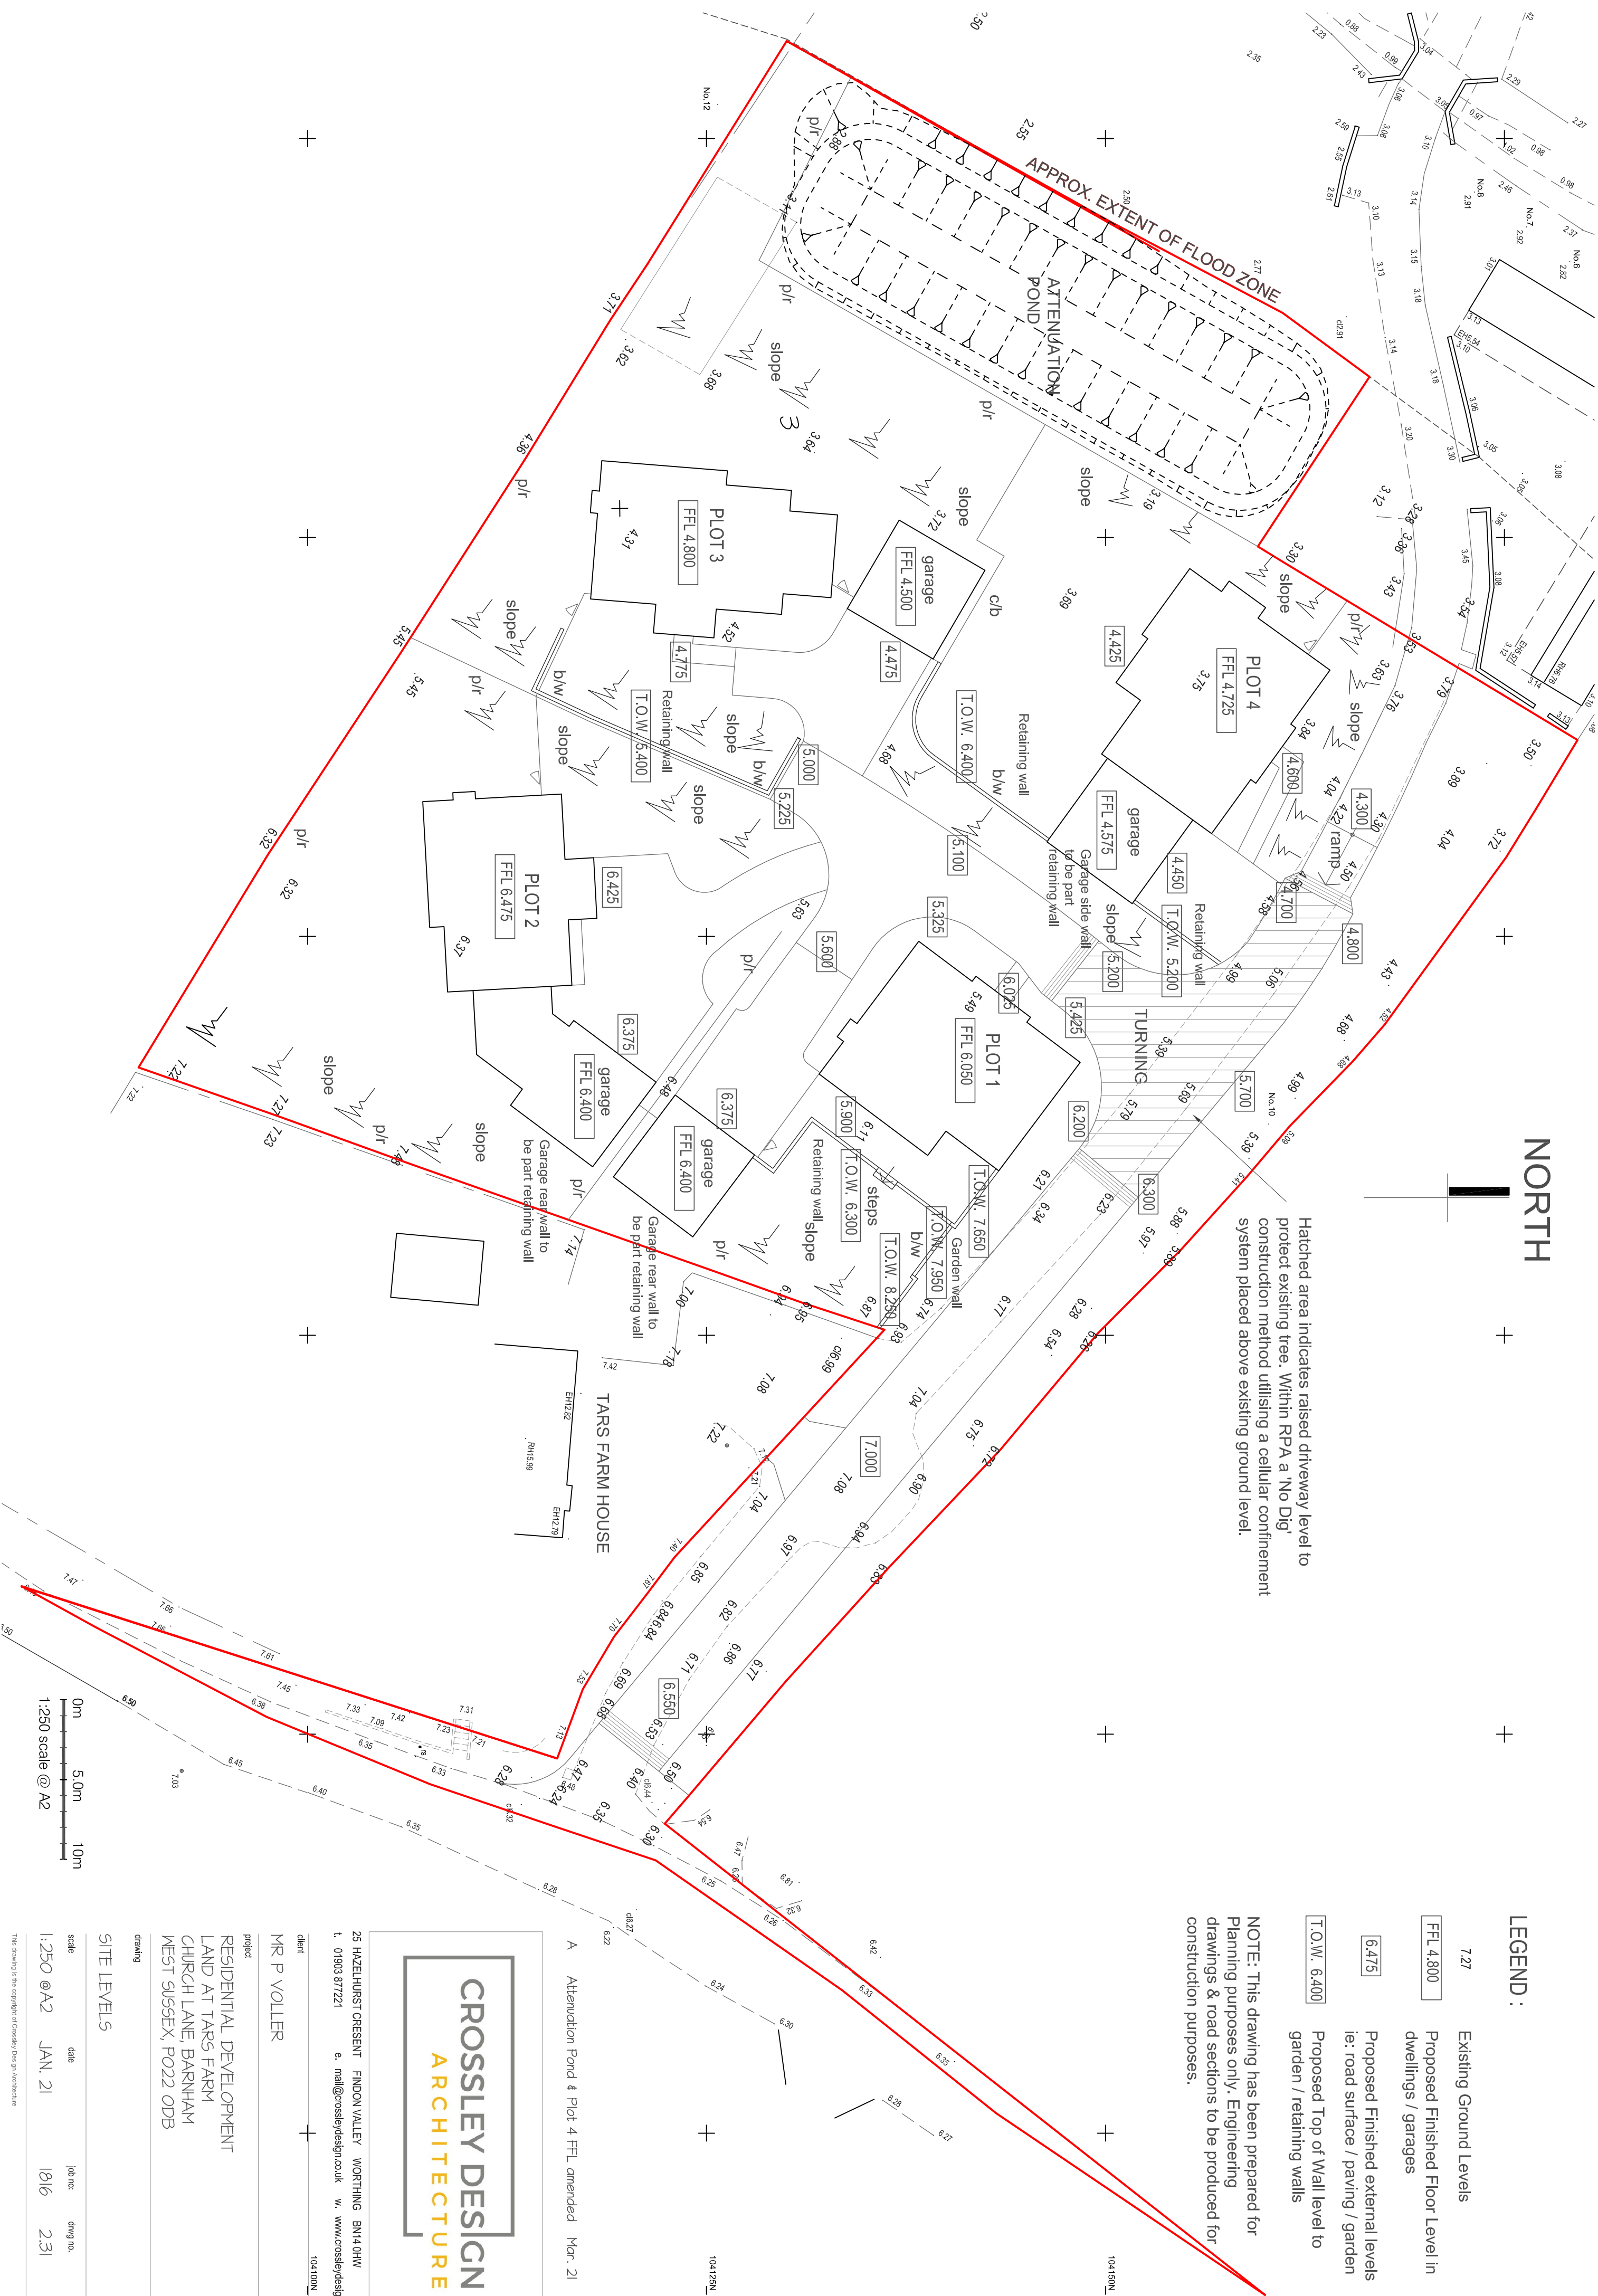

CROSSLEY DESIGN

ARCHITECTURE

25 HAZELHURST CRESENT FINDON VALLEY WORTHING BN14 0HW

t. 01903 877221 e. mail@crossleydesign.co.uk w. www.crossleydesign.co.uk

client	MR P VOLLER
project	RESIDENTIAL DEVELOPMENT LAND AT TAR5 FARM CHURCH LANE, BARNHAM WEST SUSSEX, PO22 ODB

scale	date	job no.	dwg no.	rev.
1:250 @A2	JAN. 21	1816	2.31	A