
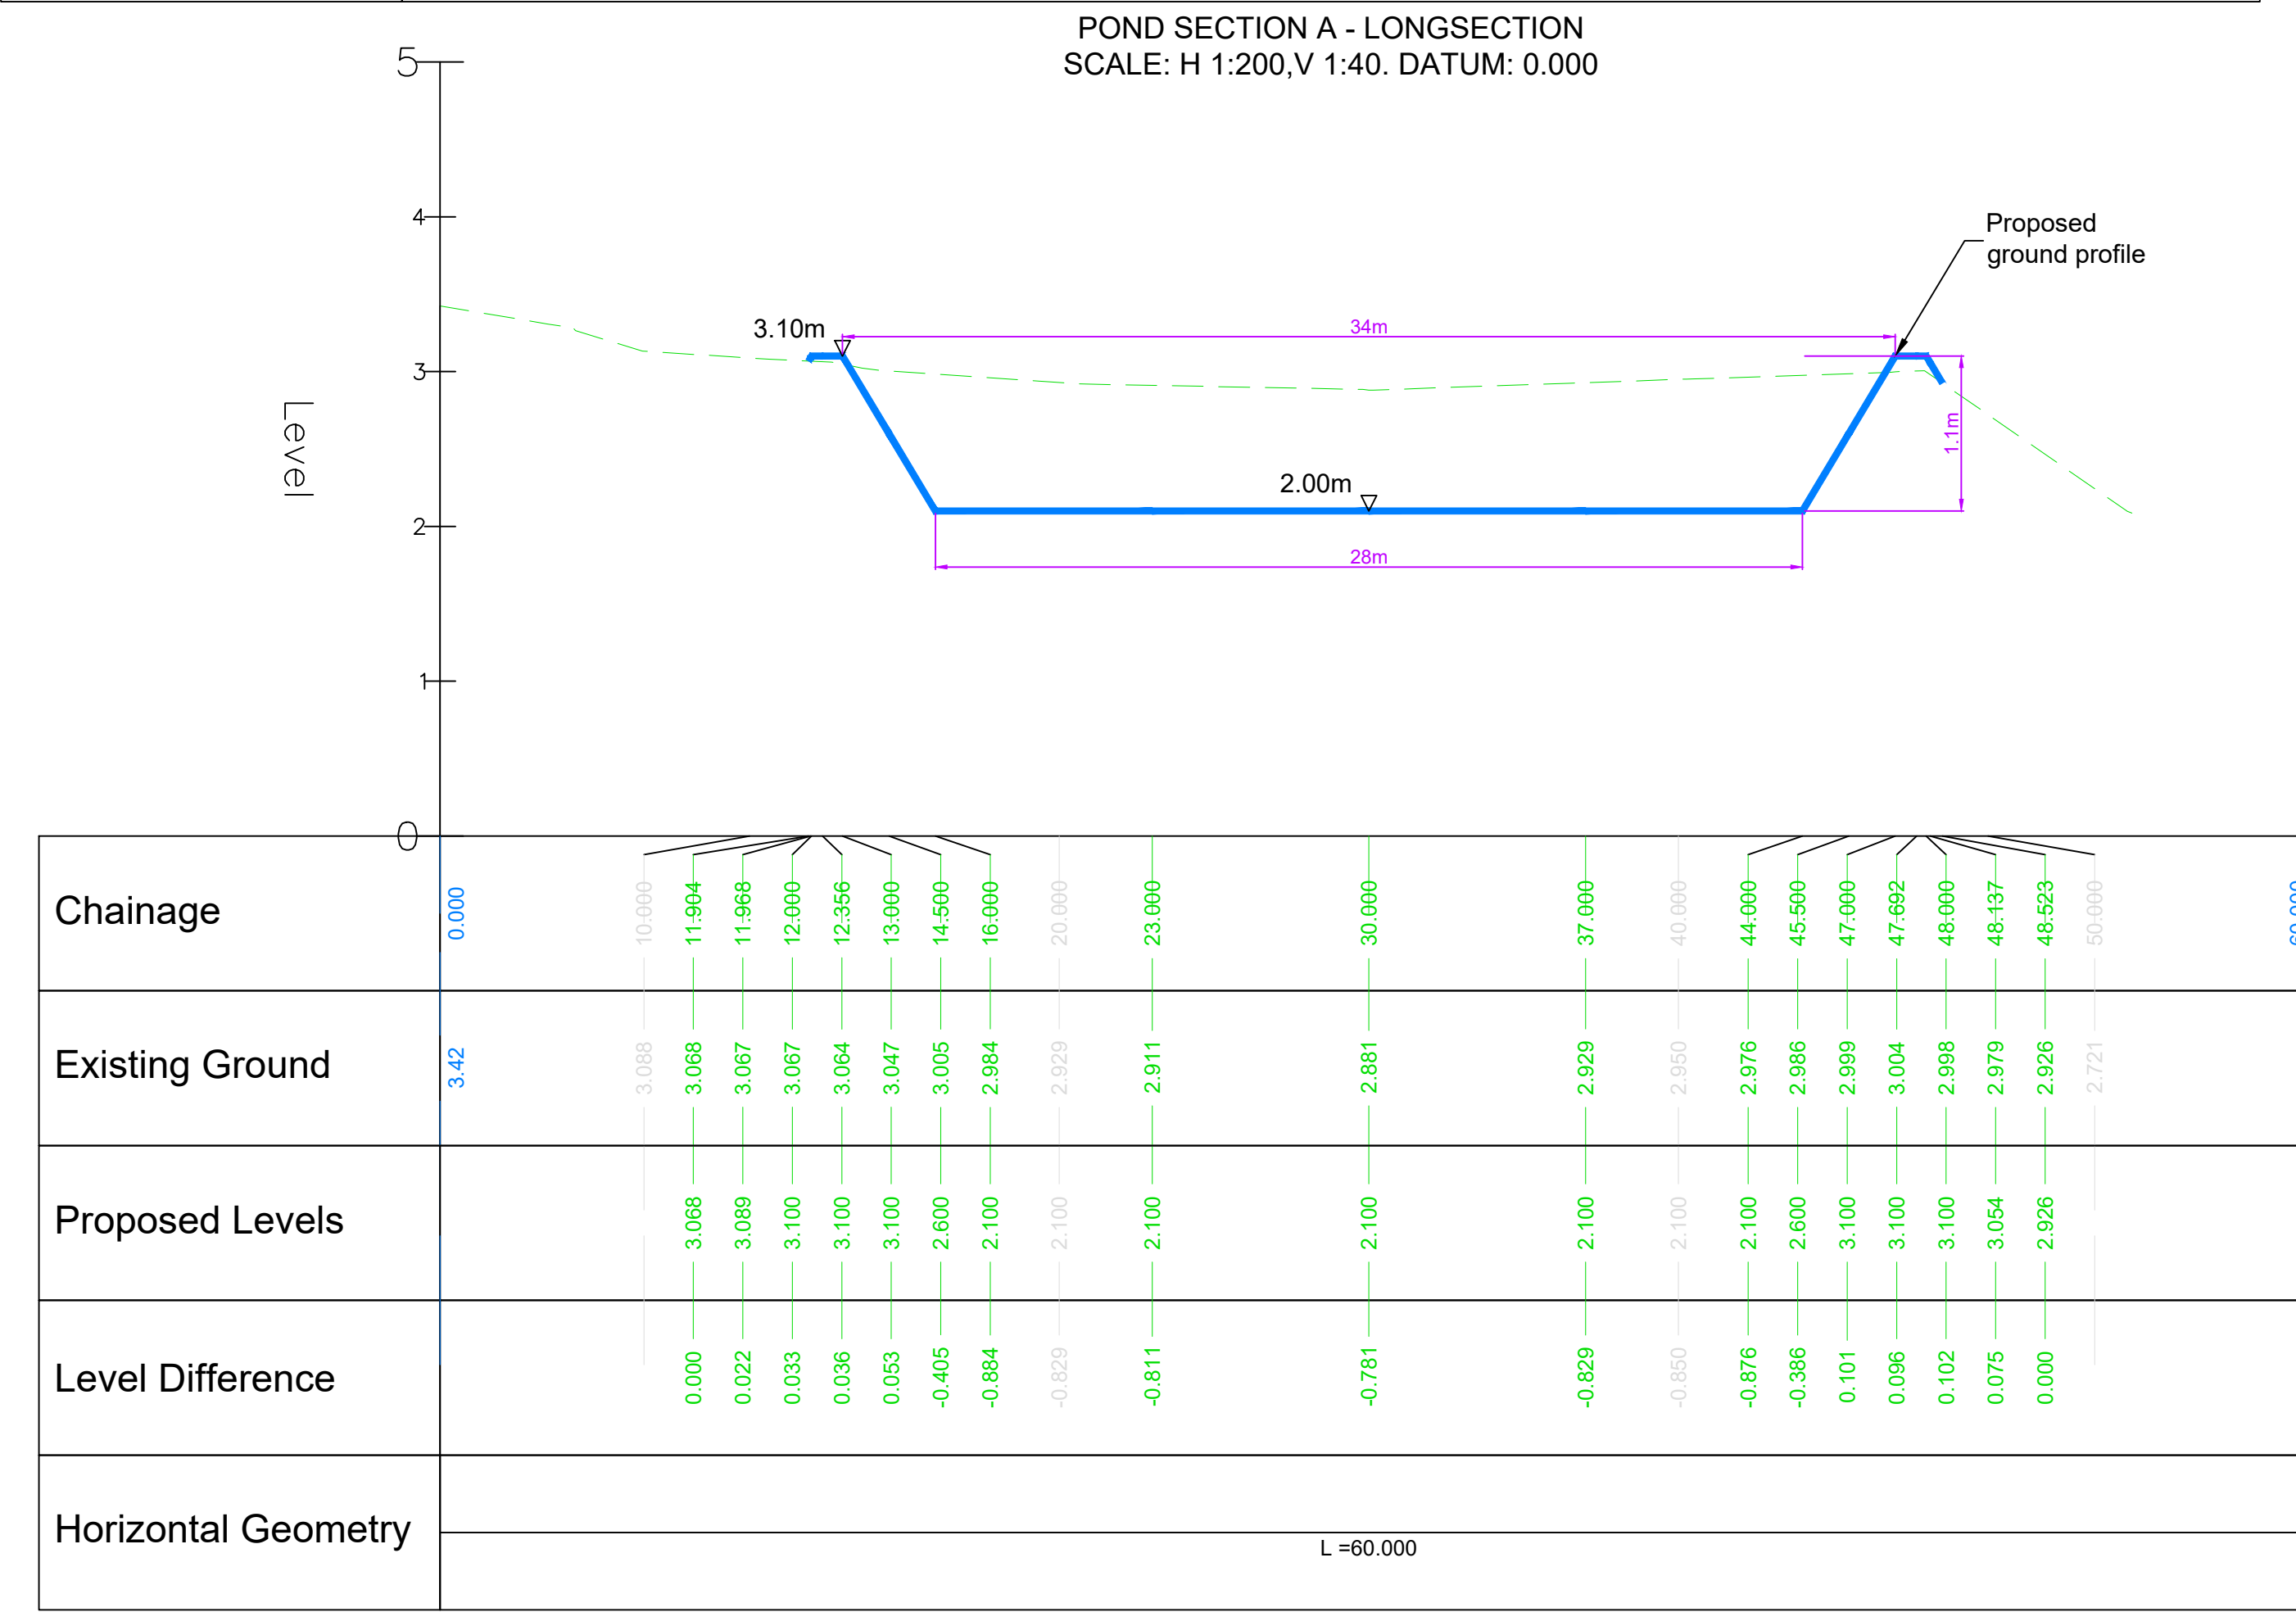


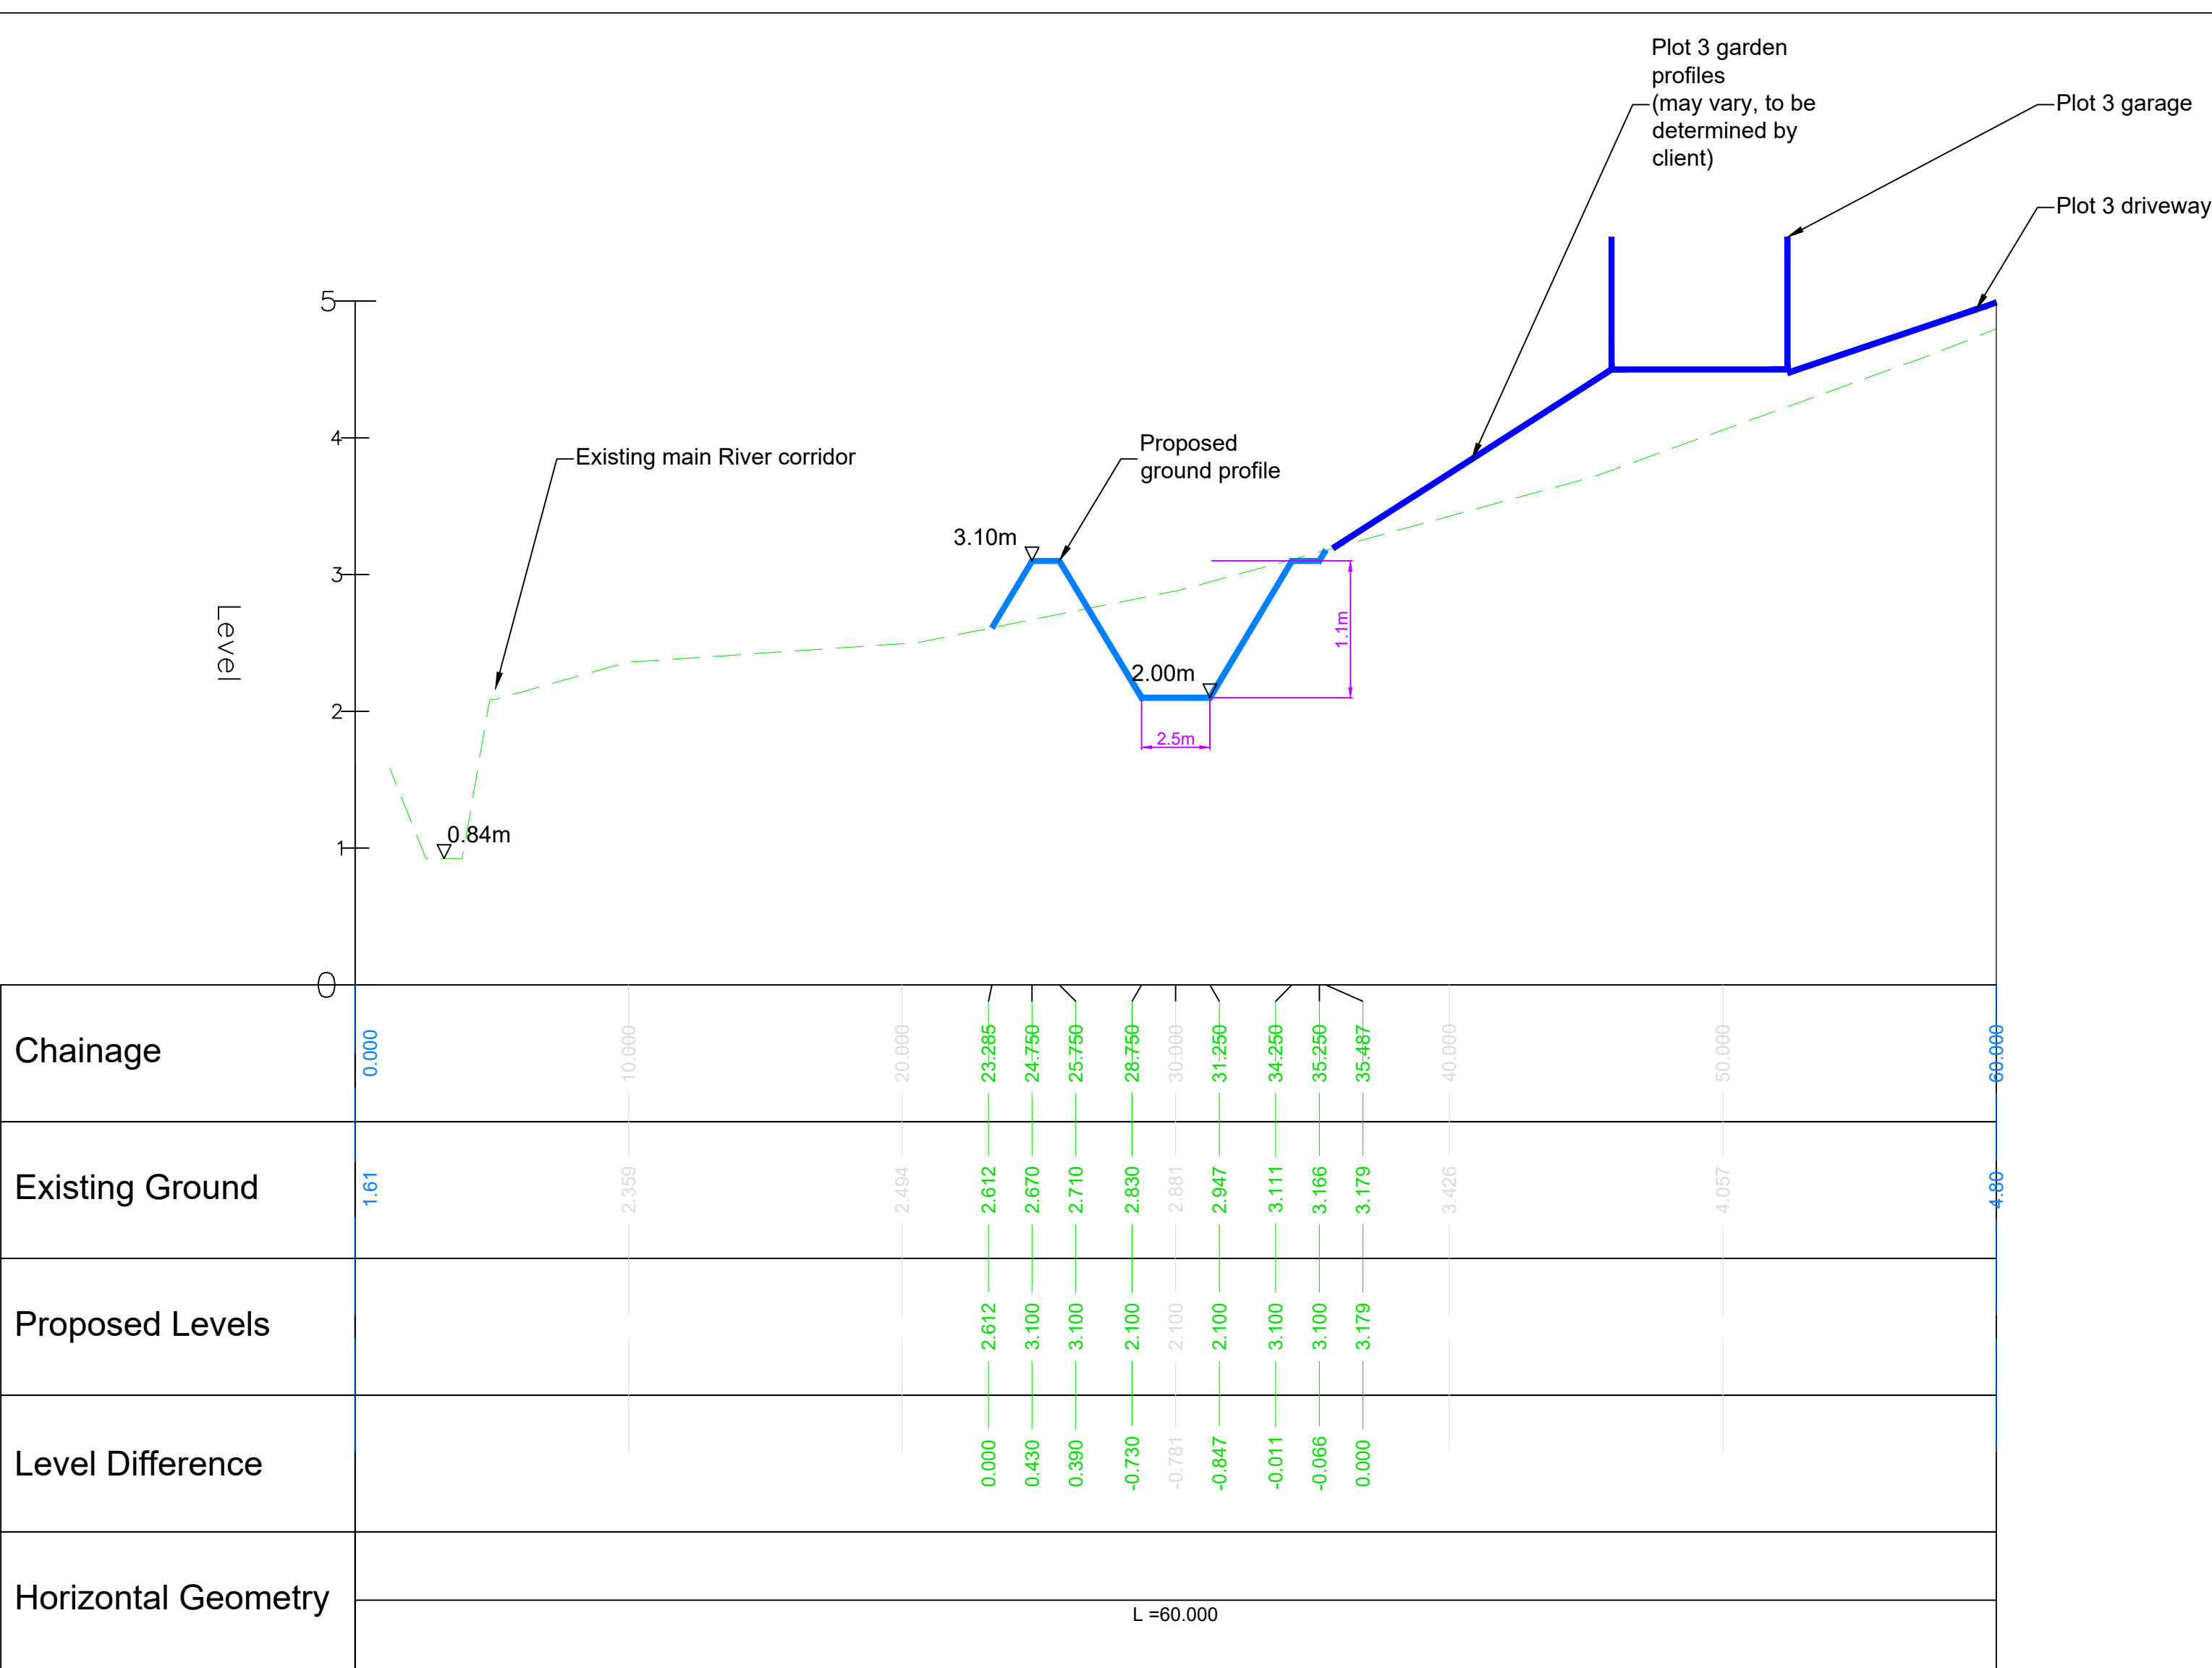

FOR APPROVAL

This map is based on or reproduced from Ordnance Survey material with the permission of Ordnance Survey on behalf of the controller of Her Majesty's Stationary Office (c) Crown Copyright. This drawing is based upon Ordnance Survey mapping - BPC accept no liability for any inaccuracies with the data. (c) Crown Copyright 2018. All rights reserved. Licence number 100022432

Rev.

Original Issue

Amendments

Date

10/05/2021

BRIGHT PLAN CIVILS

Transport Planning and Infrastructure Design Consultants

2 West Barn, Norton Lane, Chichester, West Sussex PO20 3AF

Tel: 01243 210416

www.bpcivils.co.uk enquiries@bpcivils.co.uk

Drawing Status

FOR APPROVAL

Client

Paul Voller

Project

Tars Farm House, Church Lane, Barnham, PO22 0DB

Drawing Title

Pond Sections

Scale

As Shown

Date

10/05/21

Drawn By

MJA

Checked By

MJA

Drawing No.

D1946-PL403

Rev.

-