


This drawing is not to be scaled. The architect is to be informed of any errors before work proceeds. The general contractor is responsible for checking all dimensions

Notes

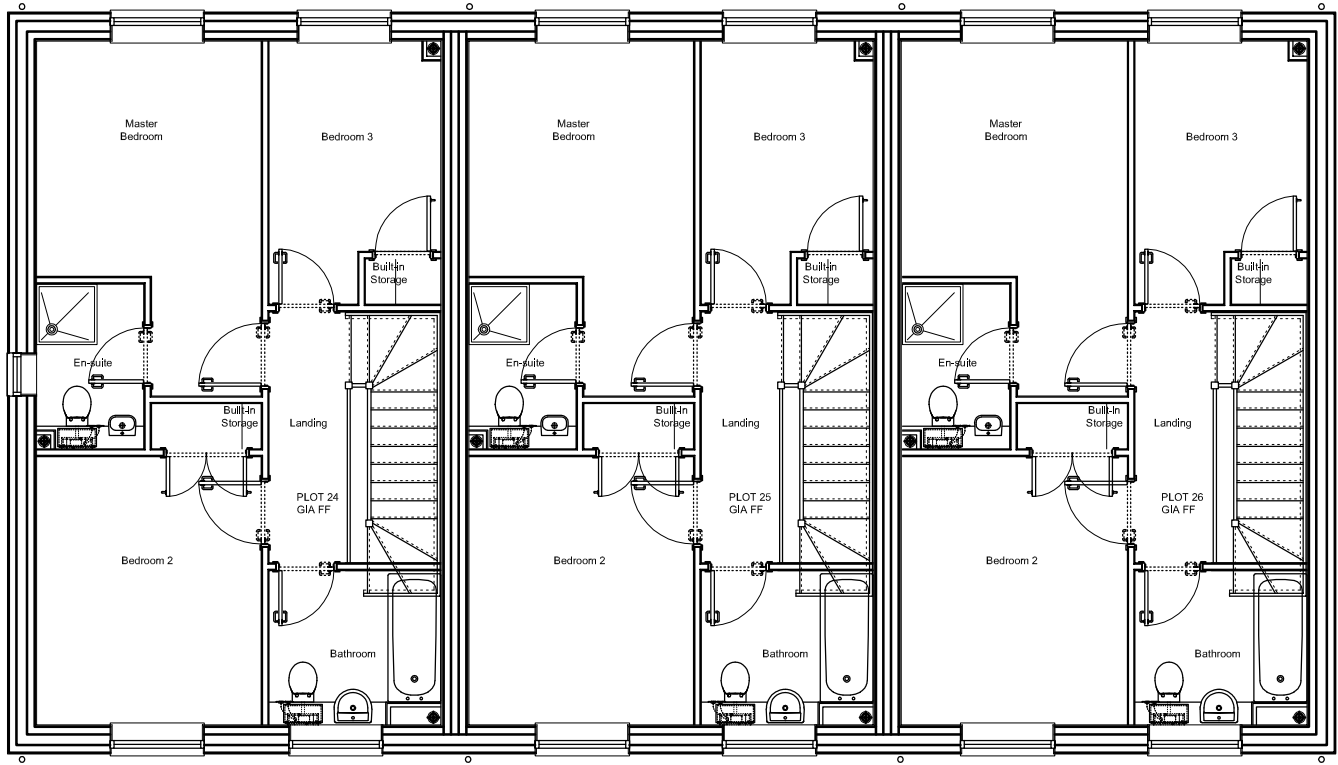


House 24

House 25

House 26

First floor plans

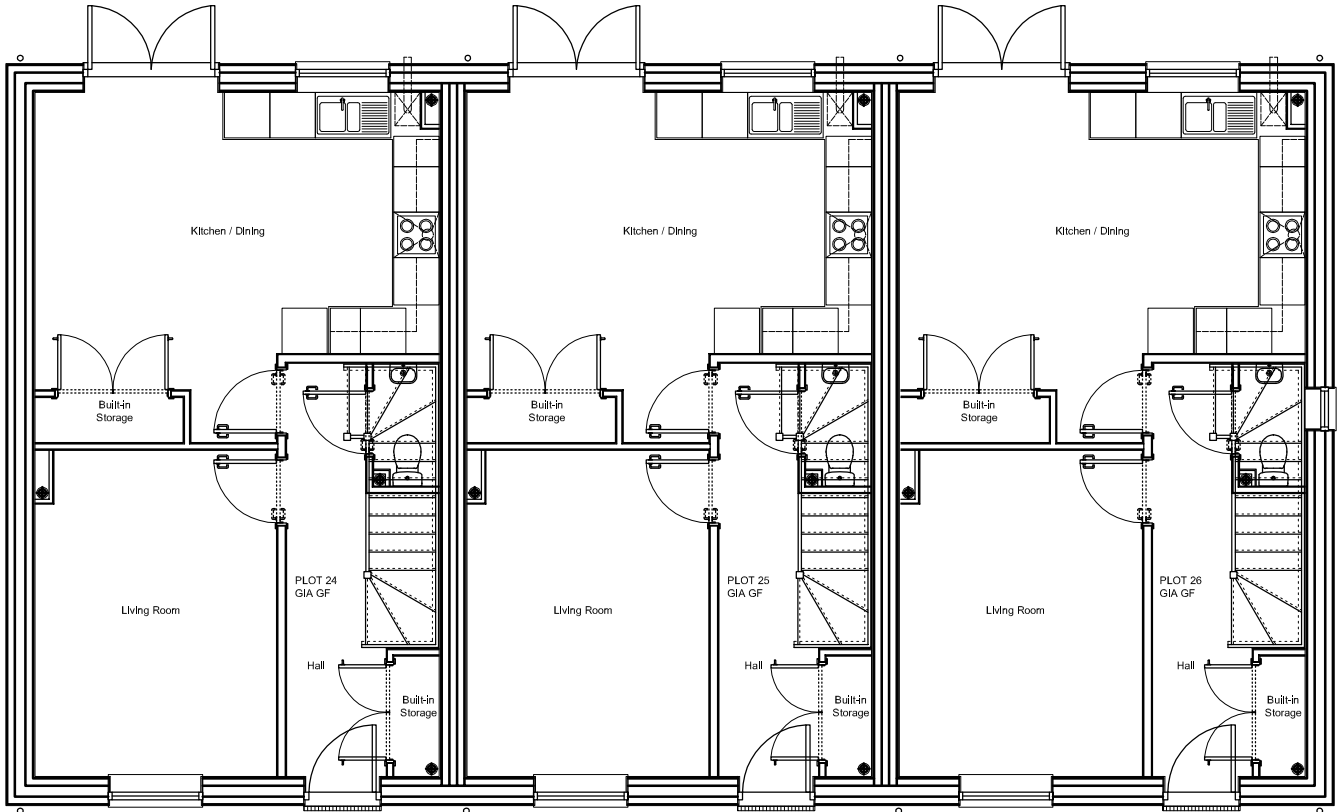


House 24

House 25

House 26

Ground floor plans

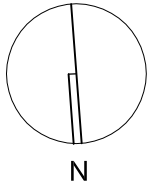

1:100 SCALE BAR



00	2018-06-26	MD	SH
	First issue.		
Rev	Date + notes	Chkd	

r h partnership architects
30 - 31 Foundry Street Brighton BN1 4AT
T 01273 645220 F 01273 645225
www.rhpartnership.co.uk
brighton@rhpartnership.co.uk

Project
Angel's Nursery
Yapton Road
Barnham

Drawing
Houses 24 to 26
Ground & First Floor Plans

Job Ref	Dwg No	Revision
P0484	29	00
Scale(s)	Size	Drwn
1:100	A3	MD
		SH

Status
Planning